

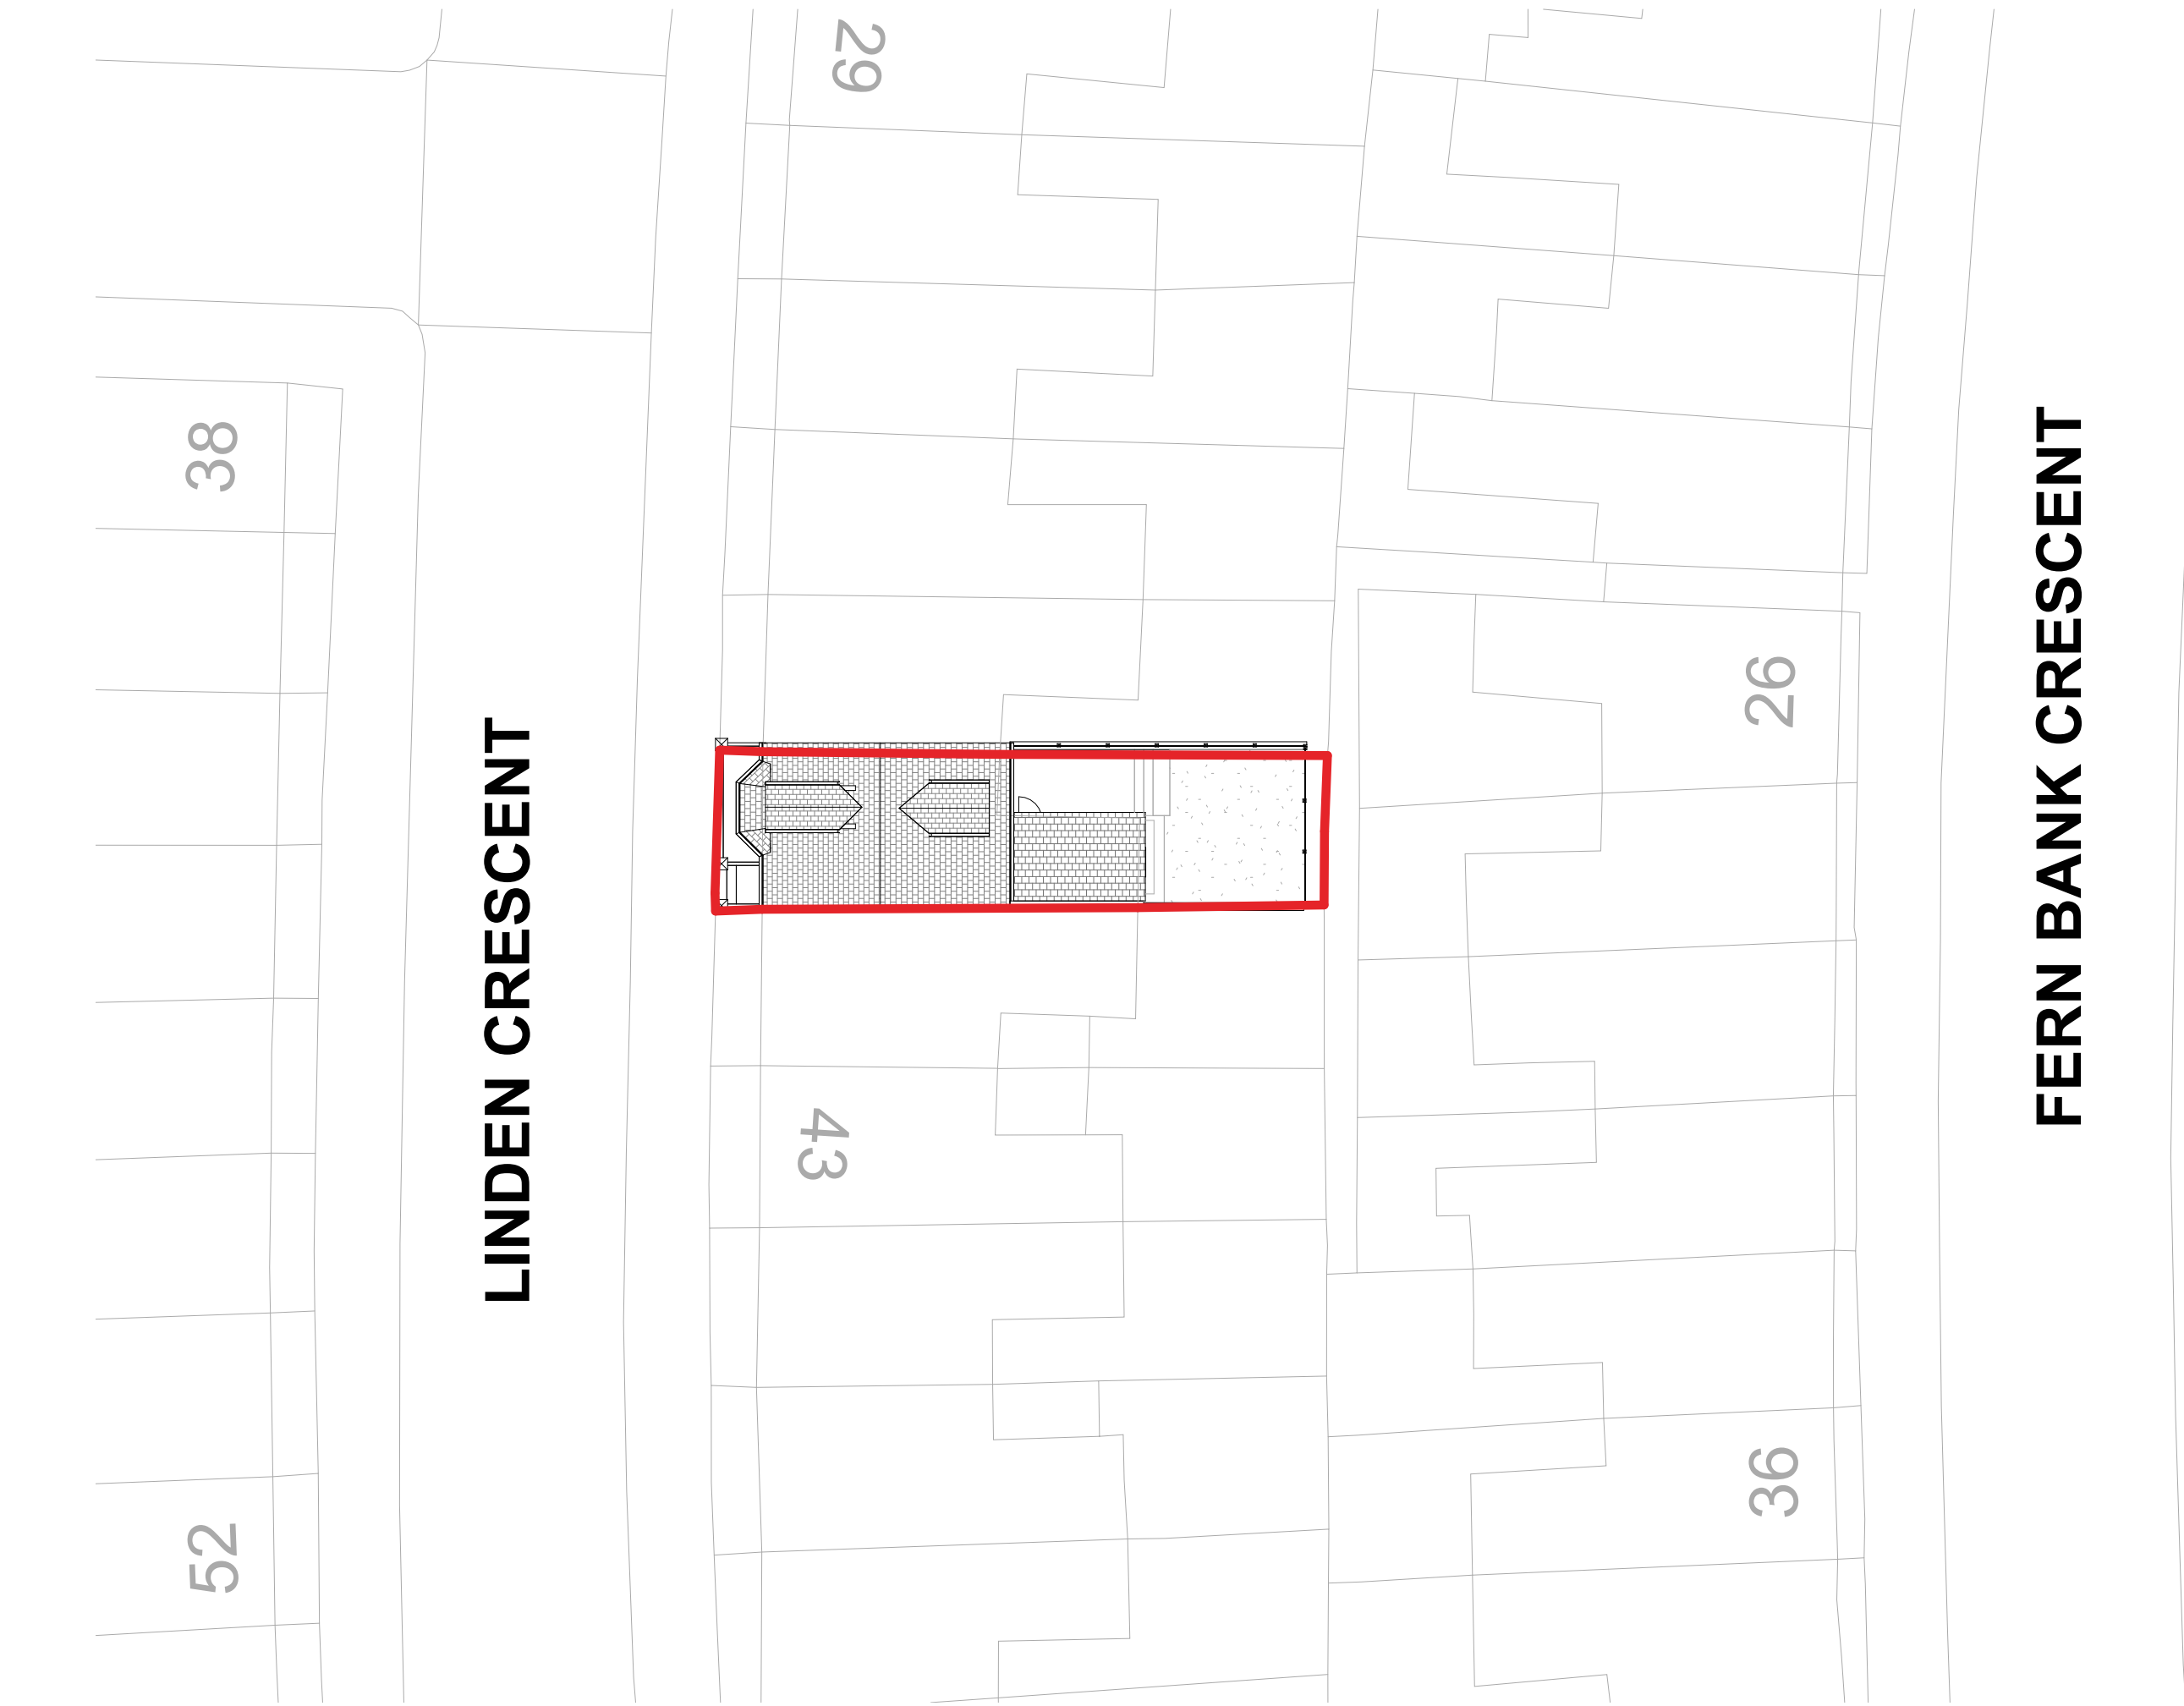
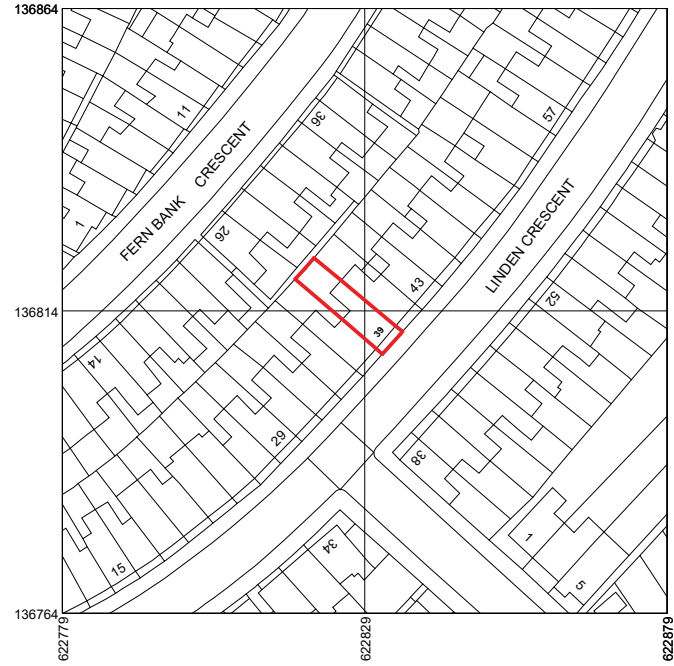


EXISTING DRAWINGS


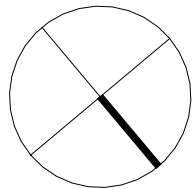


1 BLOCK PLAN
1 : 200

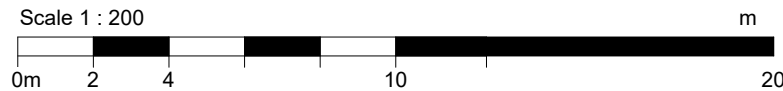

Produced on 07 August 2025 from the Ordnance Survey National Geographic Database and incorporating surveyed revision available at this date. This map shows the area bounded by 622779 136764, 622879 136764, 622879 136864, 622779 136864, 622779 136764.
Crown copyright and database rights 2025 OS 100054135. Supplied by copla ltd trading as UKPlanning Maps.com a licensed Ordnance Survey Partner (OS 100054135). Data licence expires 07 August 2026.
Unique plan reference: v1f/1295142/1736592

2 LOCATION PLAN
1 : 1250

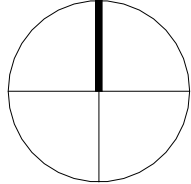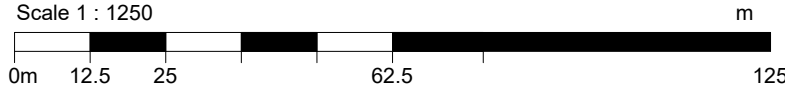

APPLICATION SITE

General notes

Subject to all statutory approvals.

Dimensions in millimetres unless stated otherwise.

Dimensions govern. Do not scale off drawing. All dimensions to be verified on site before proceeding.

All discrepancies to be notified in writing to the client and to Profile Architects Ltd.

All perspective views are indicative for illustrative purposes only.

© Profile Architects Ltd 2025

00	07.08.25	EXISTING DRAWINGS	OH
REV	Date	Reason For Issue	Chk

PLANNING APPLICATION

PROFILE

F1b Glassworks, Mill Bay
Folkestone
Kent CT20 1JG
01303 767 200
studio@profilearchitects.com
profilearchitects.com

Client

James Foreman

39 Linden Crescent, Folkestone

CT19 5SB

Project
Linden Crescent

Drawing Title
Block and Location Plan
Existing

Scale at A1 As indicated	Date 07.08.25
Project No. 570	Rev No. 00
Drawing No. P0500	