
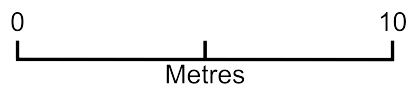


1 seadown close existing porch

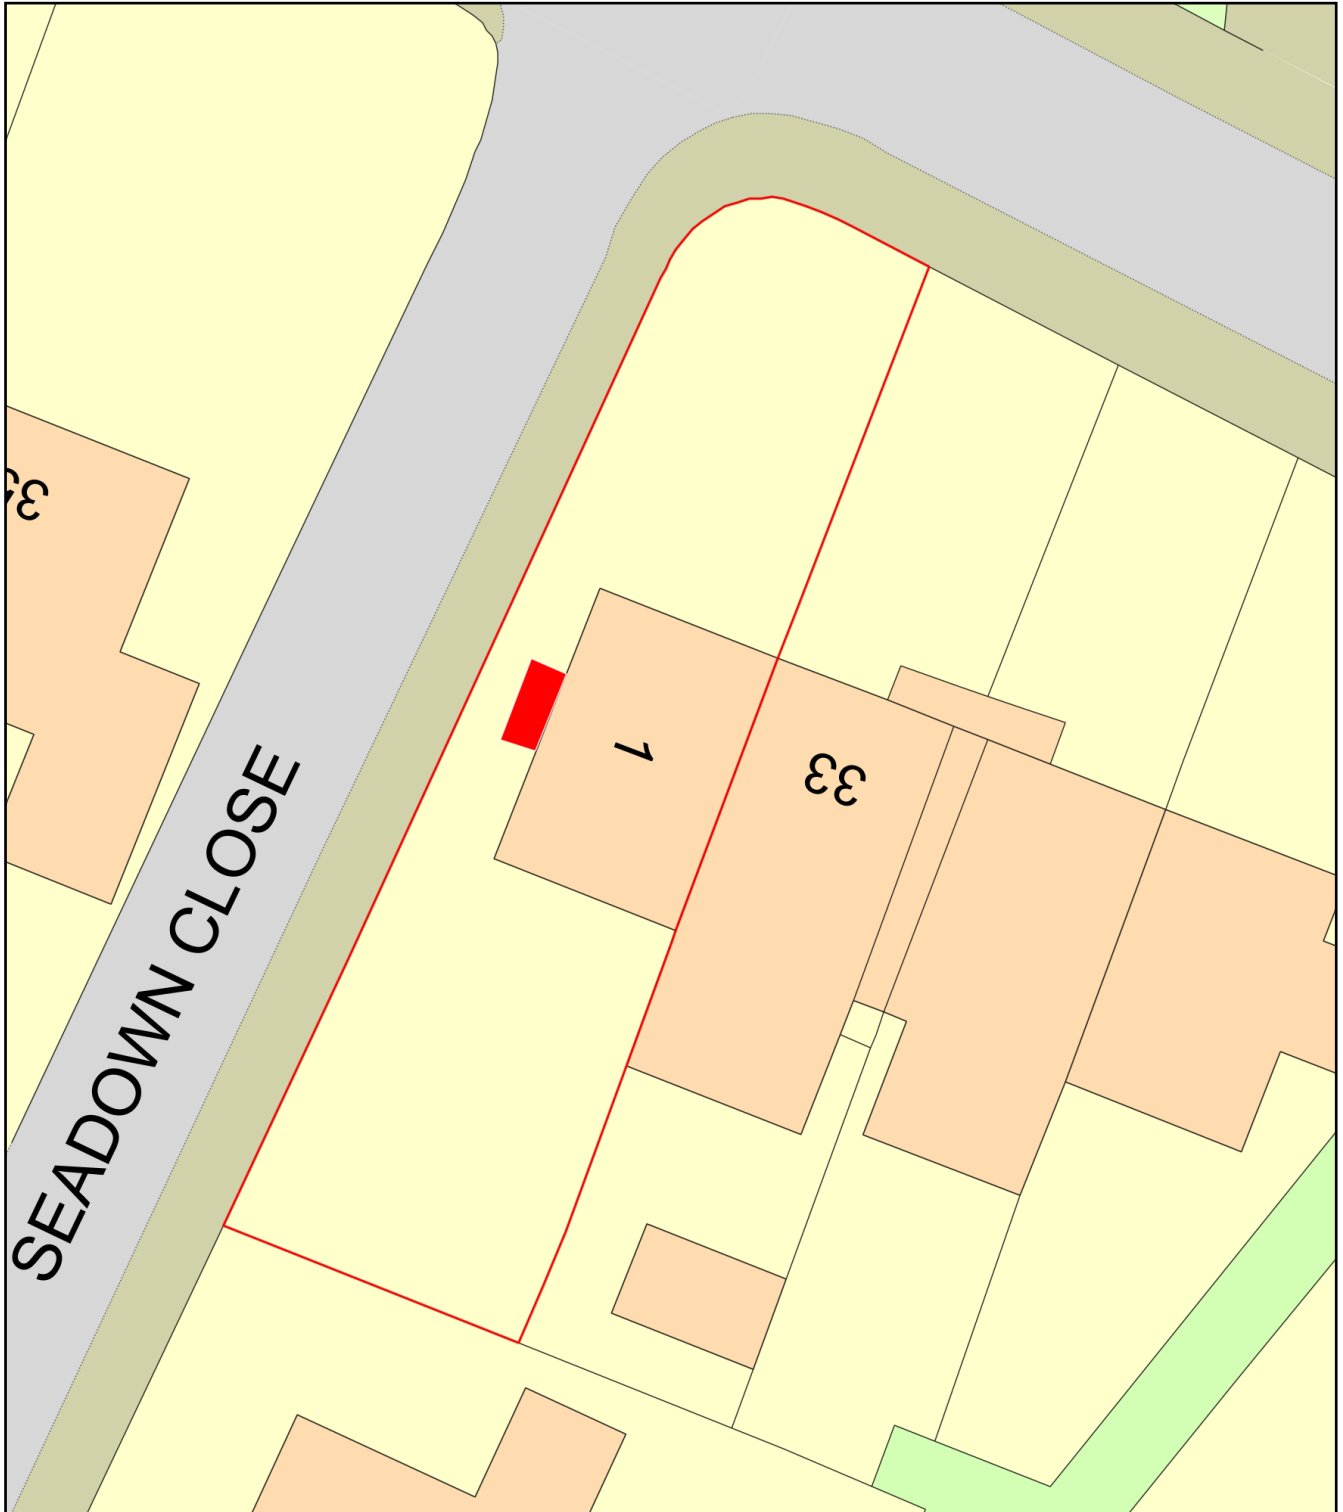

Plan Produced for: David Perks

Date Produced: 01 Sep 2025

Plan Reference Number: TQRQM25244155753023

Scale: 1:200 @ A4