


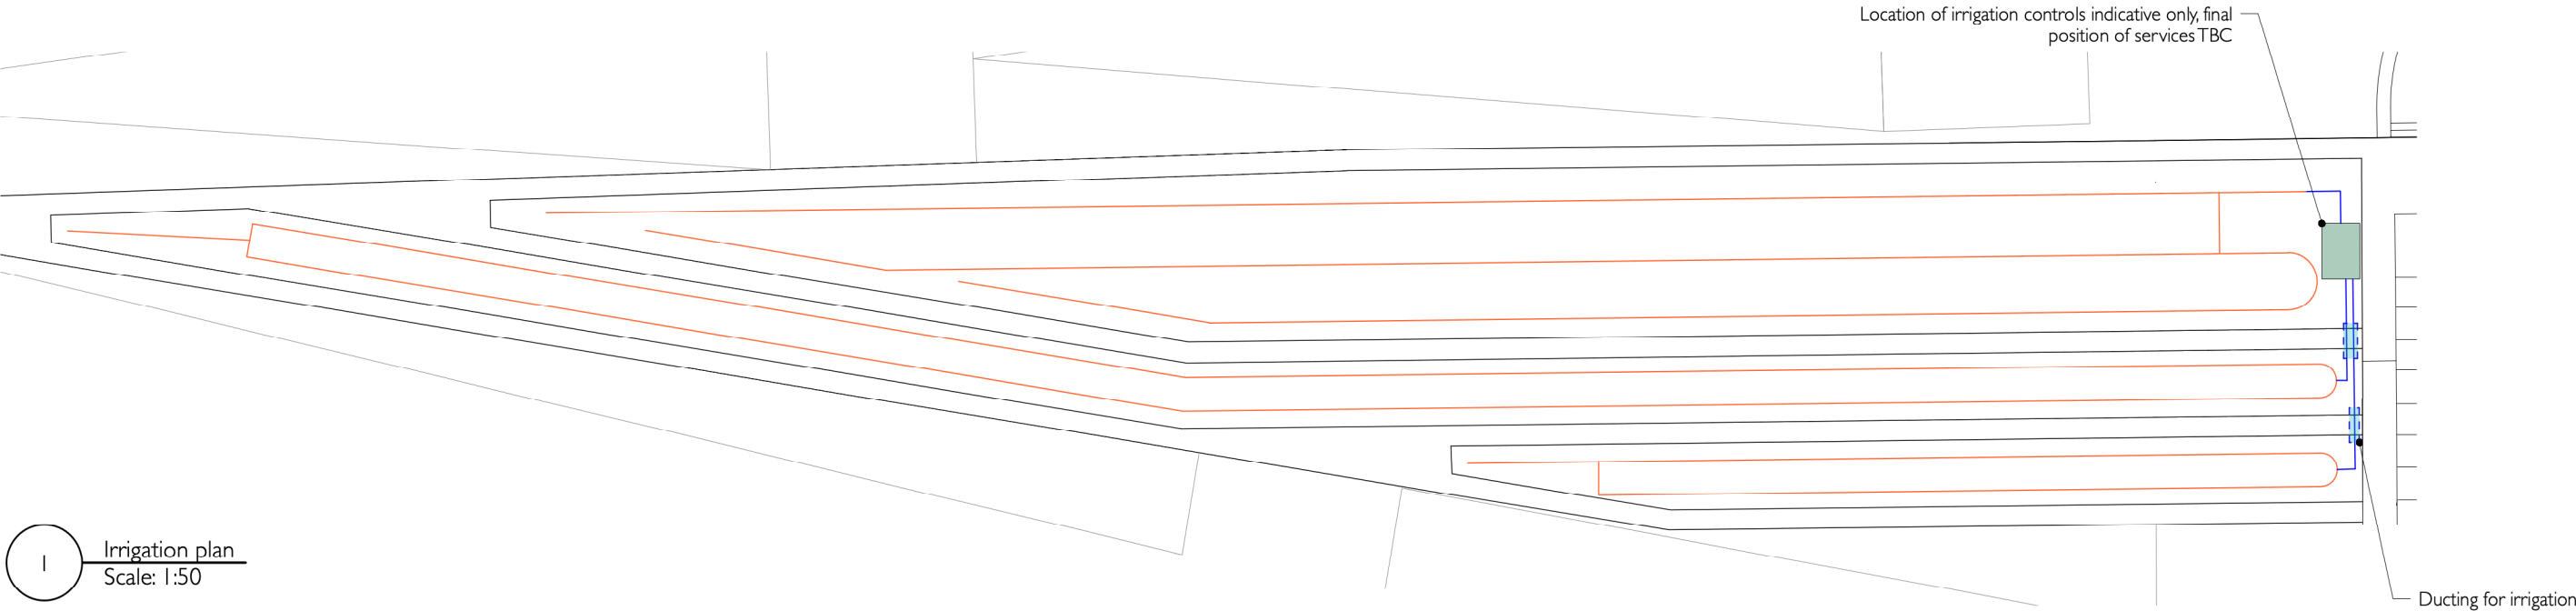

1 Irrigation plan
Scale: 1:50



Claber Duplo Timer & Rain Sensor Kits




LDPE Irrigation Pipe - 19mm



Techline Professional In-line Drip Pipe - 14mm




Irritec Rectangular Valve Boxes with Lid

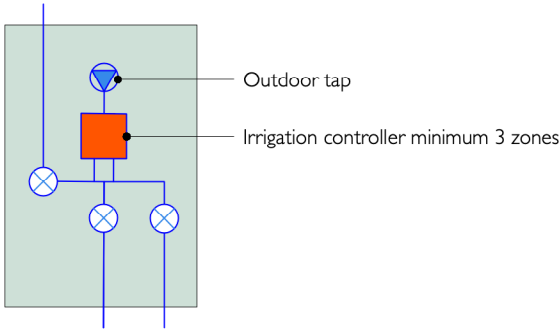

2 Irrigation controls - Location TBC
NTS

NOTES

- Irrigation in this area only required for the first two growing seasons.
- This drawing is to be read in conjunction with all other relevant consultants and/or specialist's drawings/documents and any discrepancies or variations are to be notified to the designer before the affected work commences.

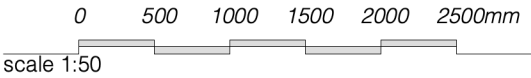

Garden Club London Ltd
Studio W201 Vox Studios
1-45 Durham Street Vauxhall
London SE11 5JH
www.gardenclublondon.co.uk

Sheet No.
2080_04_003

Sheet Title
Irrigation plan- Upper Station

Project Title
LEAS LIFT

Client
The Folkestone Leas Lift Company - CIO

Scale
1:50 @A3

Drawn By
NB

Checked By
TW

Date
14/03/2024

Rev

Rev Date

Rev

Date

Description