



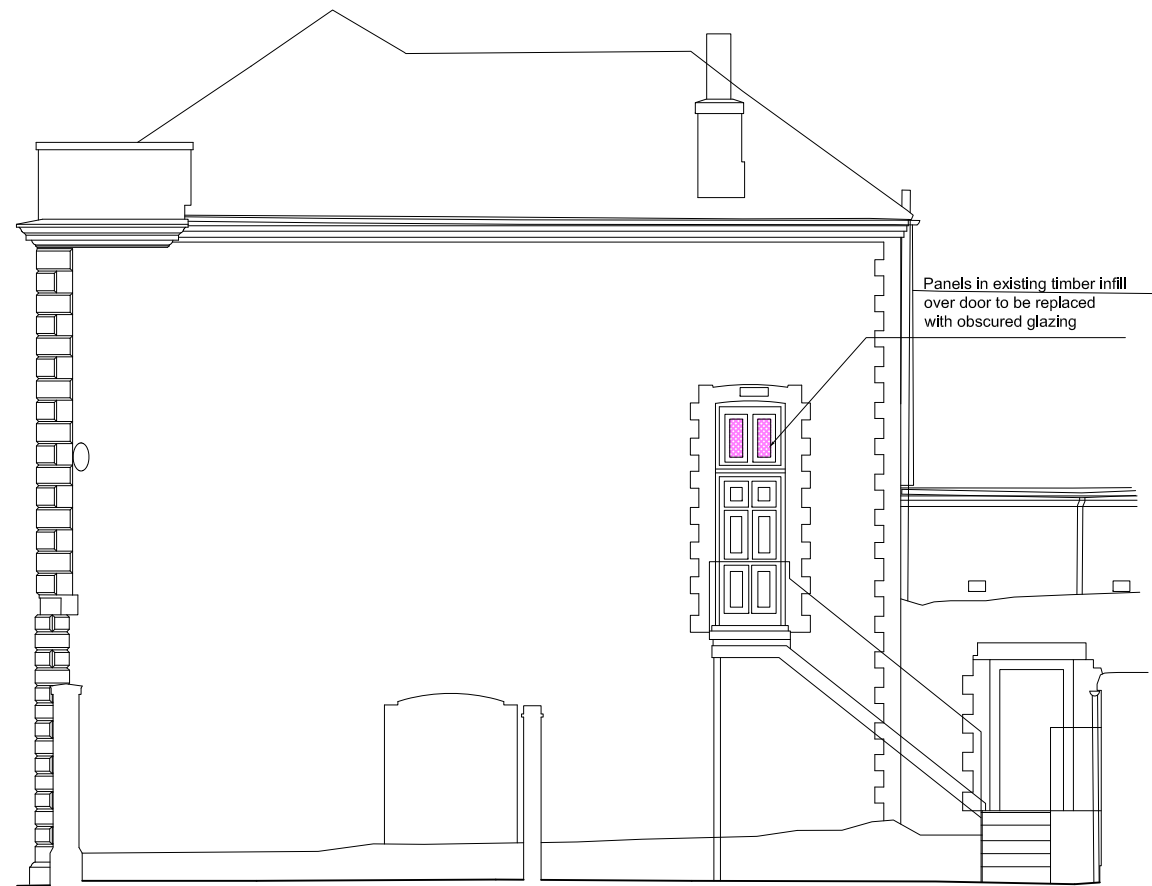

3.000m AOD  
Elevation 2

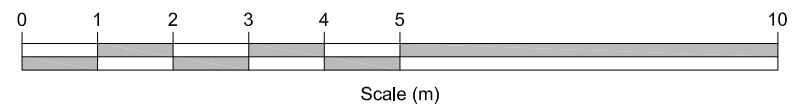

- Existing Window Frame boxes to be retained and repaired - new sashes only
- New window frames and boxes as well as new sashes due to poor condition of the existing
- Older (Poss Original) Glass panes moved to one window
- Obscured Glass

BillKainArchitects

CLIENT Hythe Town Hall

PROJECT Hythe Town Hall

TITLE Proposed Side Elevation

SCALE 1:100@A3

DATE 10-07-25

DWG NO 2427 01 202