


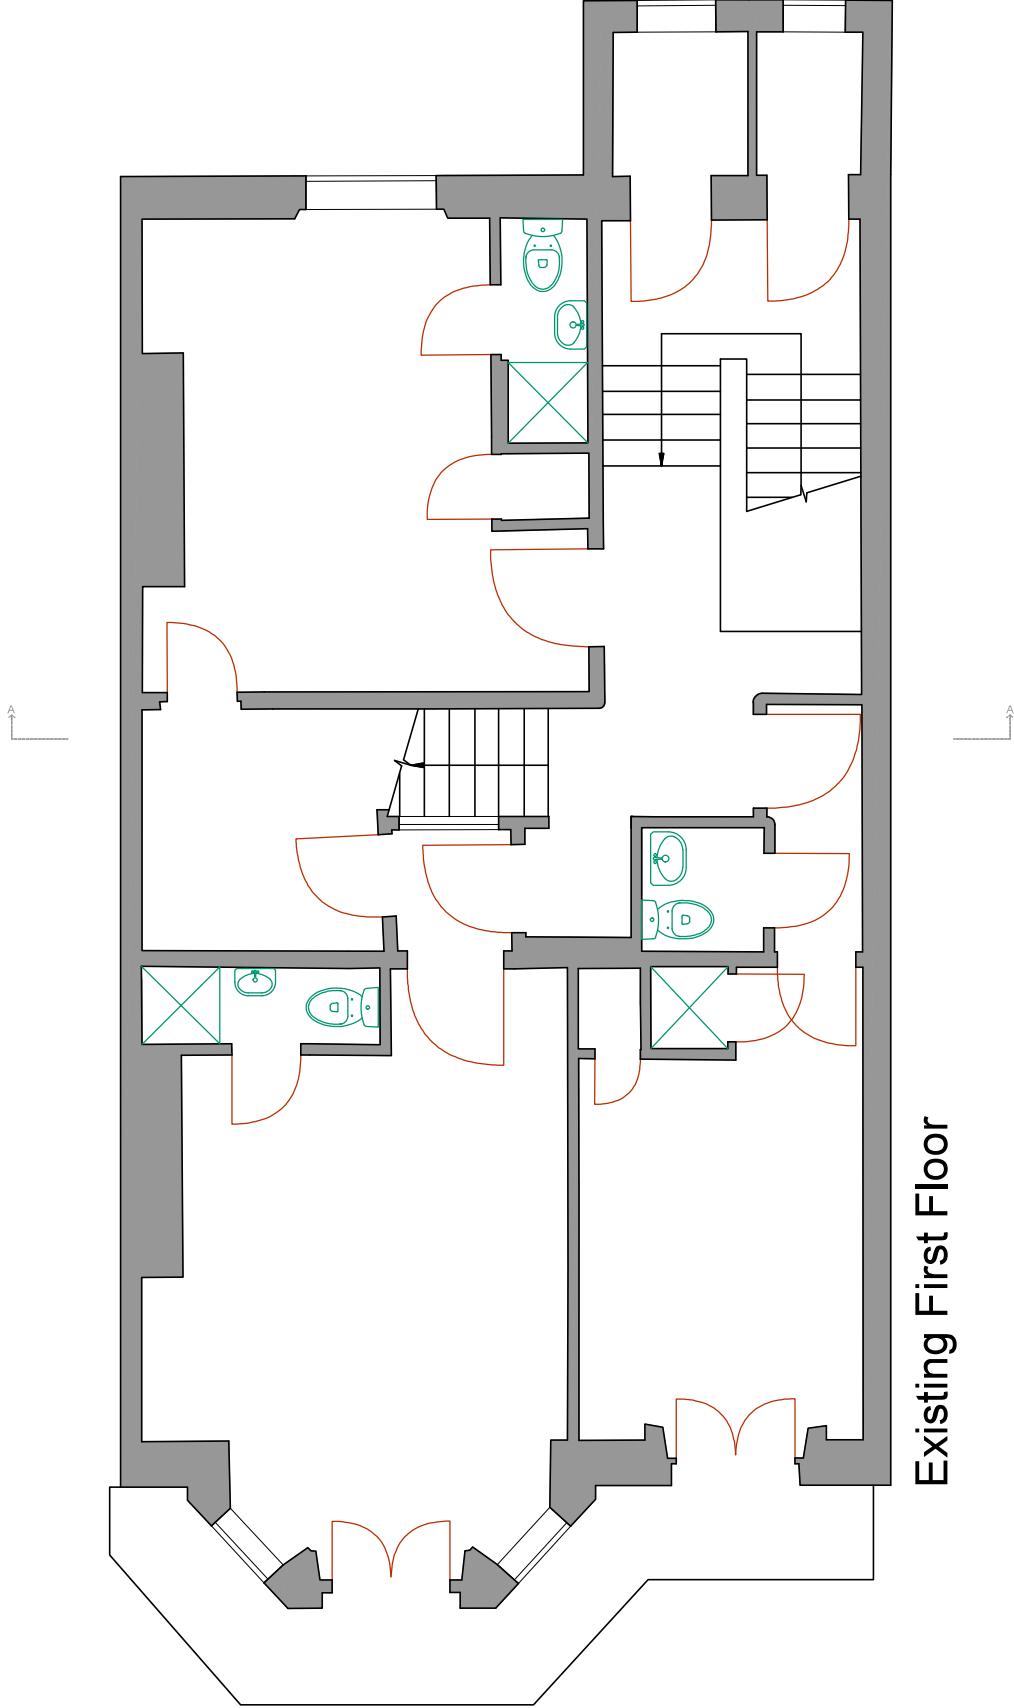

Existing First Floor

Client		Revisions		London Fields Studios 11-17 Exmouth Place London E8 3RW T +44(0)20 7993 4530 F +44(0)20 7923 4753		Planning	
Project		11 Marine Parade, CT20 1PX		1500 scale 1200 scale 1100 scale 150 scale		File reference 24850 - F00	
Drawing title		Existing First Floor		0 1 2 3 4 5 6 7 8 9 10 0 1 2 3 4 5 6 7 8 9 10 0 1 2 3 4 5 6 7 8 9 10 0 1 2 3 4 5 6 7 8 9 10		Drawn by FN	
						Date drawn July 25	
						Checked by RP	
						Date checked 24/7/25	
						Drawing number 24850	
						Revision 102	
						Scale at A3 1:50	

FDR

All rights reserved. FDR asserts its rights under the Copyright, Designs and Patents Act 1988. Unless otherwise agreed in writing, no part of this drawing, or any part thereof, may be reproduced, stored in a retrieval system, or transmitted in any form or by any means, electronic, mechanical, photocopying, recording, or by any information storage and retrieval system, without the prior written permission of FDR. FDR shall not be liable for any discrepancies found on drawings, or any part thereof, or any other statutory regulation, unless formally confirmed in writing by FDR.