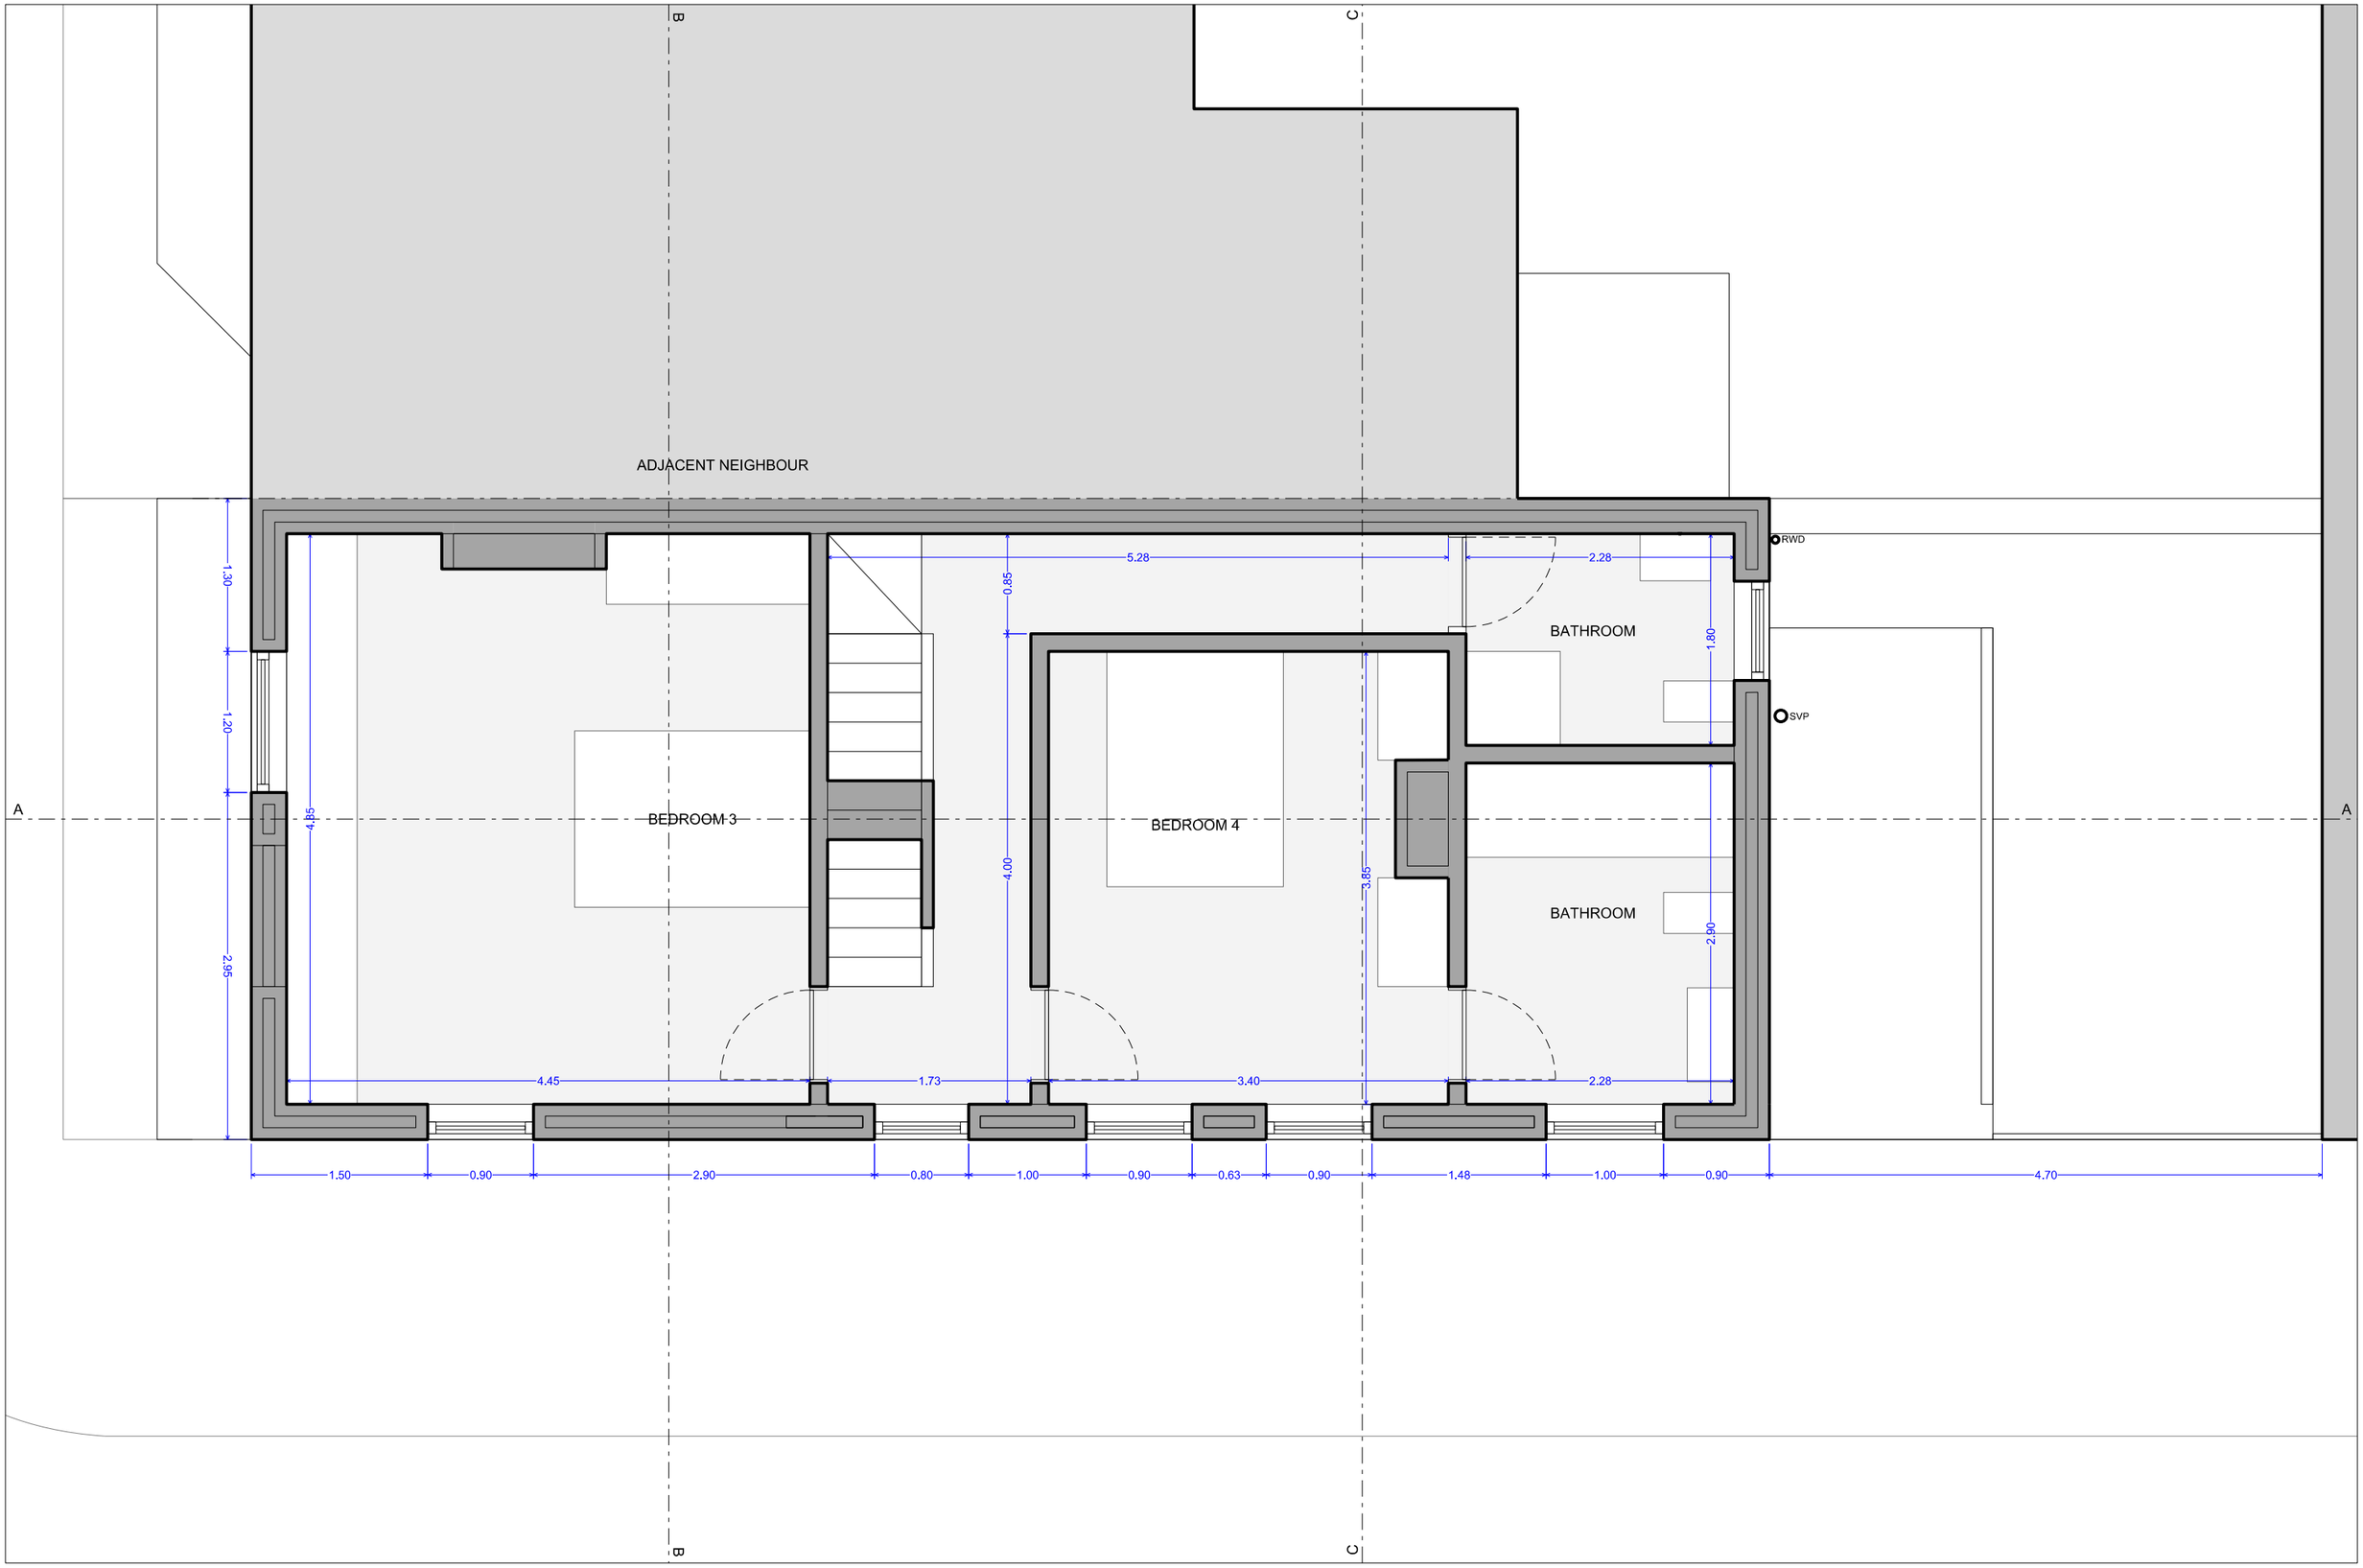

Miguel Eufrasia
Colectivo Mel
meufrasia@gmail.com
07 449 400 437

Architects Registration Board
ARB Registration no. 092508J

50 Marshall Street, Folkestone

RESIDENTIAL CONVERSION
EXISTING

0 1 2 METERS

N

description	phase	scale	applicant	date	drawing no.
Floor Plan First Floor	Building Survey	1:50 (A3)	Rene Duda	APR 2023	ARC 04