
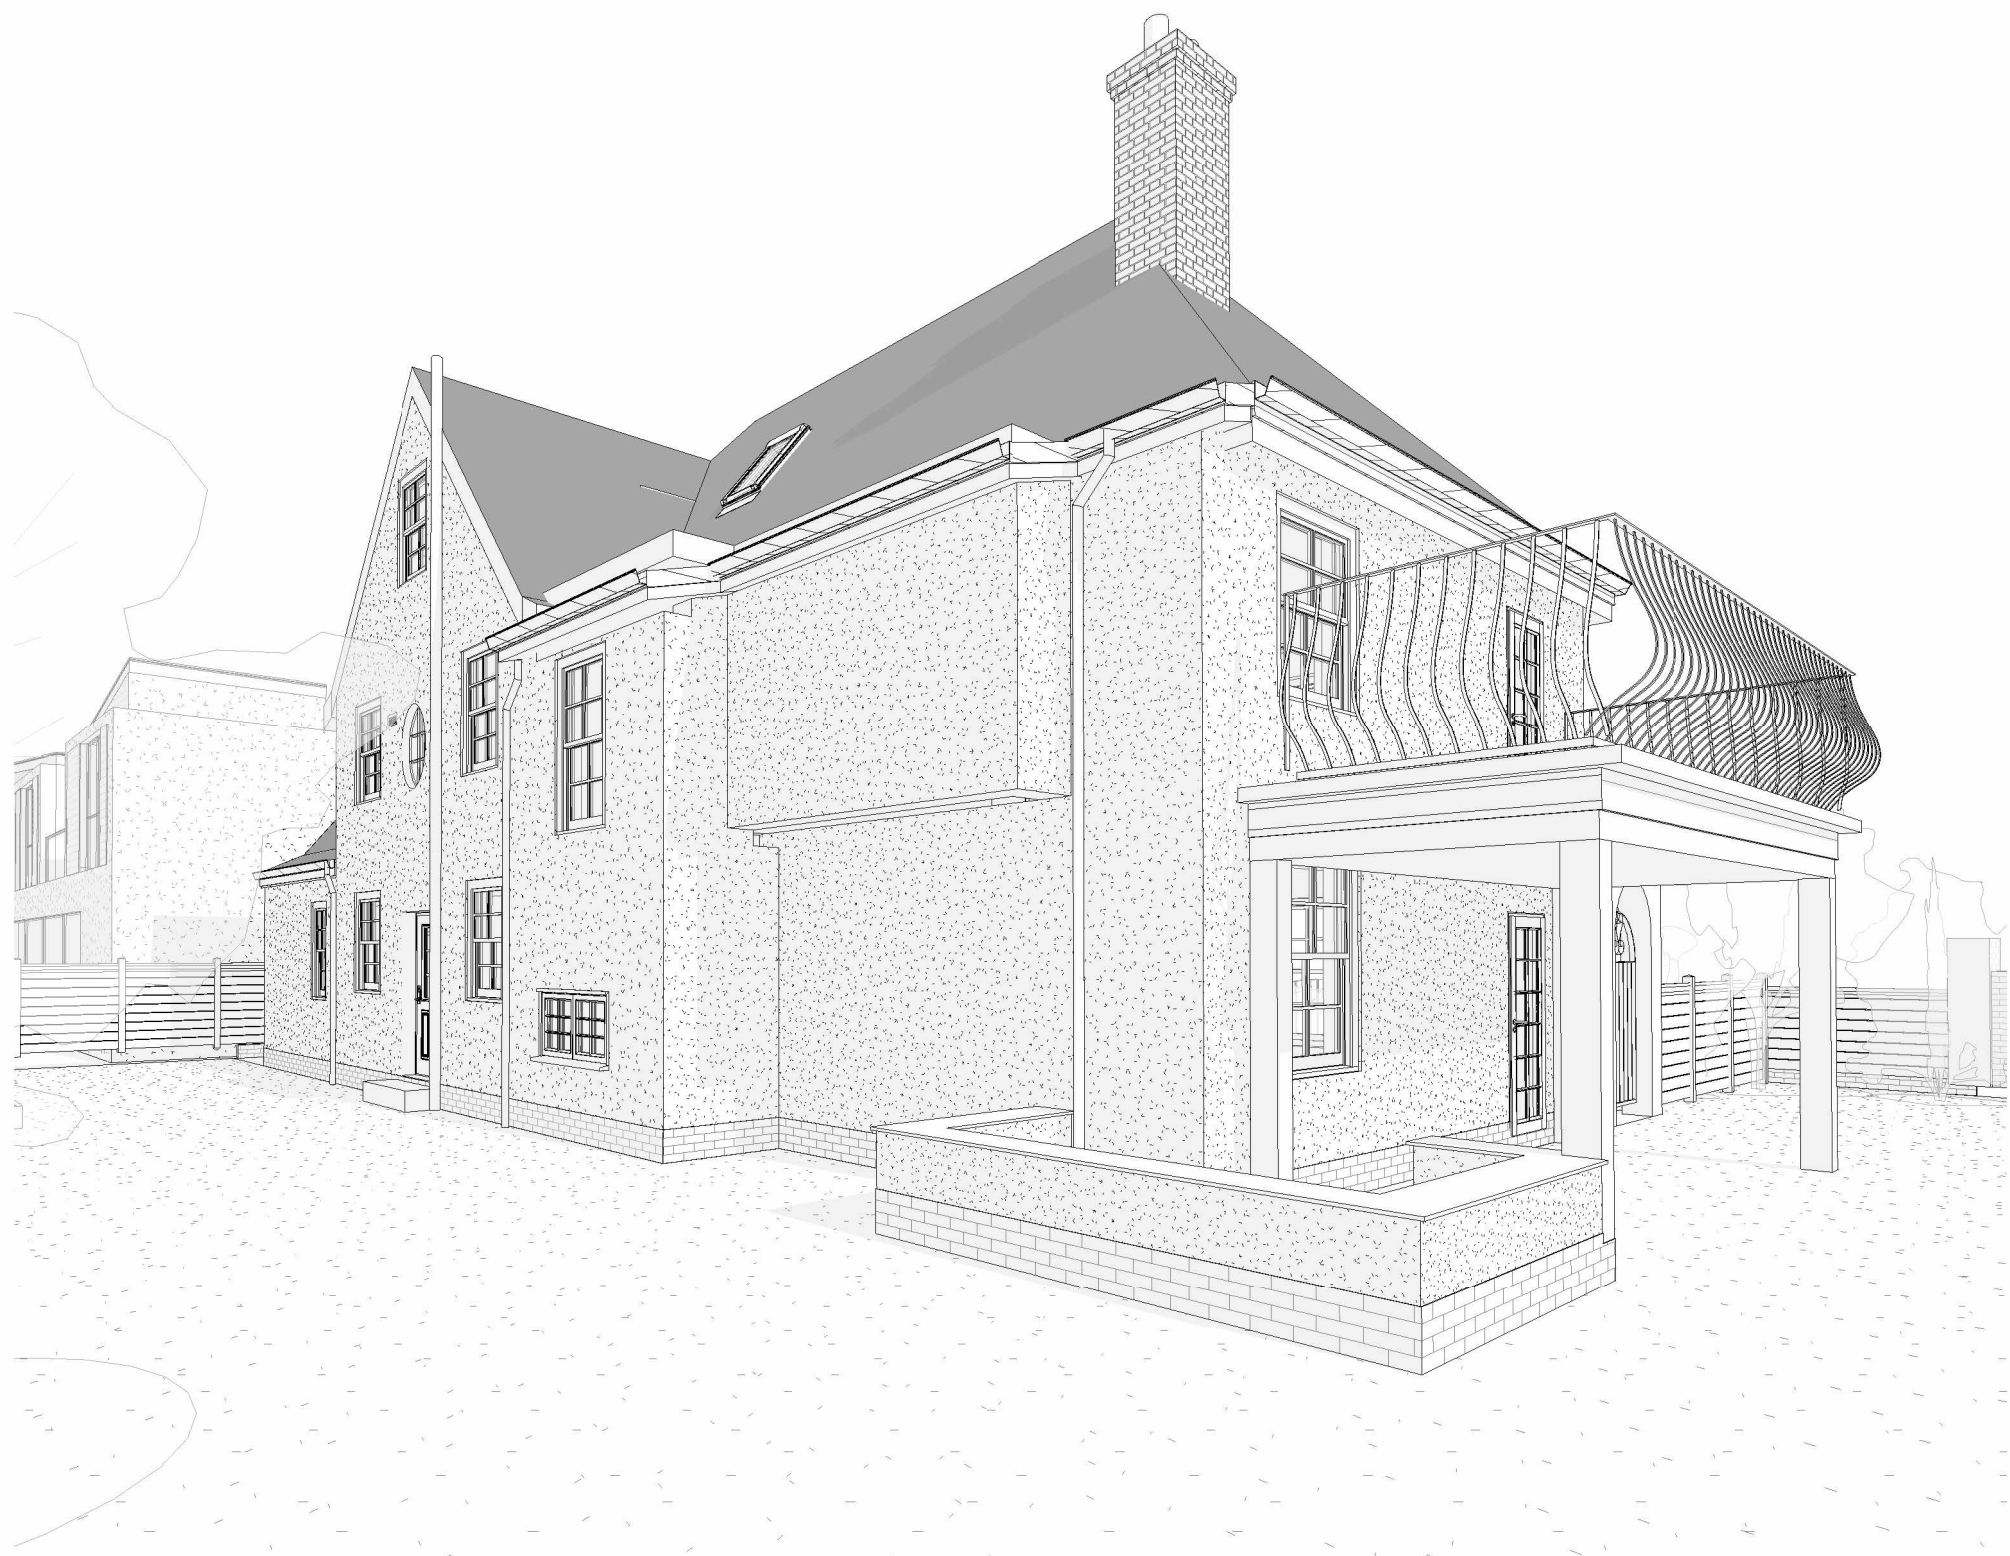


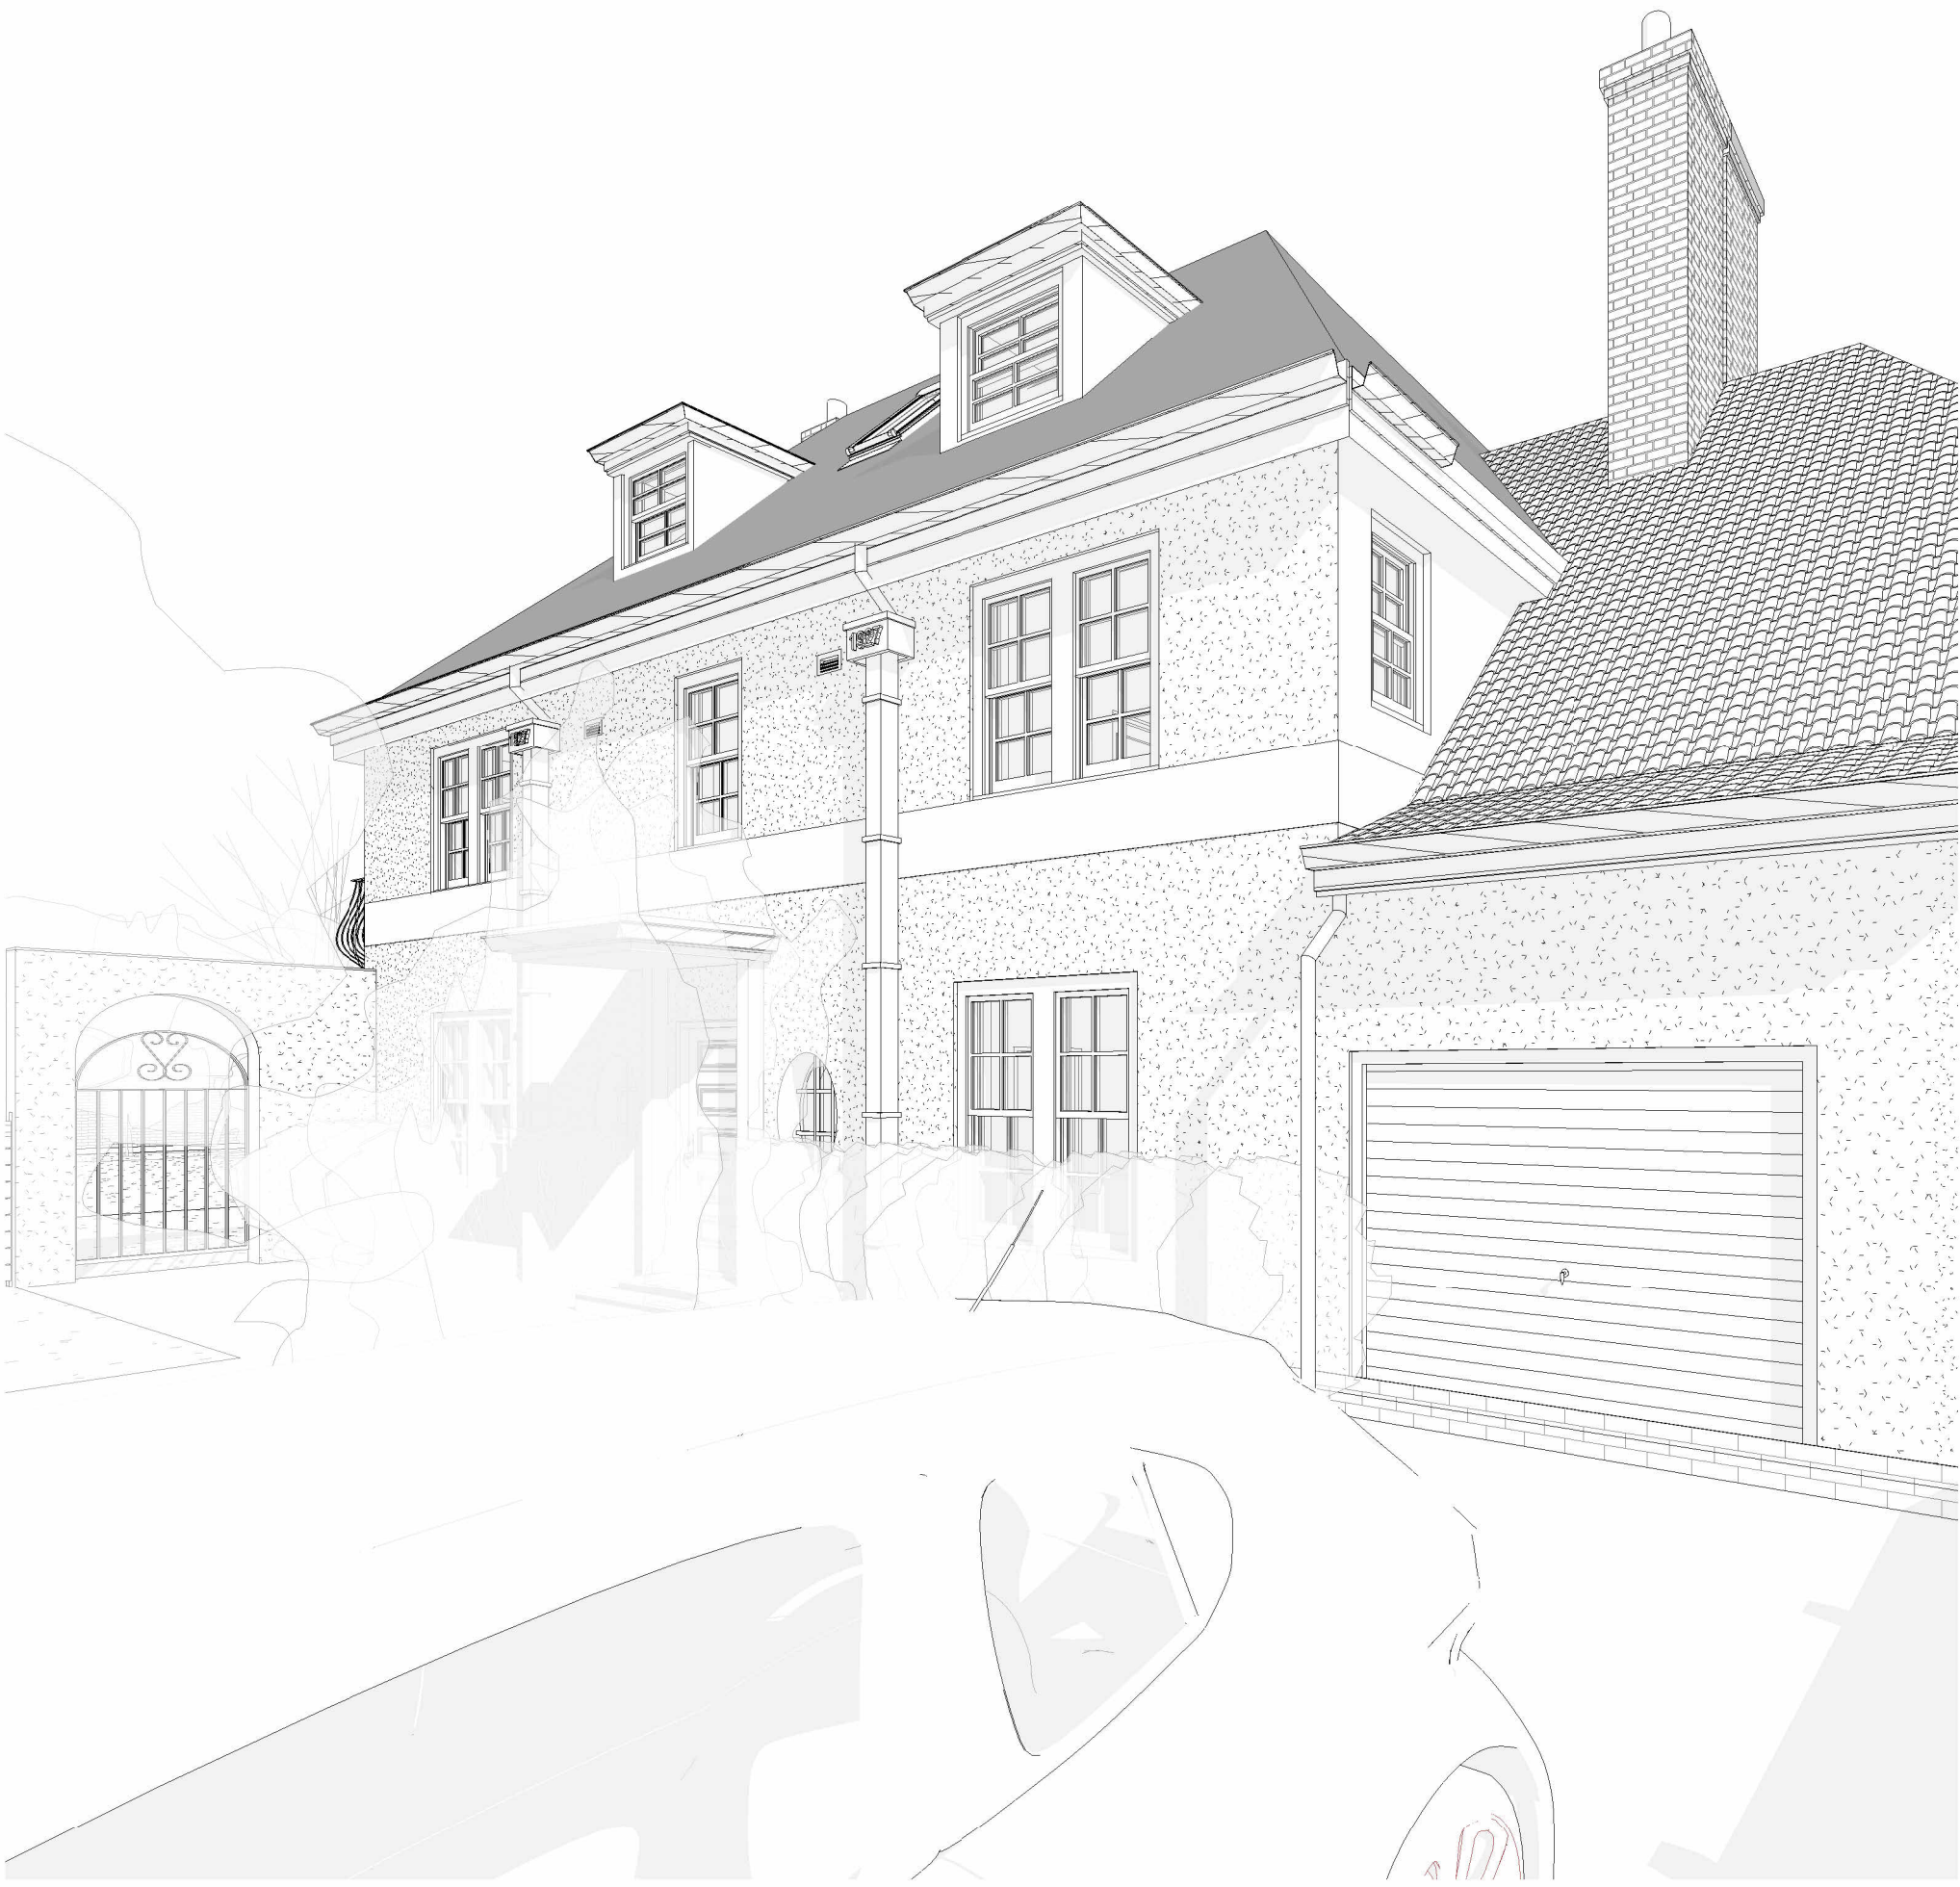

General notes

Subject to all statutory approvals.

Dimensions in millimetres unless stated otherwise.

Dimensions govern. Do not scale off drawing. All dimensions to be verified on site before proceeding.

All discrepancies to be notified in writing to the client and to Profile Architects Ltd.

All perspective views are indicative for illustrative purposes only.

© Profile Architects Ltd 2025

REV	Date	Reason For Issue	Chk
-----	------	------------------	-----

EXISTING DRAWINGS

PROFILE

F1b Glassworks, Mill Bay
Folkestone
Kent CT20 1JG
01303 767 200
studio@profilechitects.com
profilearchitects.com

Client

Rob Stevenson and Maaïke Van den Branden
112 Bouverie Rd West
CT20 2LD

Project

Bouverie Rd West

Drawing Title

External Views
Existing

Scale at A1	Date 02.07.25
-------------	------------------

Project No. 560	Rev No.
Drawing No. P1710	