


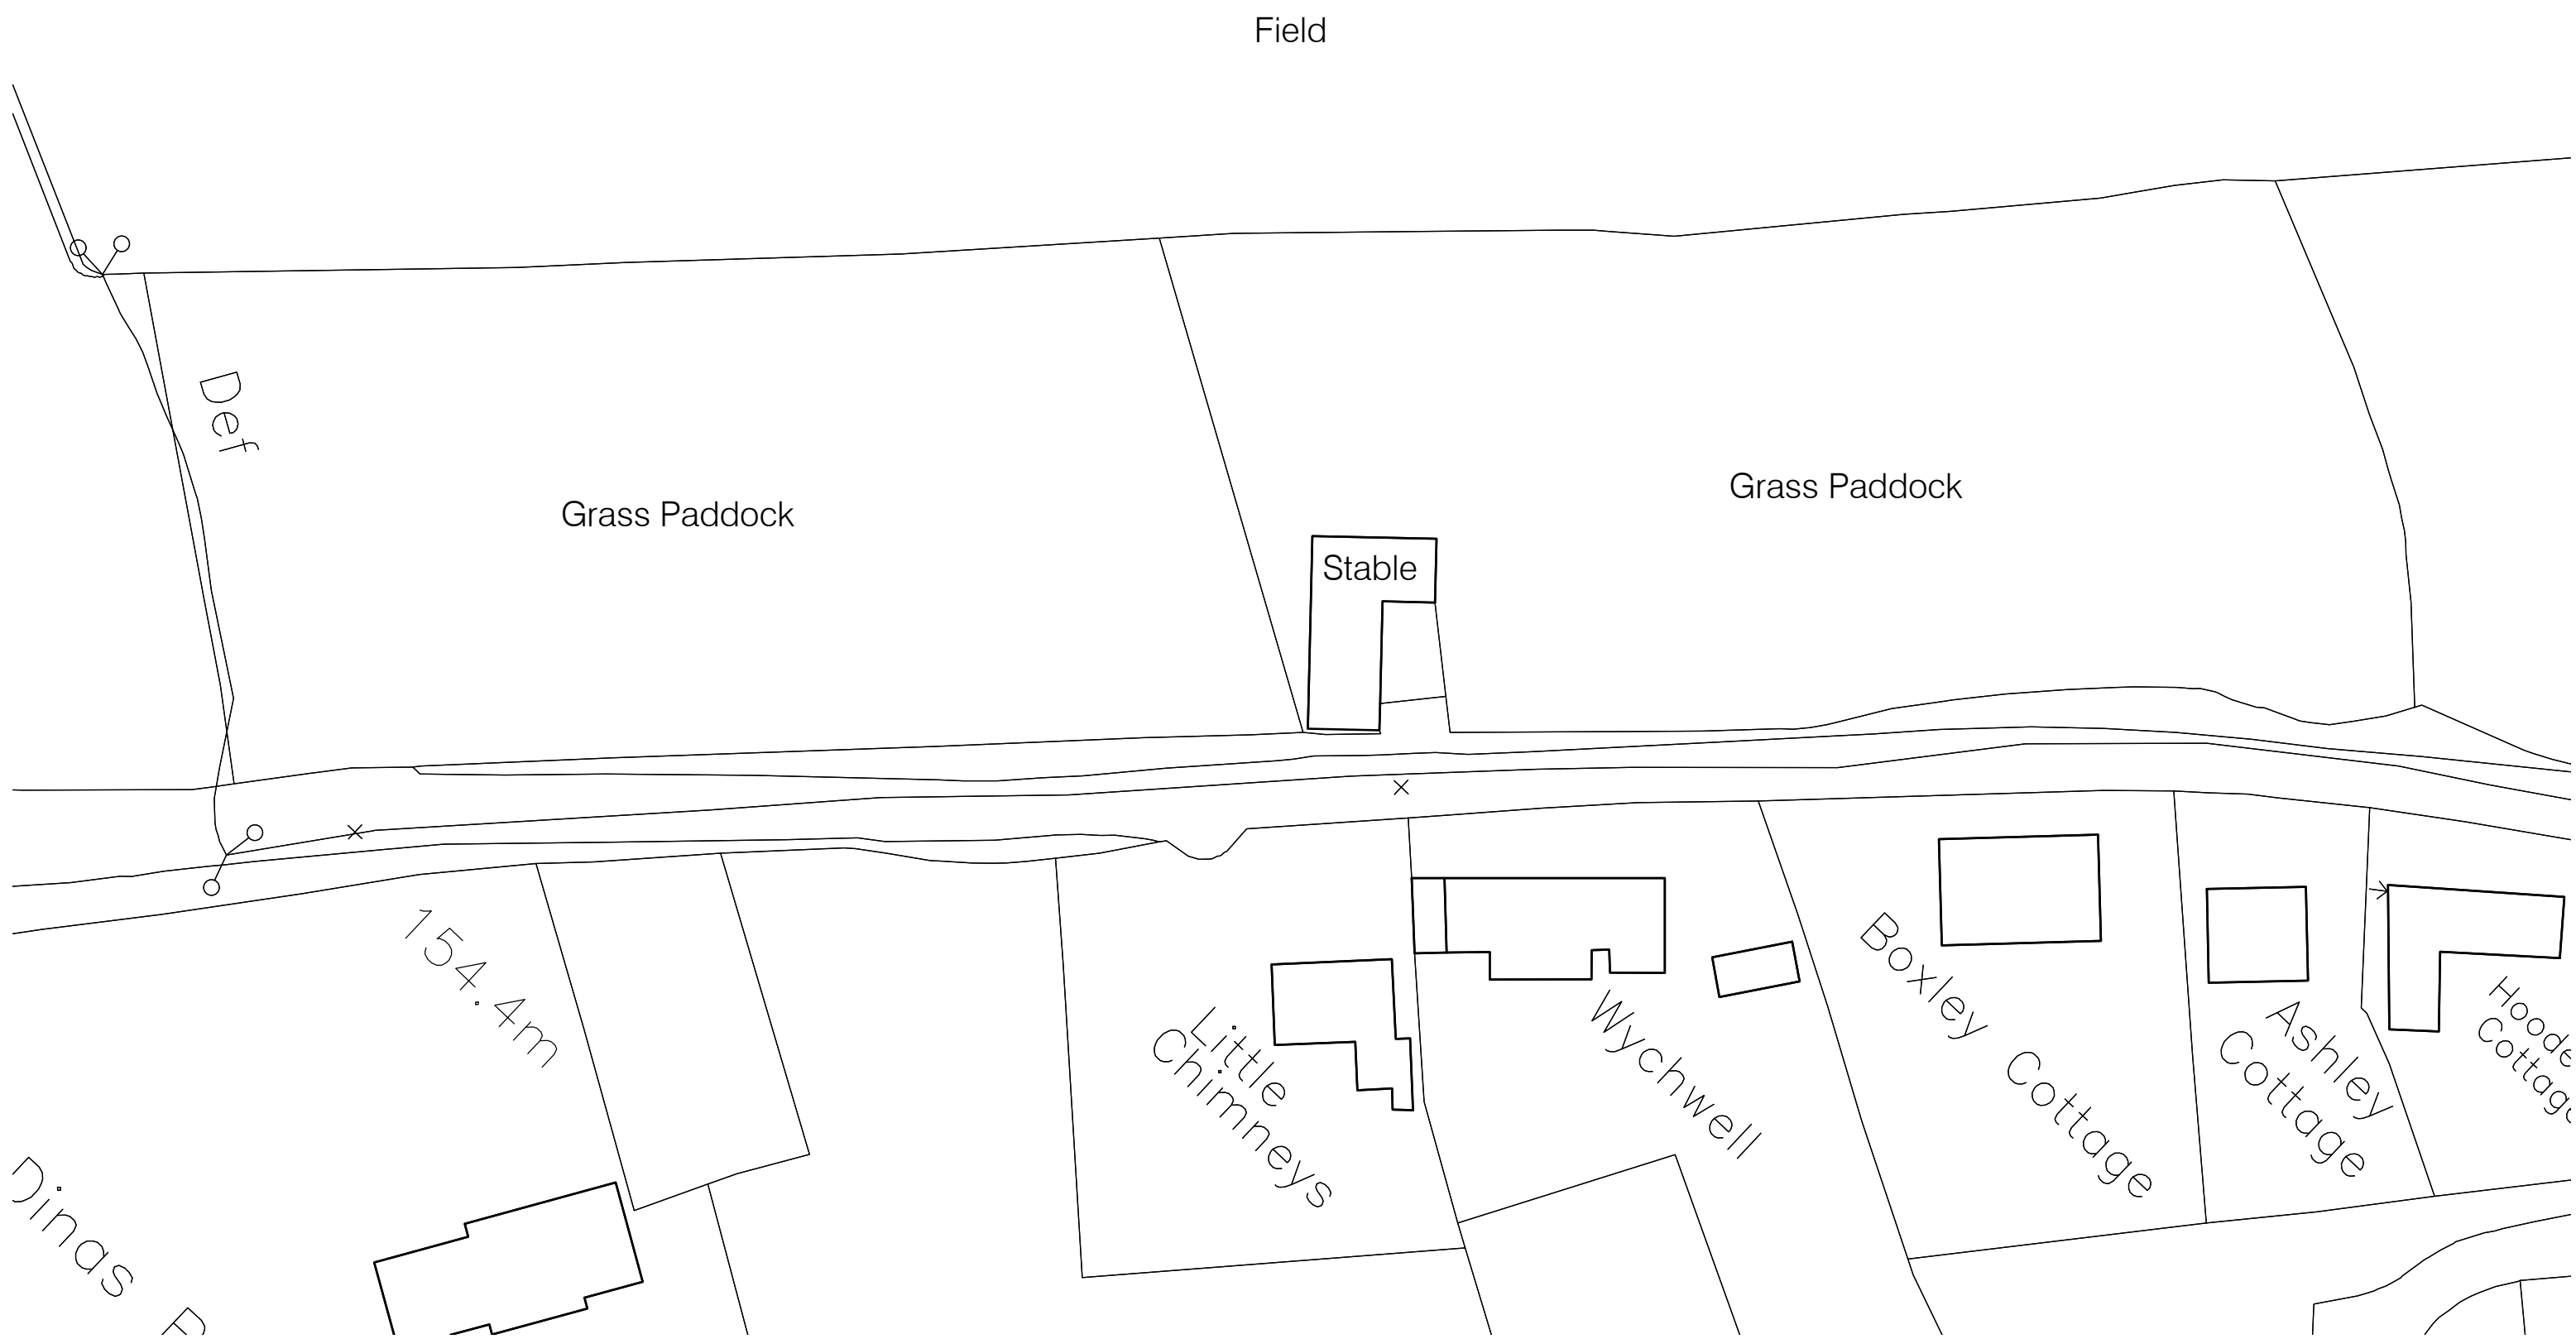

Existing Site Block Plan



NOTES:

- Do Not Scale
- The Contractor is responsible for checking all dimensions, tolerances and references. All discrepancies must be reported to Stour Valley Architecture before works proceed.
- Where an item is covered by drawings to different scales, the larger scaled drawing is to be worked to.

COPYRIGHT: Stour Valley Architecture own the copyright to this drawing. Their written consent must be obtained before this drawing is copied or used for any purpose other than the one in which it was supplied.

Rev	Date	Description

Drawing Description	
Existing Site Block Plan	
Scale	Date
1:500 @ A3	Feb 2026

Project
Wychwell
Lymbridge Green
Stowting
Ashford
Kent



Stour Valley Architecture

Drawing Number	Revision
01	/