




Folkestone PC
7 APR 2026

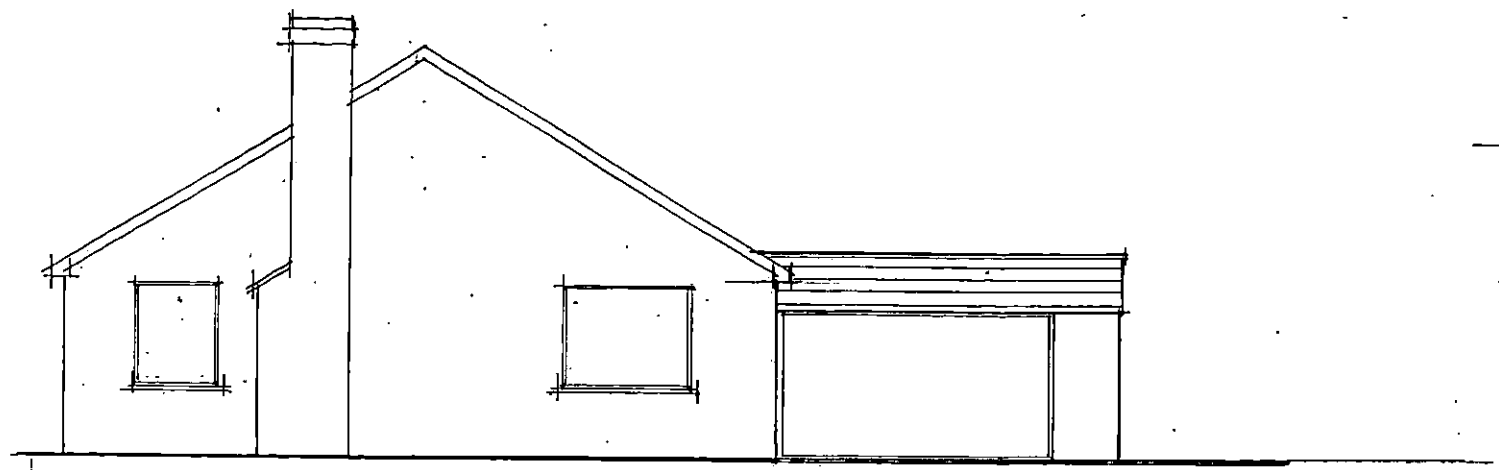


front

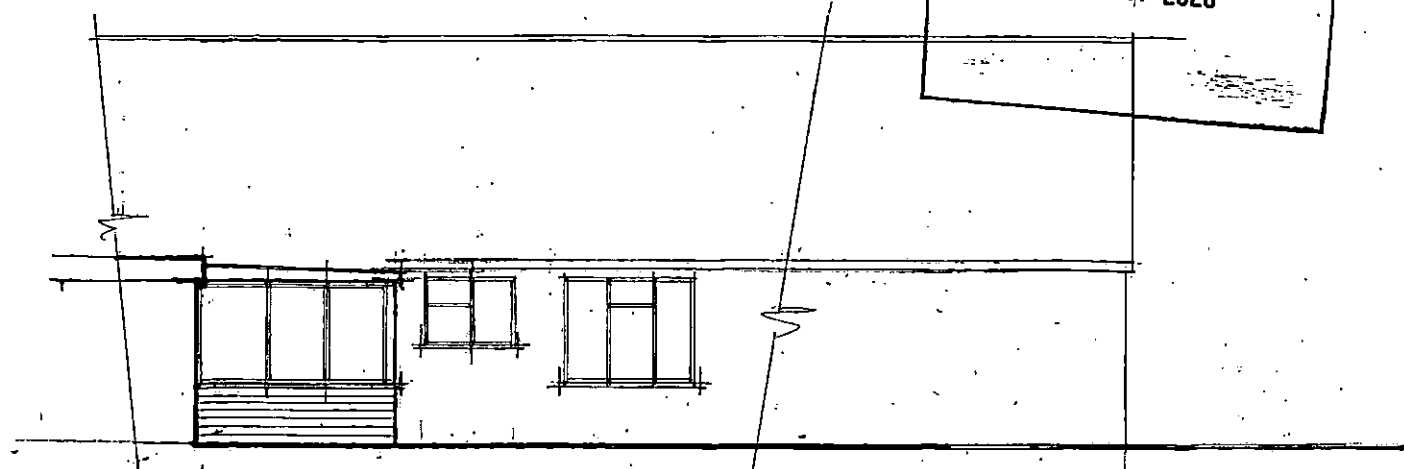

side

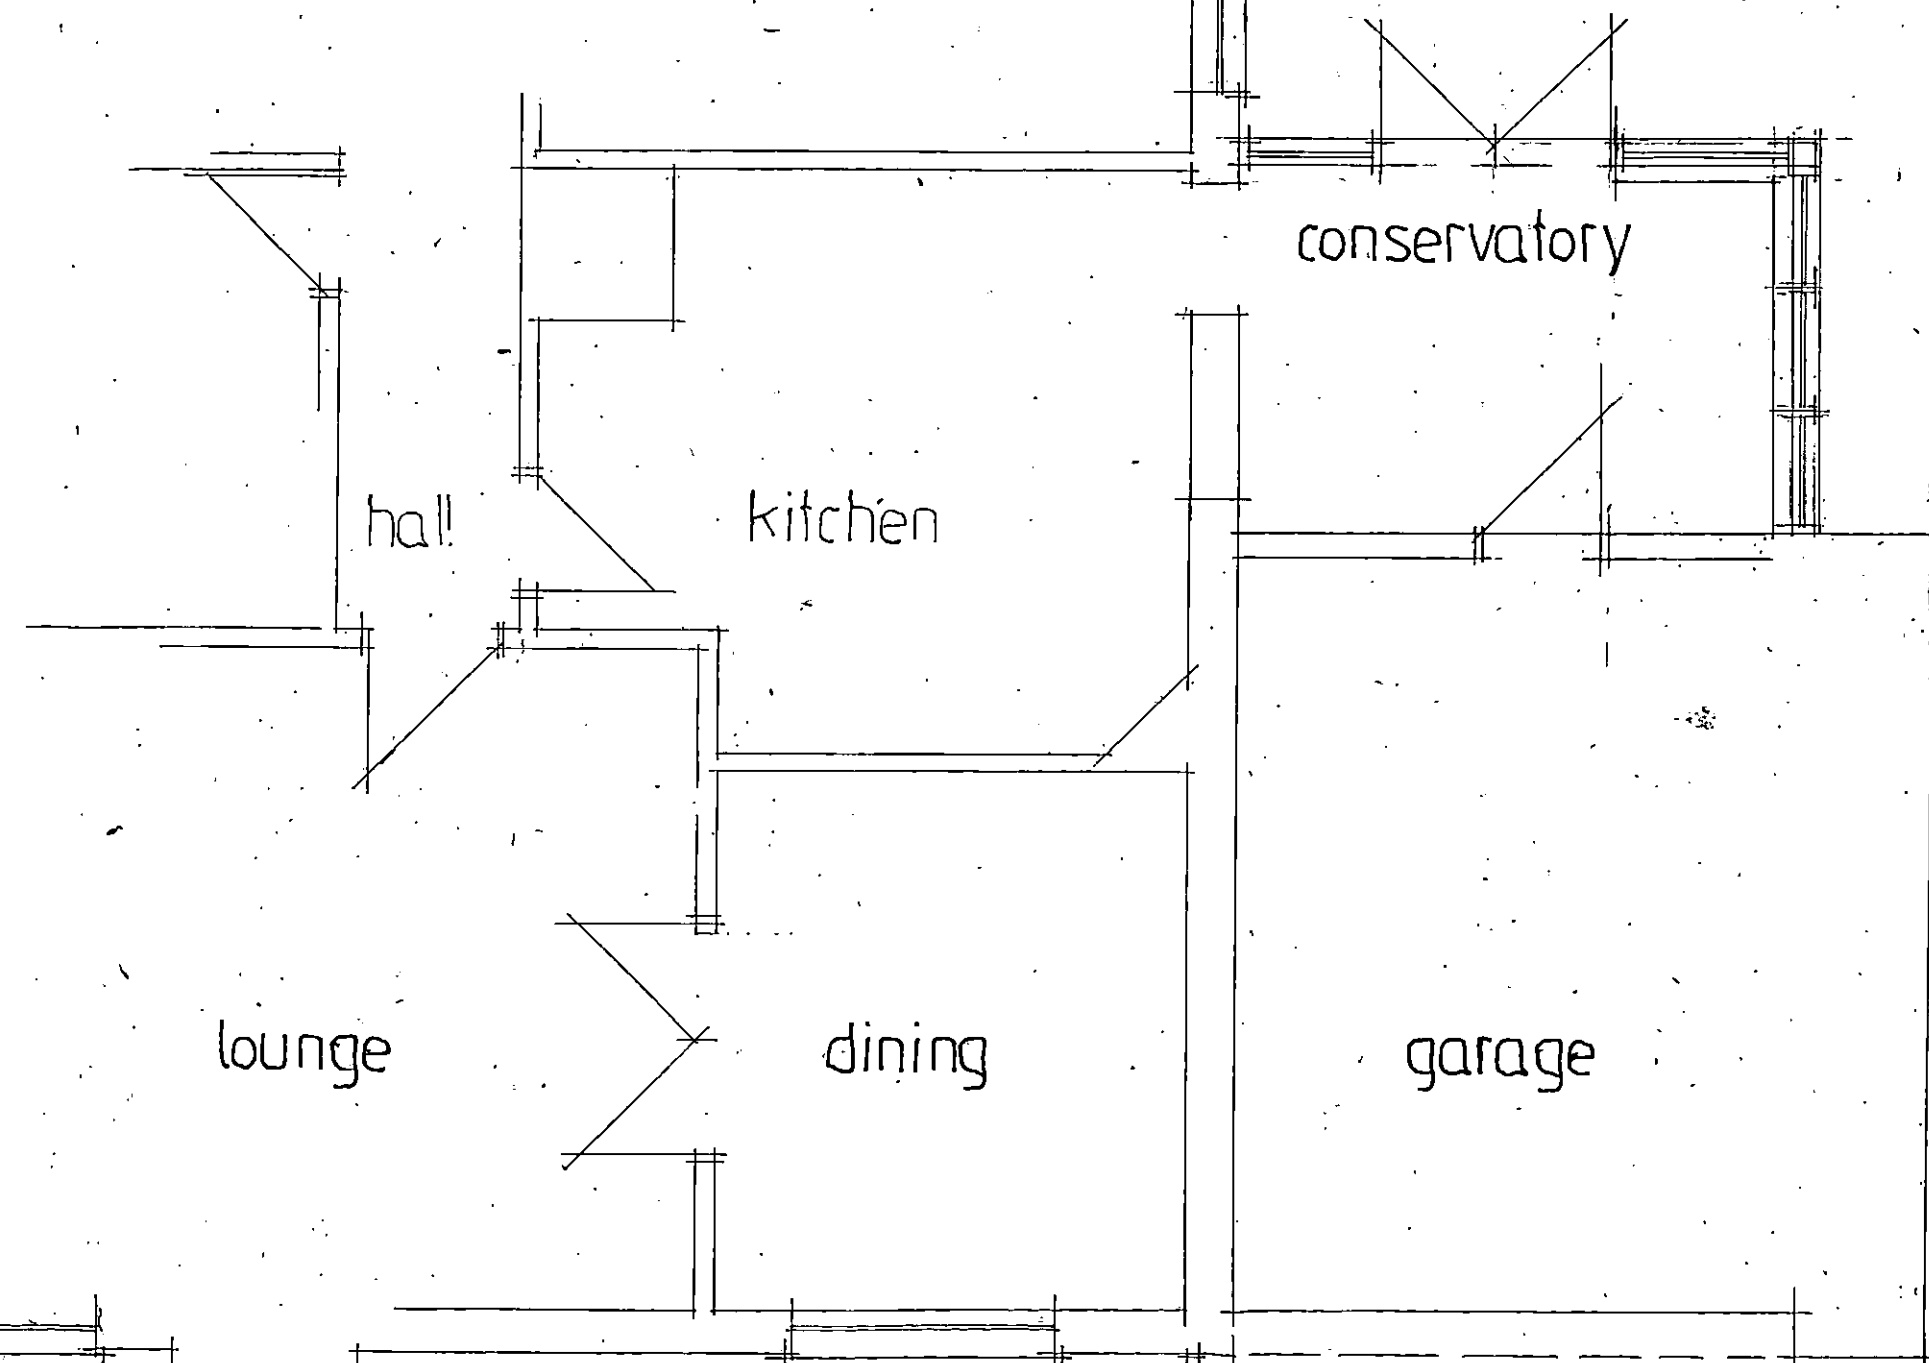


PLAN 1:50

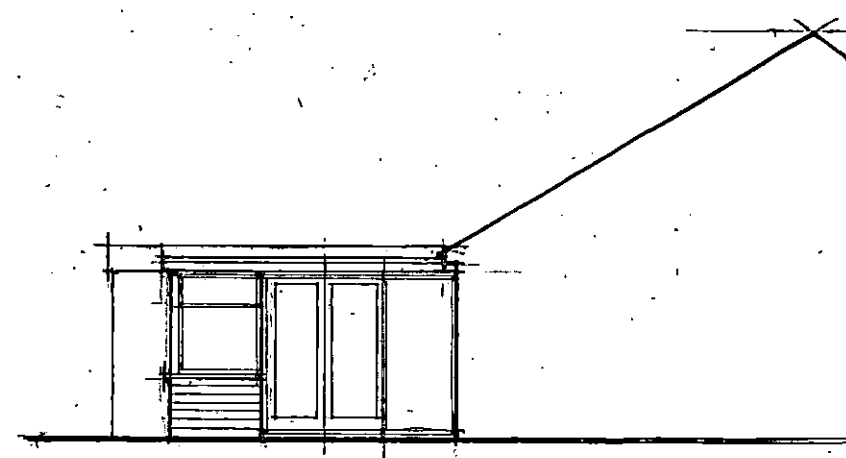

rear

ELEVATIONS

1:100

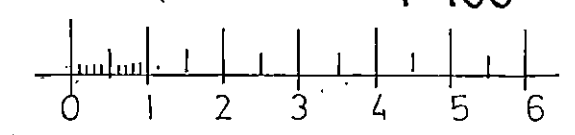

existing details
WOODMERE
ROLFE LANE,
NEW ROMNEY, KENT.

DS/2530/1