


Dungeness B Power Station
Site Logistics Plan

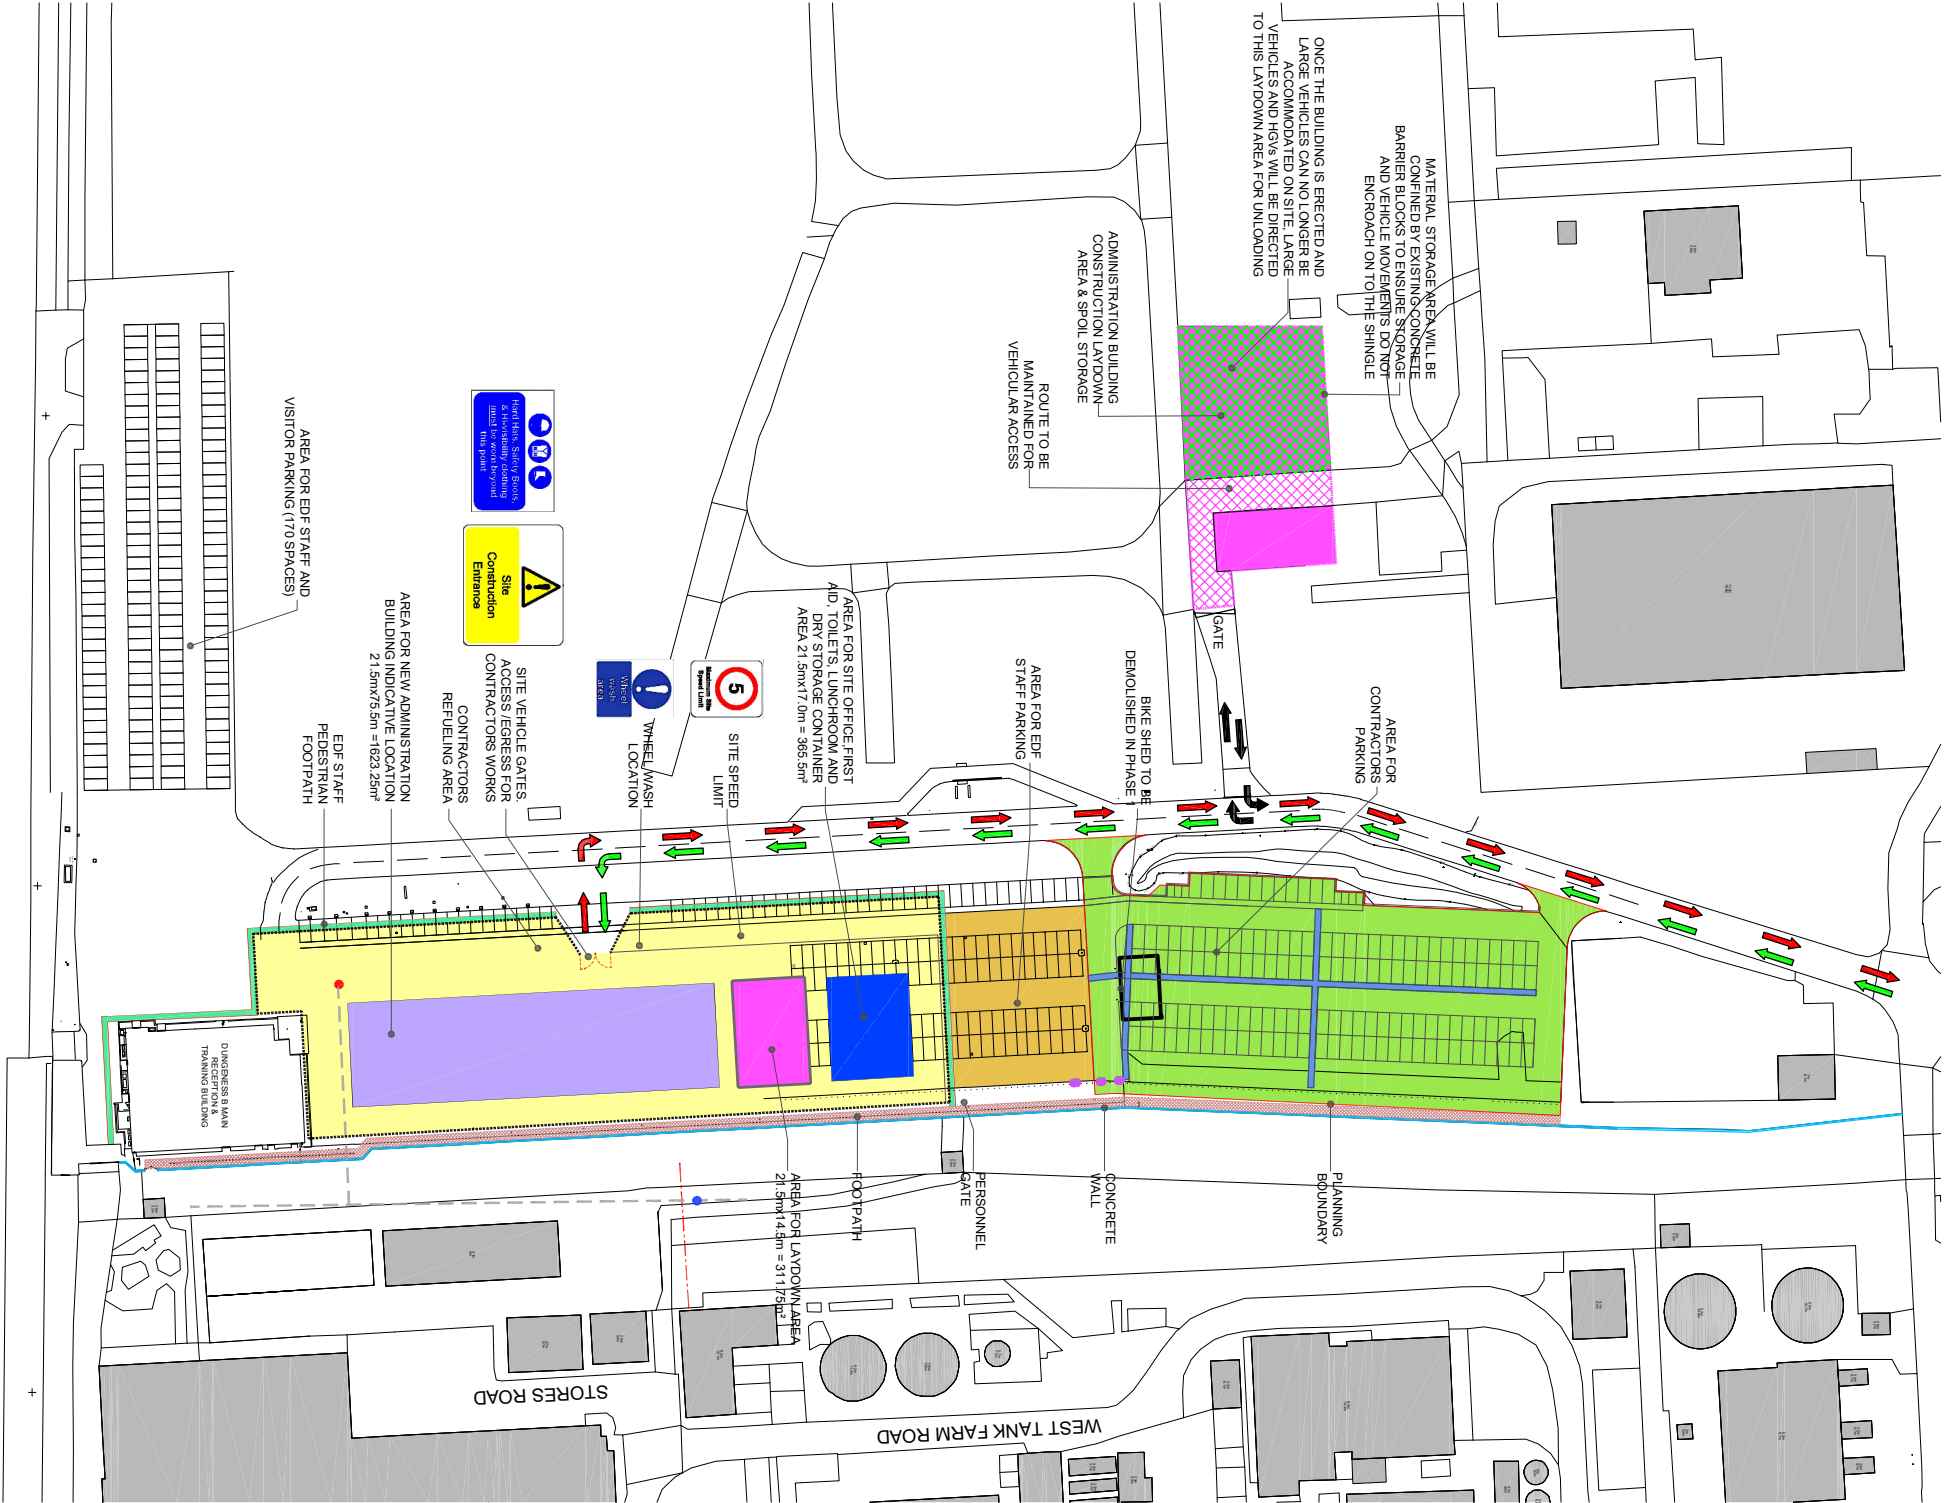

- LEGEND - PHASE 1
- CONSTRUCTION COMPOUND
 - FENCE LINE
 - CONSTRUCTION PHASE
 - CONSTRUCTION PHASE
 - AREA FOR & ACCESS/EGRESS TO CONTRACTORS PARKING
 - AREA FOR EDF STAFF AND VISITOR PARKING
 - ALTERNATIVE LAYDOWN AREA
 - ROUTE TO BE MAINTAINED FOR VEHICULAR ACCESS
 - AREA FOR TEMPORARY SPOIL STORAGE
 - PEDESTRIAN WALKING ROUTE
 - ALTERNATIVE PEDESTRIAN WALKING ROUTE DEPENDENT ON CONSTRUCTION PHASE
 - PLANNING BOUNDARY
 - PROPOSED ROUTE FOR NEW 800A SUPPLY
 - TOWN'S WATER MAIN
 - NEW FIRE HYDRANT
 - LOCATION OF NEW 50mm WATER CONNECTION FROM TOWN'S WATER MAIN PIPE 160mm
 - CONSTRUCTION TRAFFIC ACCESS ROUTE
 - CONSTRUCTION TRAFFIC EGRESS ROUTE
 - CONSTRUCTION TRAFFIC ROUTE FOR ADDITIONAL STORAGE AREA IF REQUIRED
 - PROPOSED NEW ADMINISTRATION BUILDING



Client				EDF Energy Nuclear Generation Ltd			
Project				Dungeness B Power Station Administration Building			
Drawing				Proposed Logistics Plan			
Scale	NTS	Date	April 2026	Drawn by	SR	Reviewed by	/
Project ref.	25_017	Drawing no.	001			Revision	B



B				Additional labels added			
A				General amendments to the drawing following review			
REV:				DESCRIPTION:	SR	DATE:	Apr 26
STATUS:				INFORMATION			
				BY:			