


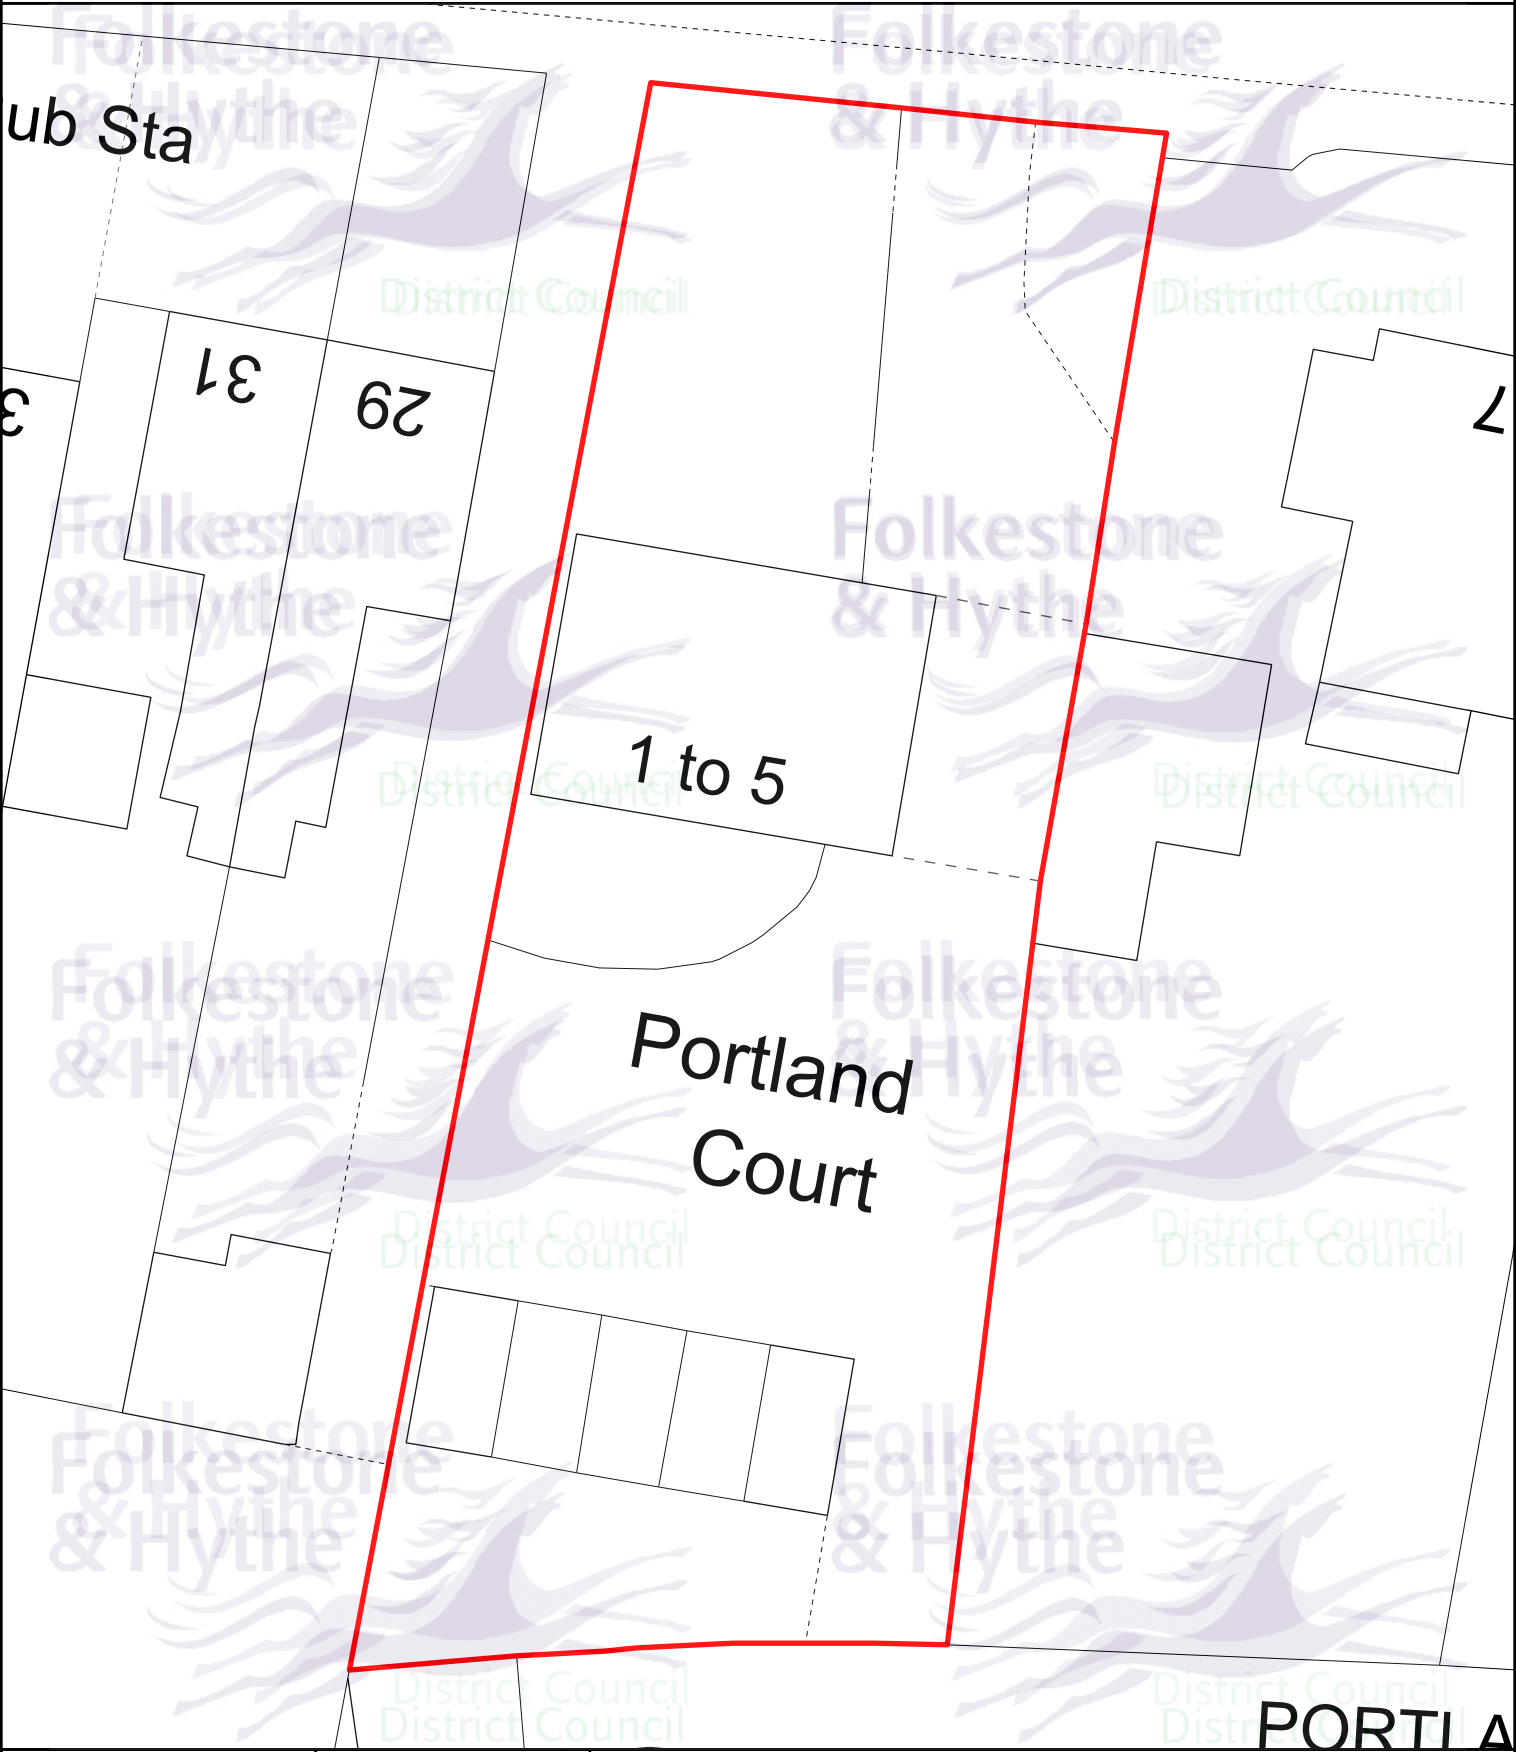

Drawn date:
18 Jun 2026

Drawn by:
Liam Grant

Drawing ref:
0822/PL/GJ

Llywelyn Lloyd
Chief Planning Officer

Planning Application:
26/0797/FH



Contains Ordnance Survey data
© Crown copyright and database right
Folkestone & Hythe District Council
AC0000821403 - 2026

