


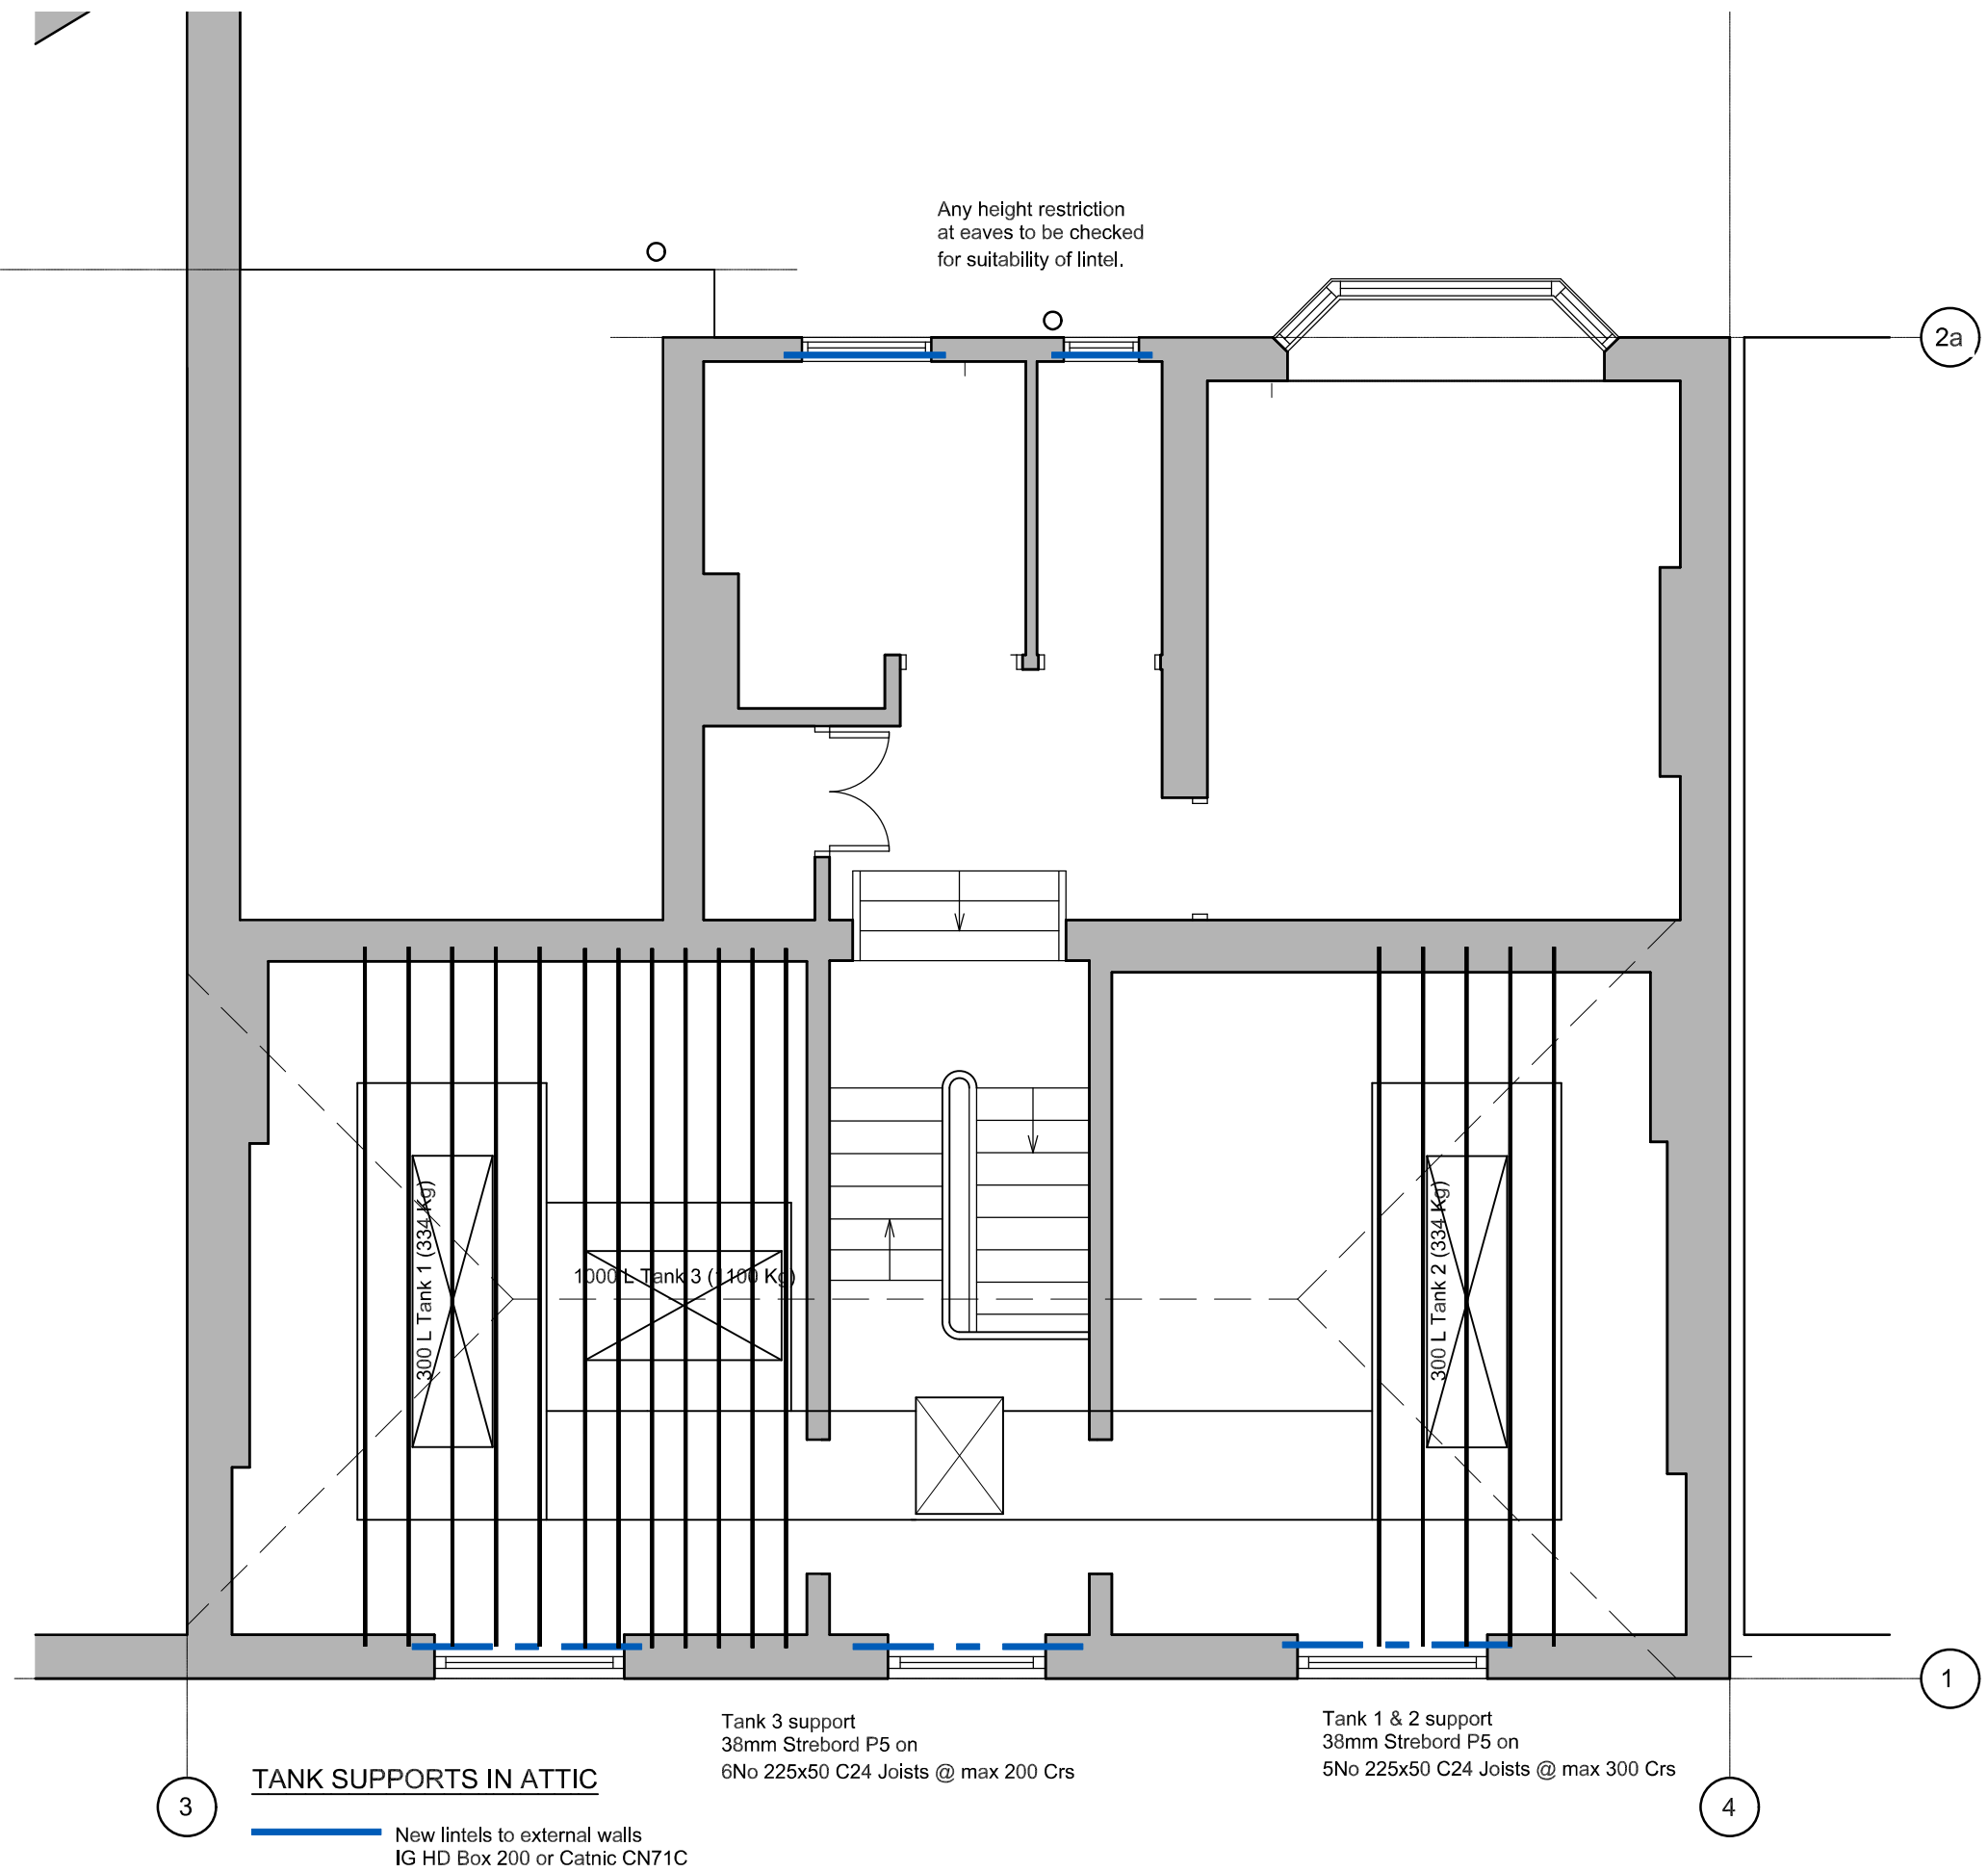

C			
B			
A	16.06.26	JW	Lintels + 1000 L tank added.
REV	DATE	BY	DETAILS OF REVISION
PROJECT			
12 Cheriton Place			
Folkestone			
CT20 2AZ			
PROJECT NO. S5773			
DRAWING NO. 04			
REVISION A			
TITLE			
Second Floor Layout			
Showing tank supports in attic.			
DRAWN BY JW			
DATE June 2026			
SCALE 1:50@A3			
ANDERSON CONSULTING ENGINEERS			
20 Eastbourne Terrace		318a Palatine Road	
Paddington		Manchester	
London		M22 4FW	
W2 6LG			
Tel: 0203 008 8356		Tel: 0161 406 2033	
Email: info@andersoneng.co.uk			
Web: www.andersoneng.co.uk			

