



Front Elevation

Proposed Sash Window Elevation (Typical)
1:5

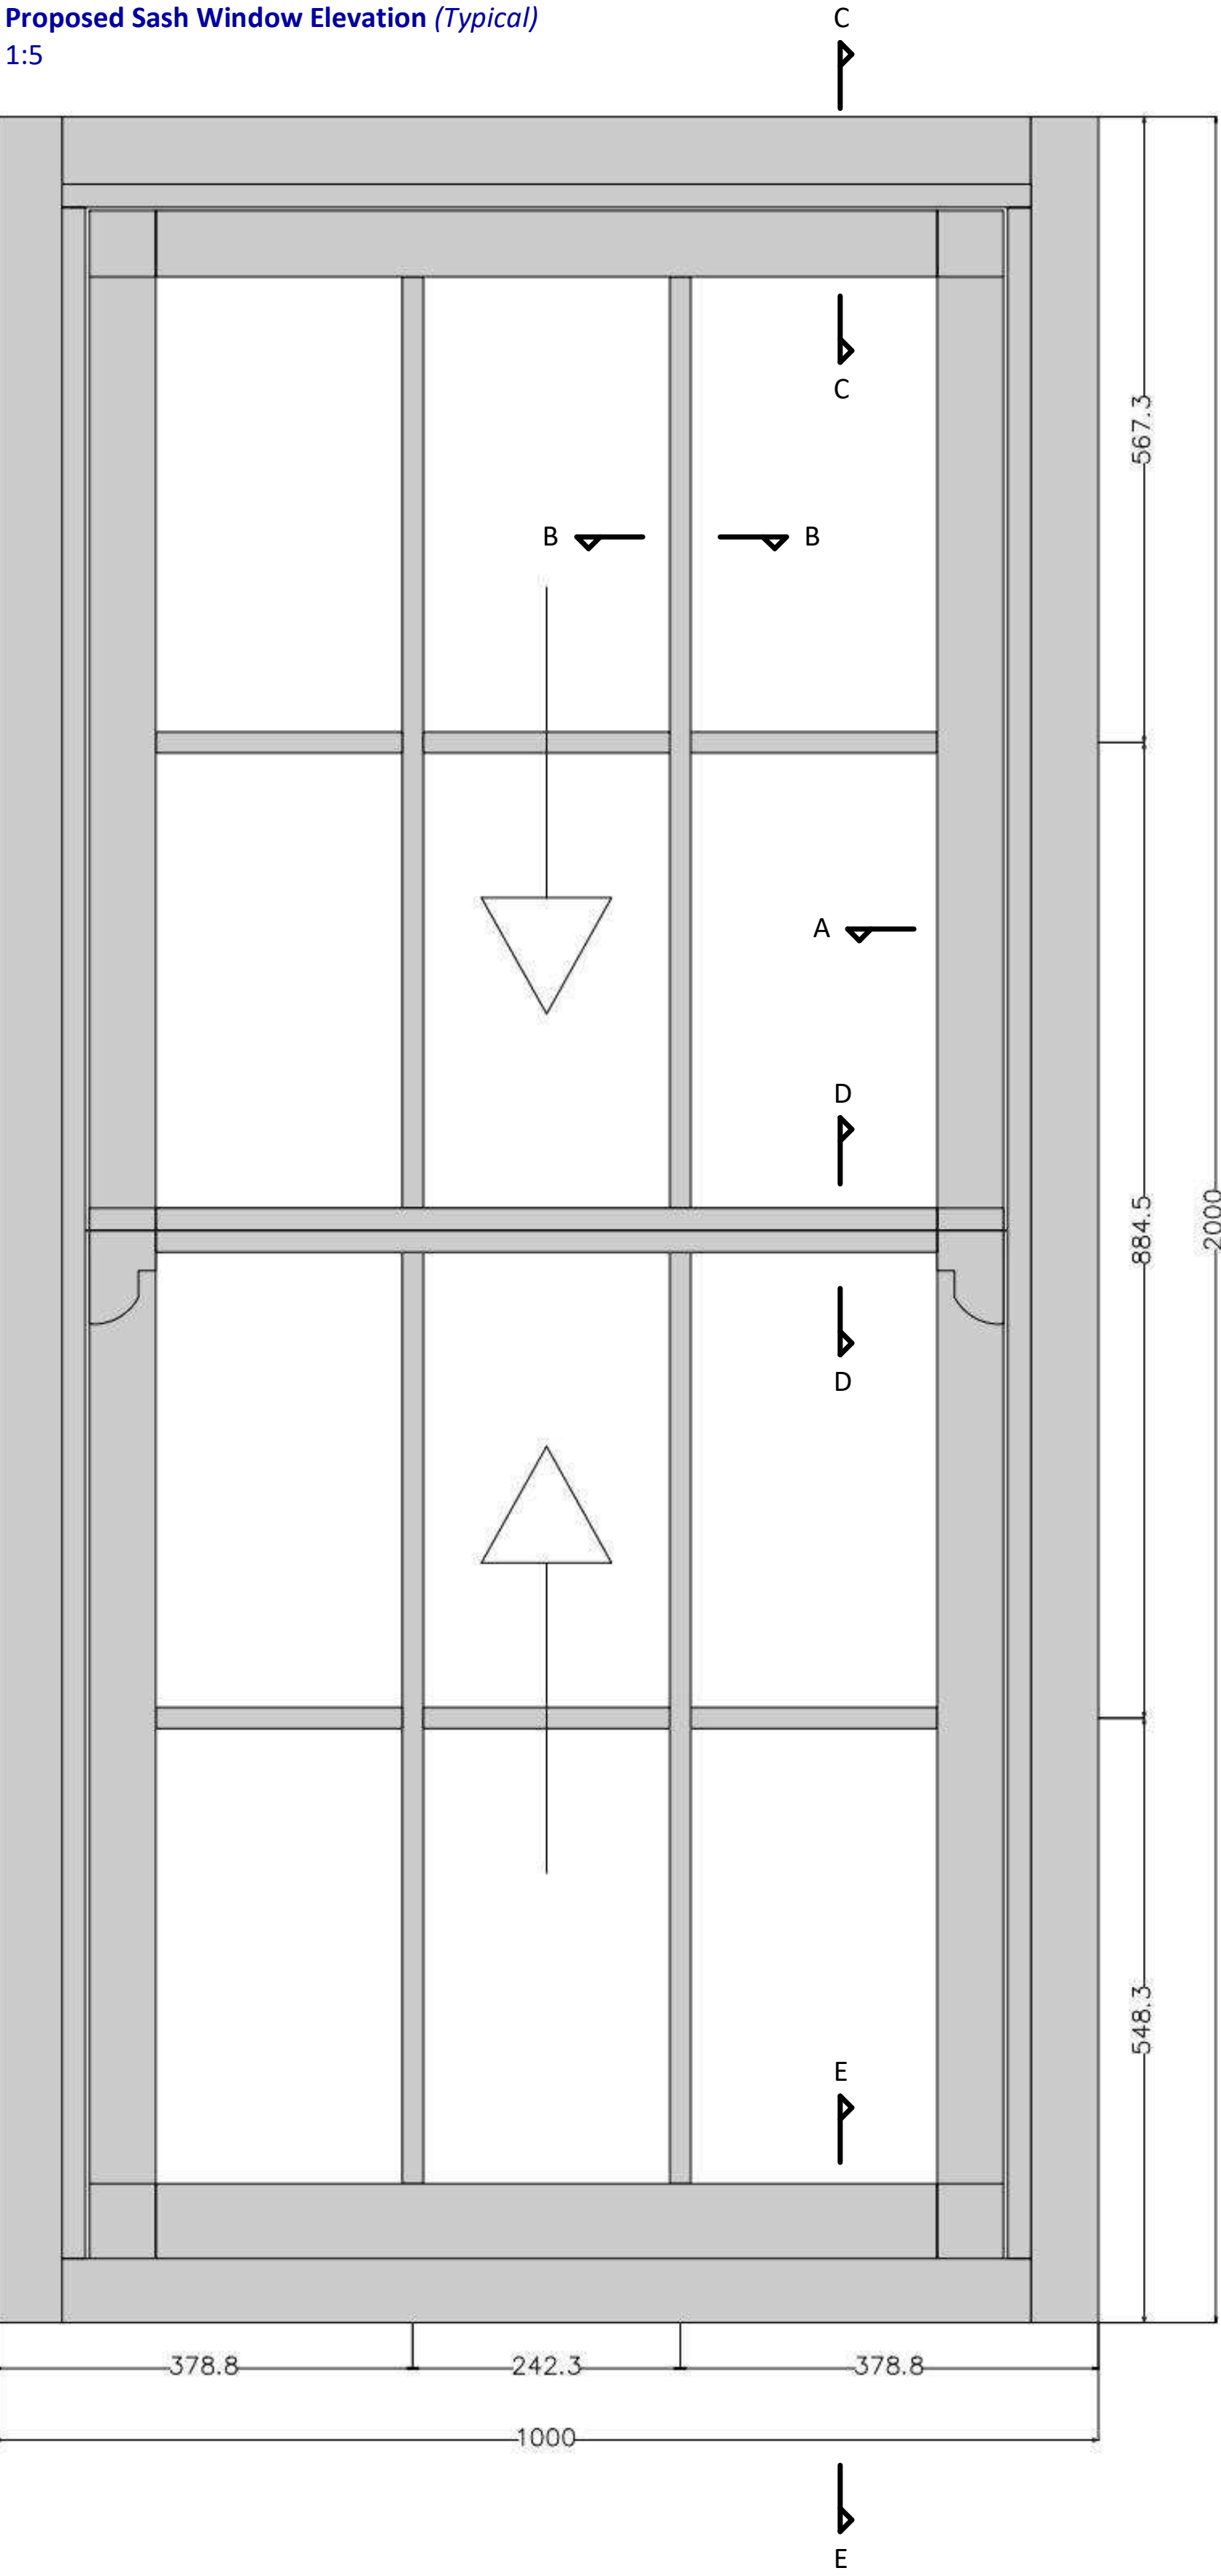


Proposed single glazed sash window details (Typical)
1:5

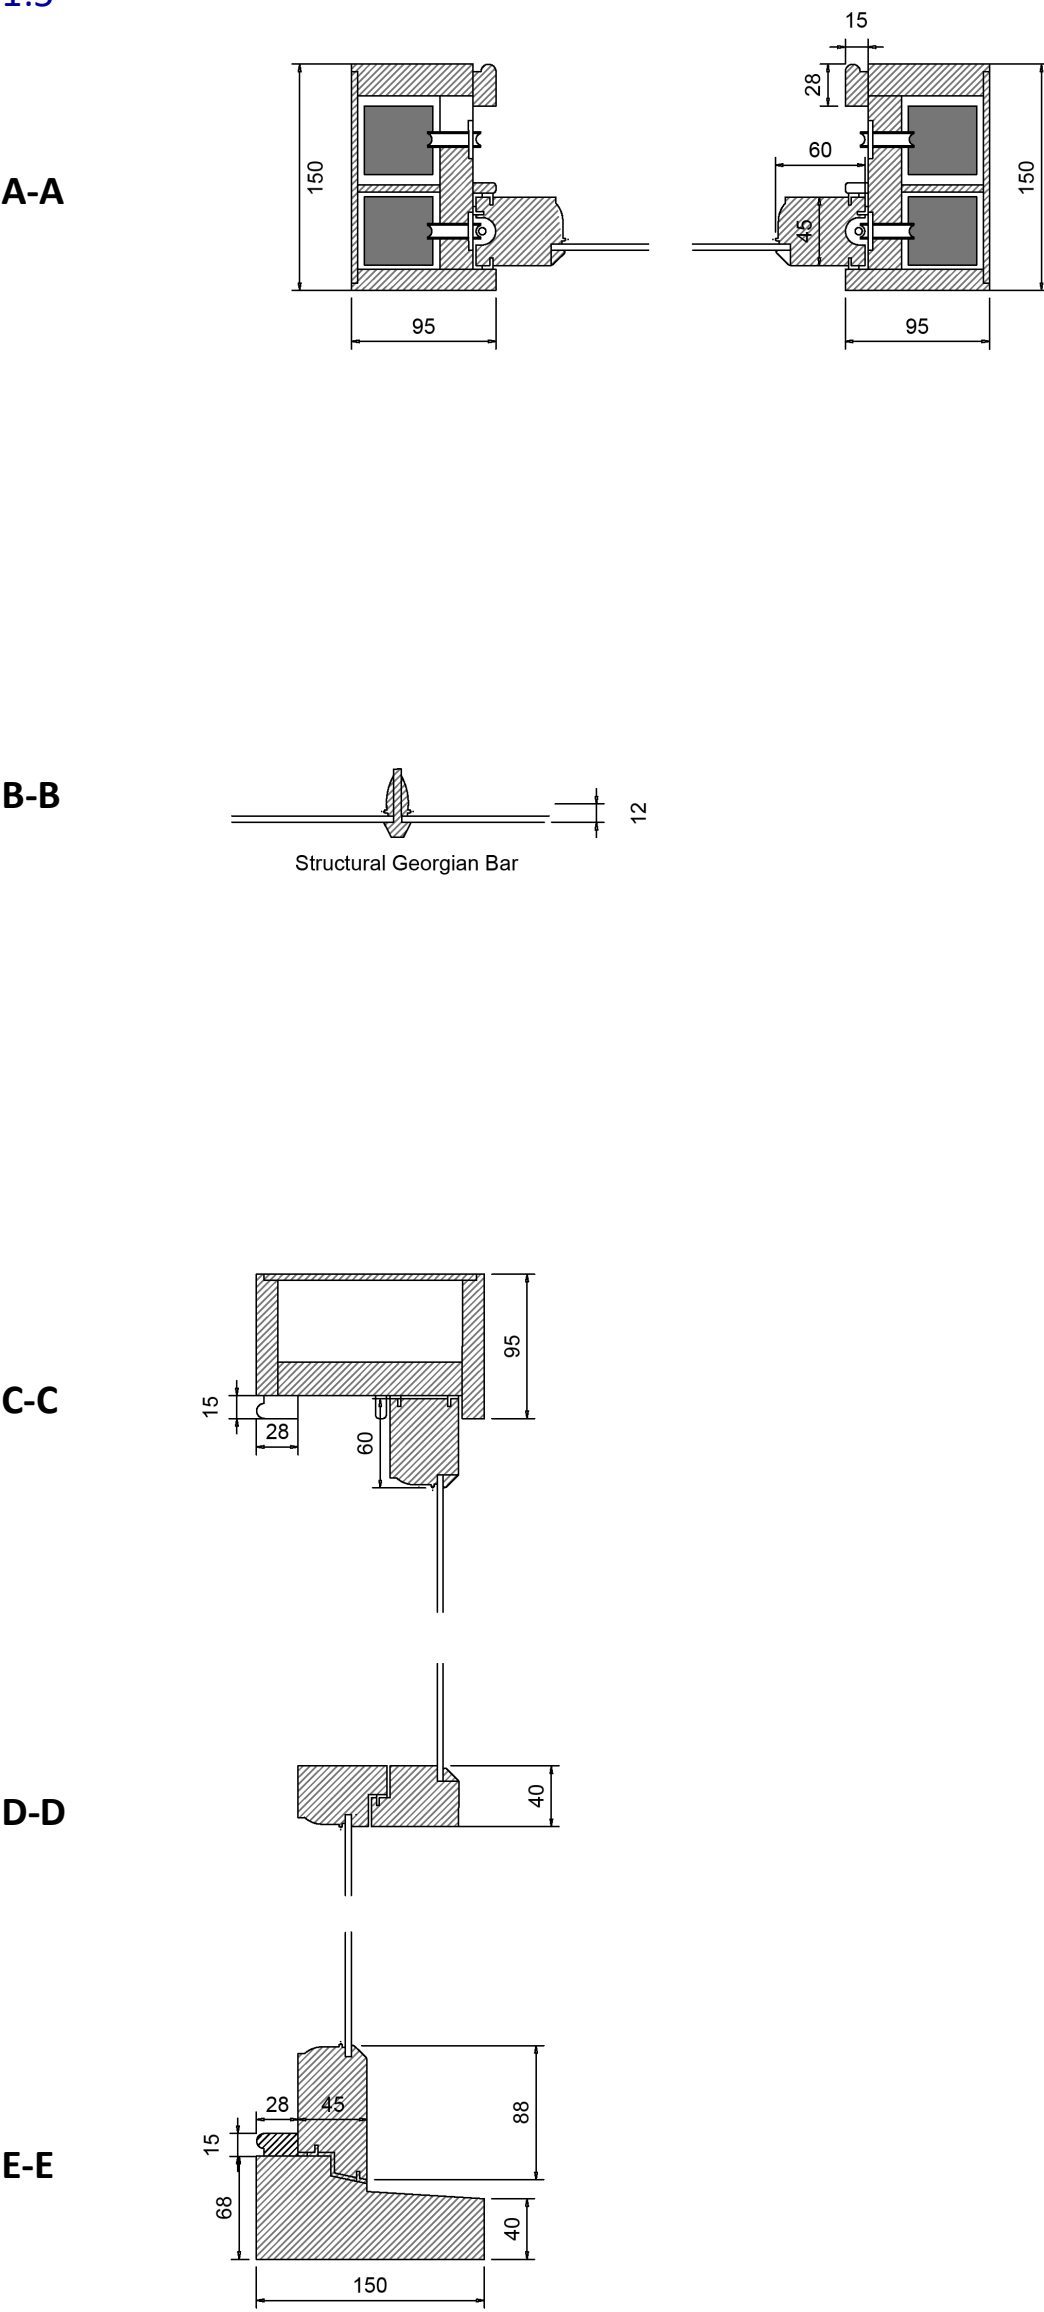

Rear Elevation

Proposed replacement sash window to Bed 4 will have the same typical elevation as the front windows, with the details below:

Proposed slimline heritage glazed sash window details (Typical)
1:5

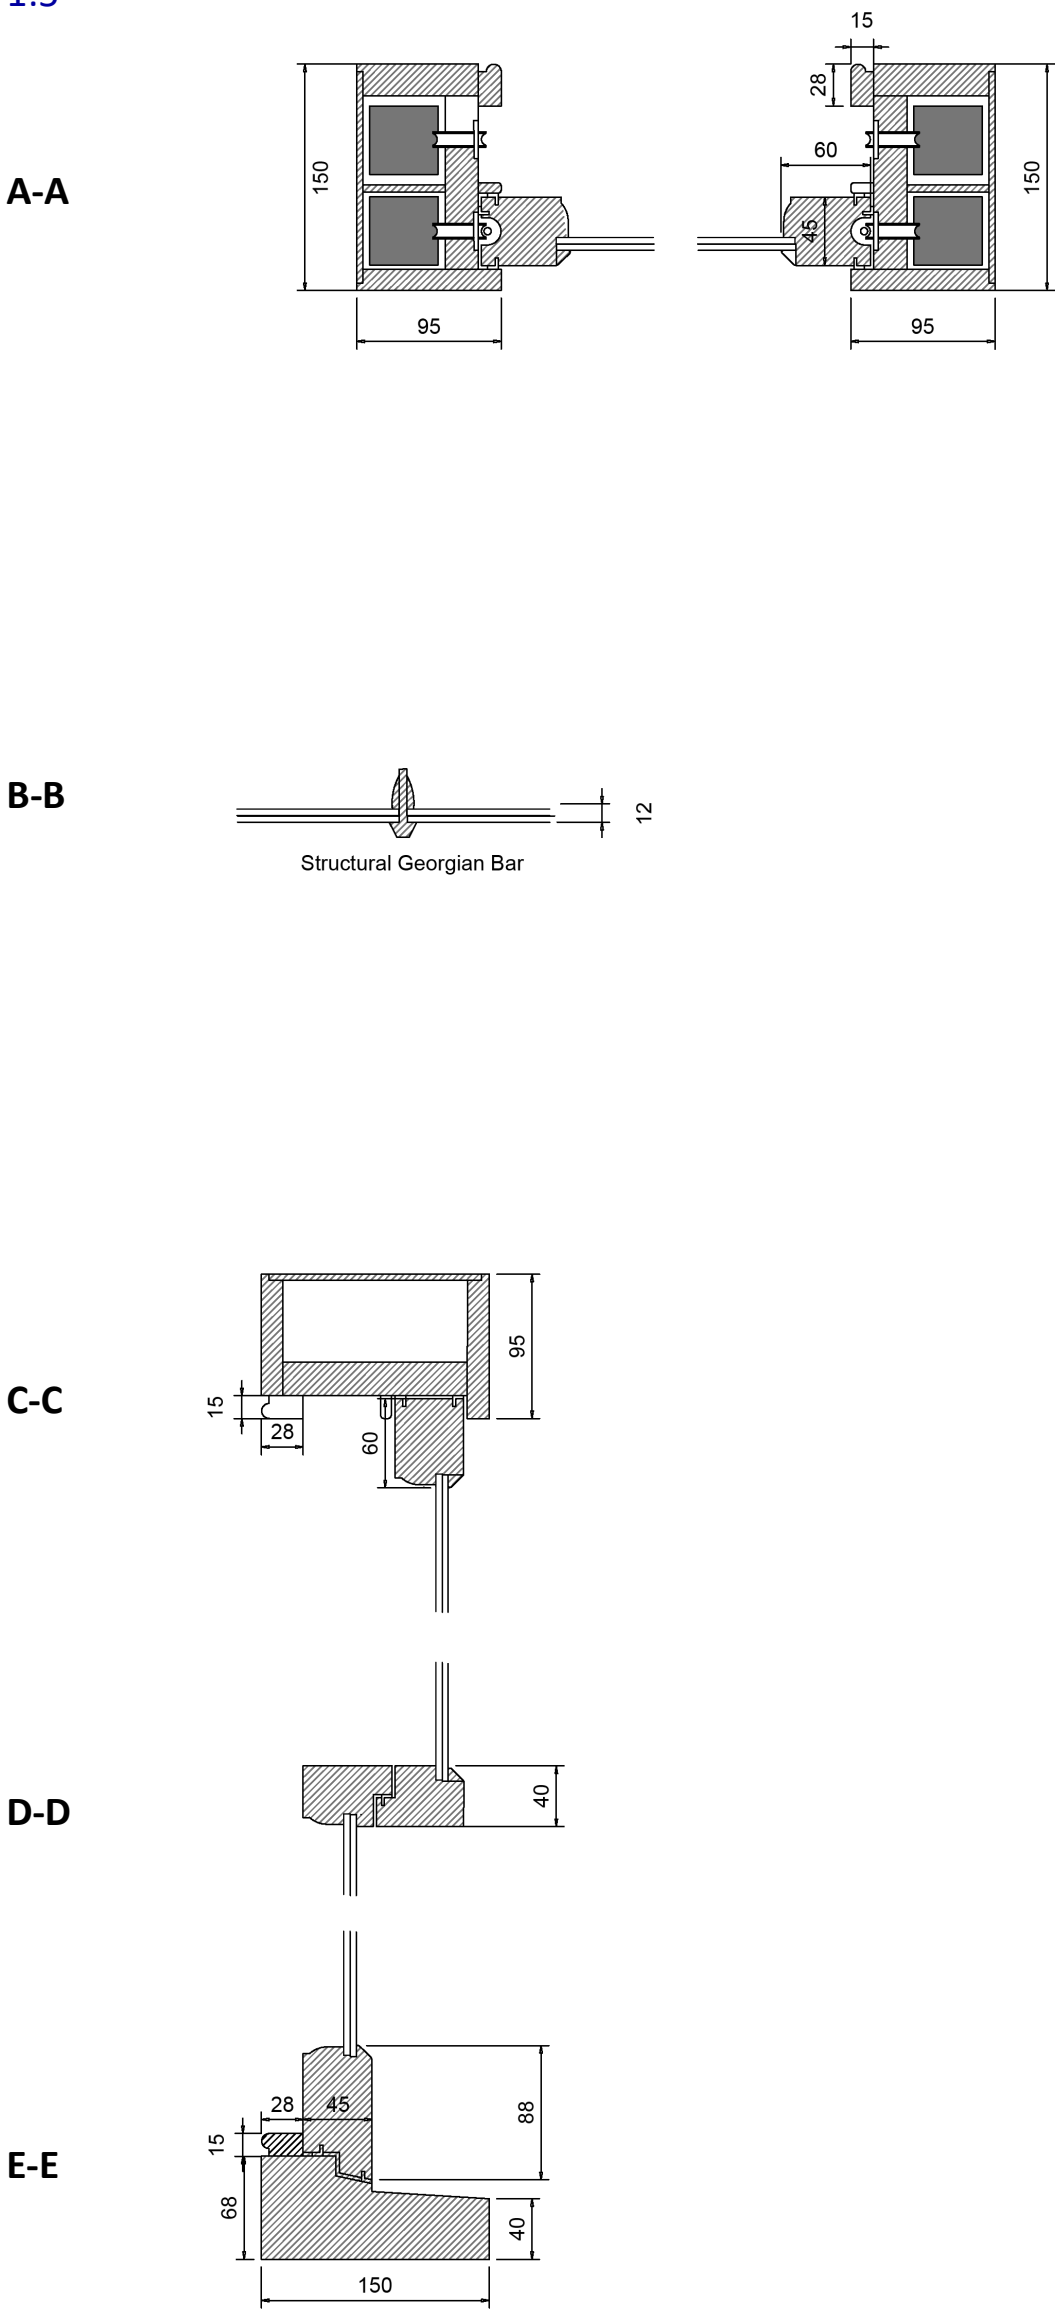

Rev.	Description	Date
------	-------------	------

blue lava
architecture
www.bluelavaarchitecture.co.uk
Blue Lava Architecture Ltd.
Woodland House, Loves Green, Highwood, Chalfont, CM1 3QH
Tel: 01245 248 894 | Mob: 07397 852 748
Email: info@bluelavaarchitecture.co.uk

Site Address: 12 Cheriton Place
Folkestone, CT20 2AZ

Proposed front window details

Scale:	1 : 5 @ A1	Date:	June 2026
--------	------------	-------	-----------

349-A-1011

Do not scale from this drawing, refer to dimensions where appropriate.
Suspected errors or omissions should be reported as soon as possible.
Do not reproduce, revise, or distribute this drawing to additional parties
without prior consent of Blue Lava Architecture Ltd.
Clients and contractors should check and satisfy themselves with all
information in this drawing prior to commencing work on site.
Contact Blue Lava Architecture Ltd. if further information is required.