


Location Plan

Site Address: Land Adjoining Church And Dwight, Caesars Way, Folkestone, CT19 4AL

Date Produced: 09-Jul-2026

Scale: 1:1250 @A3

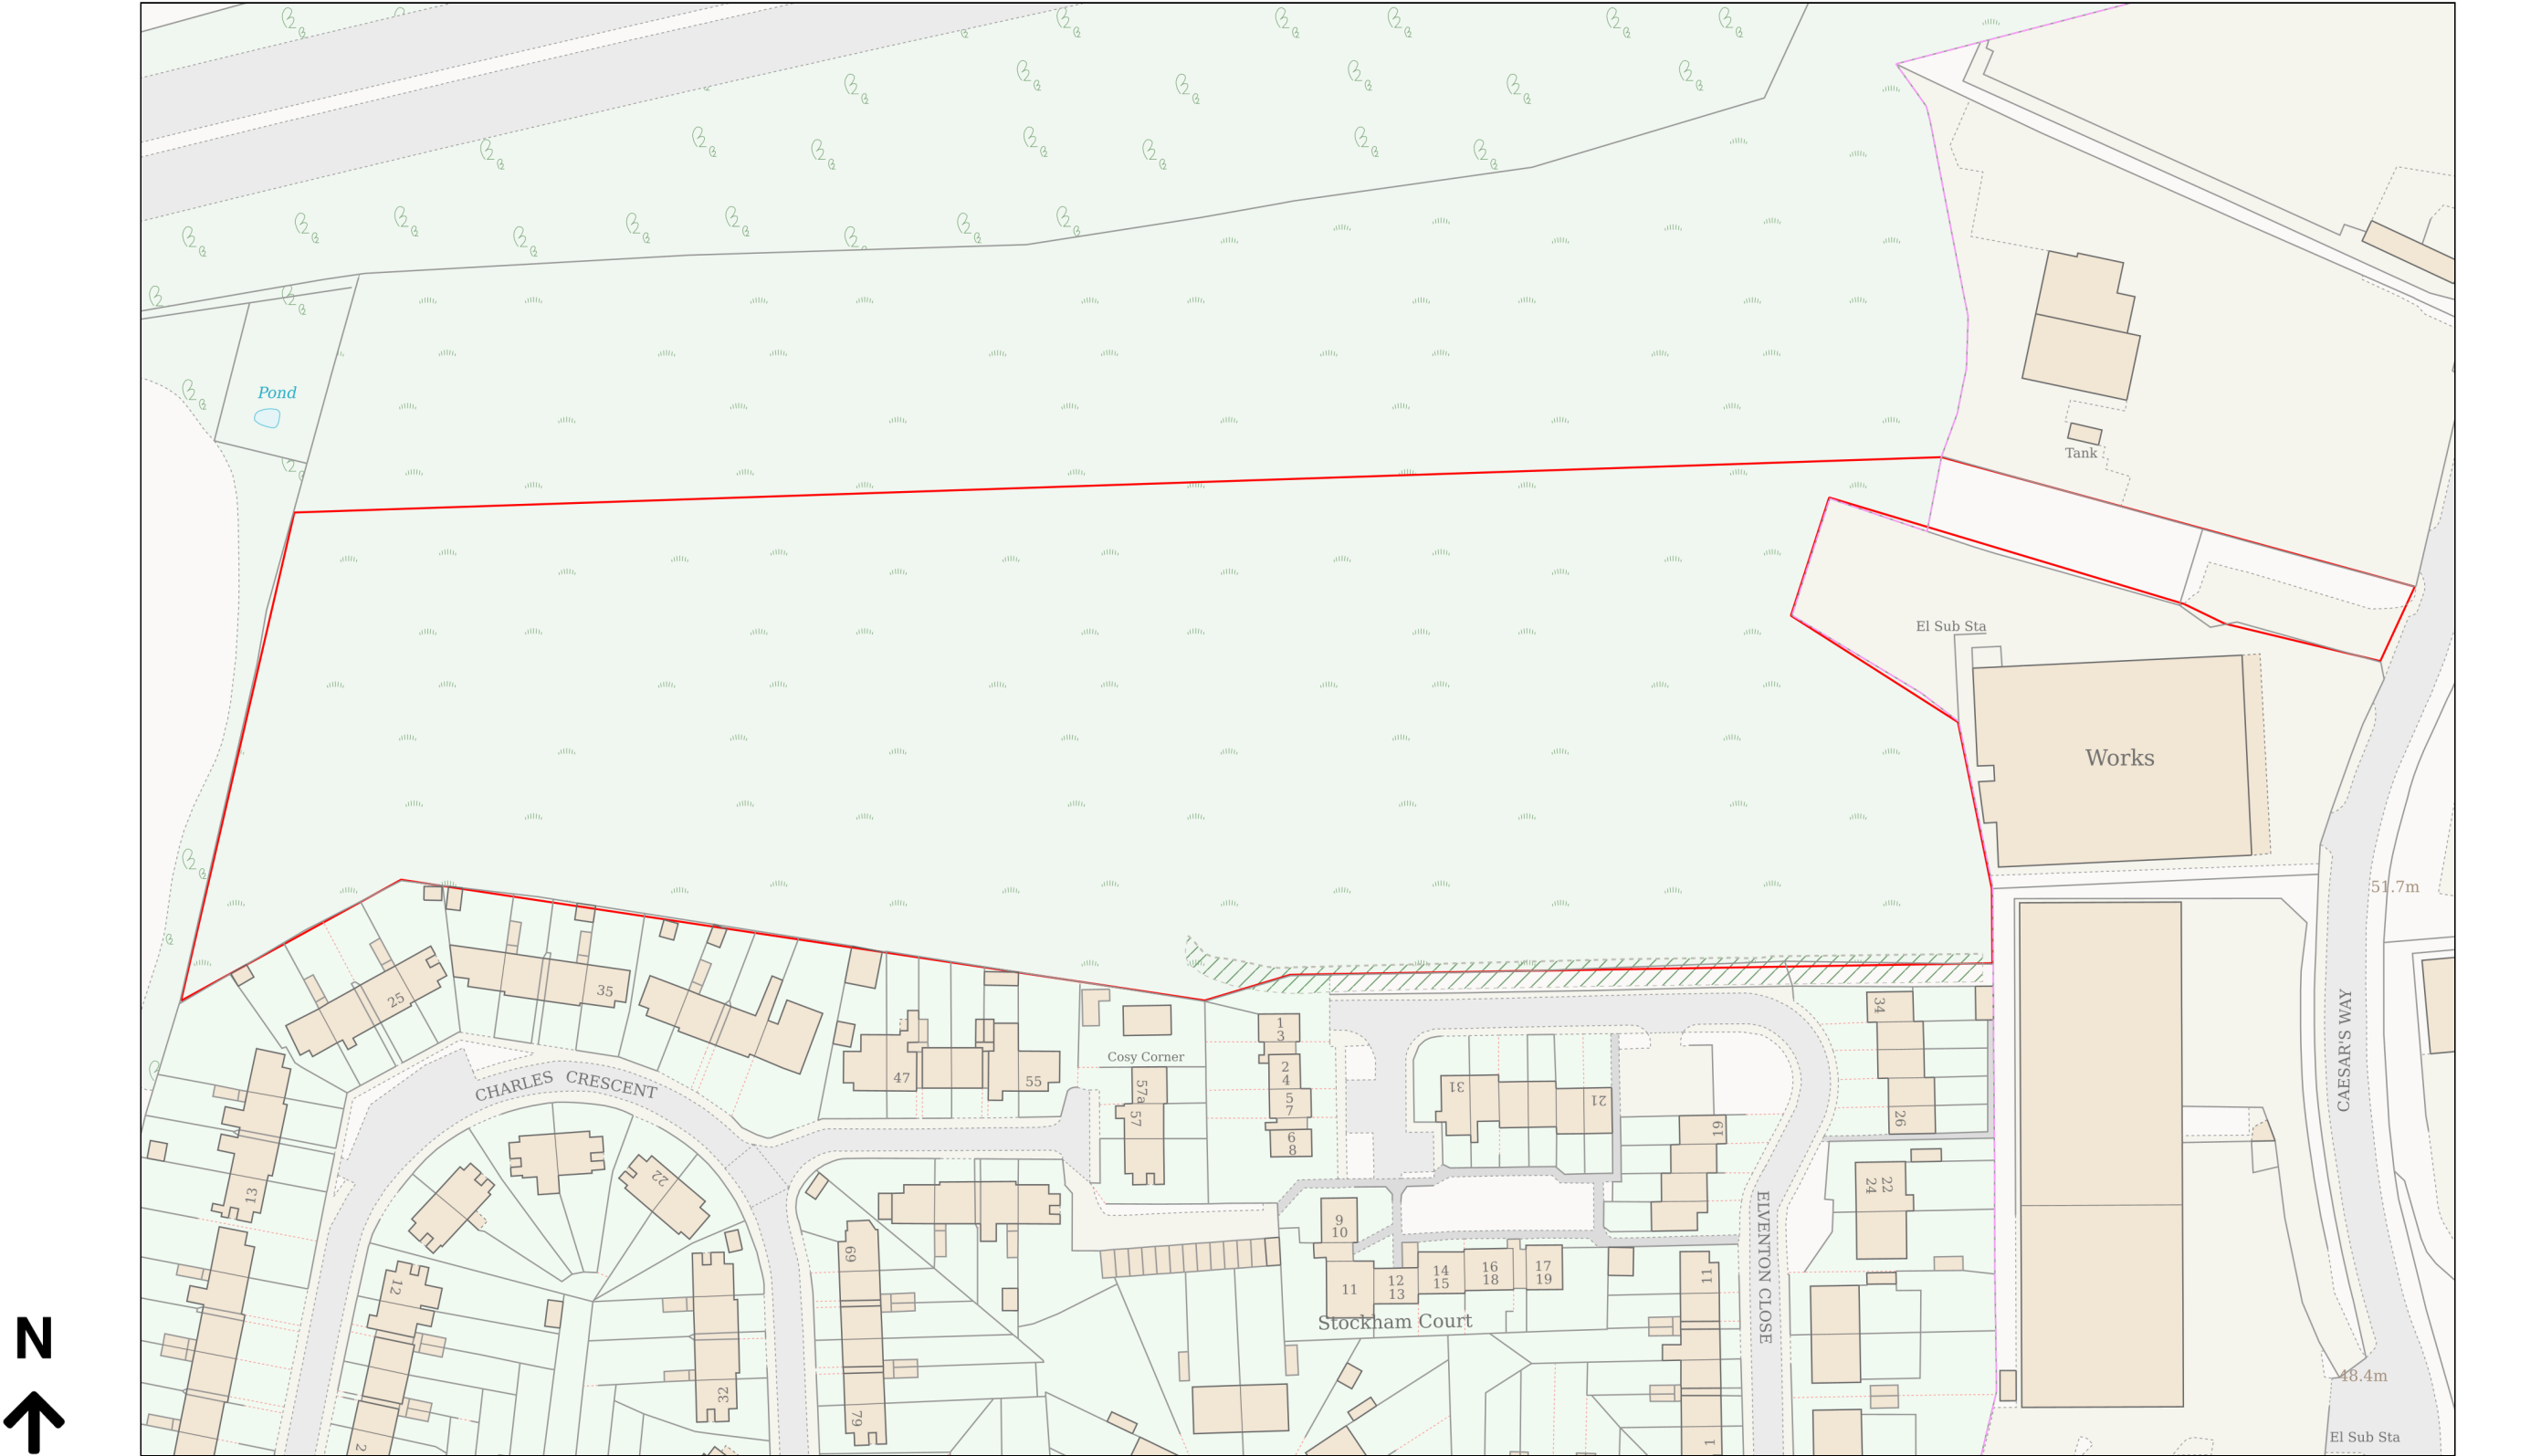

Planning Portal Reference: PP-15071211v1