


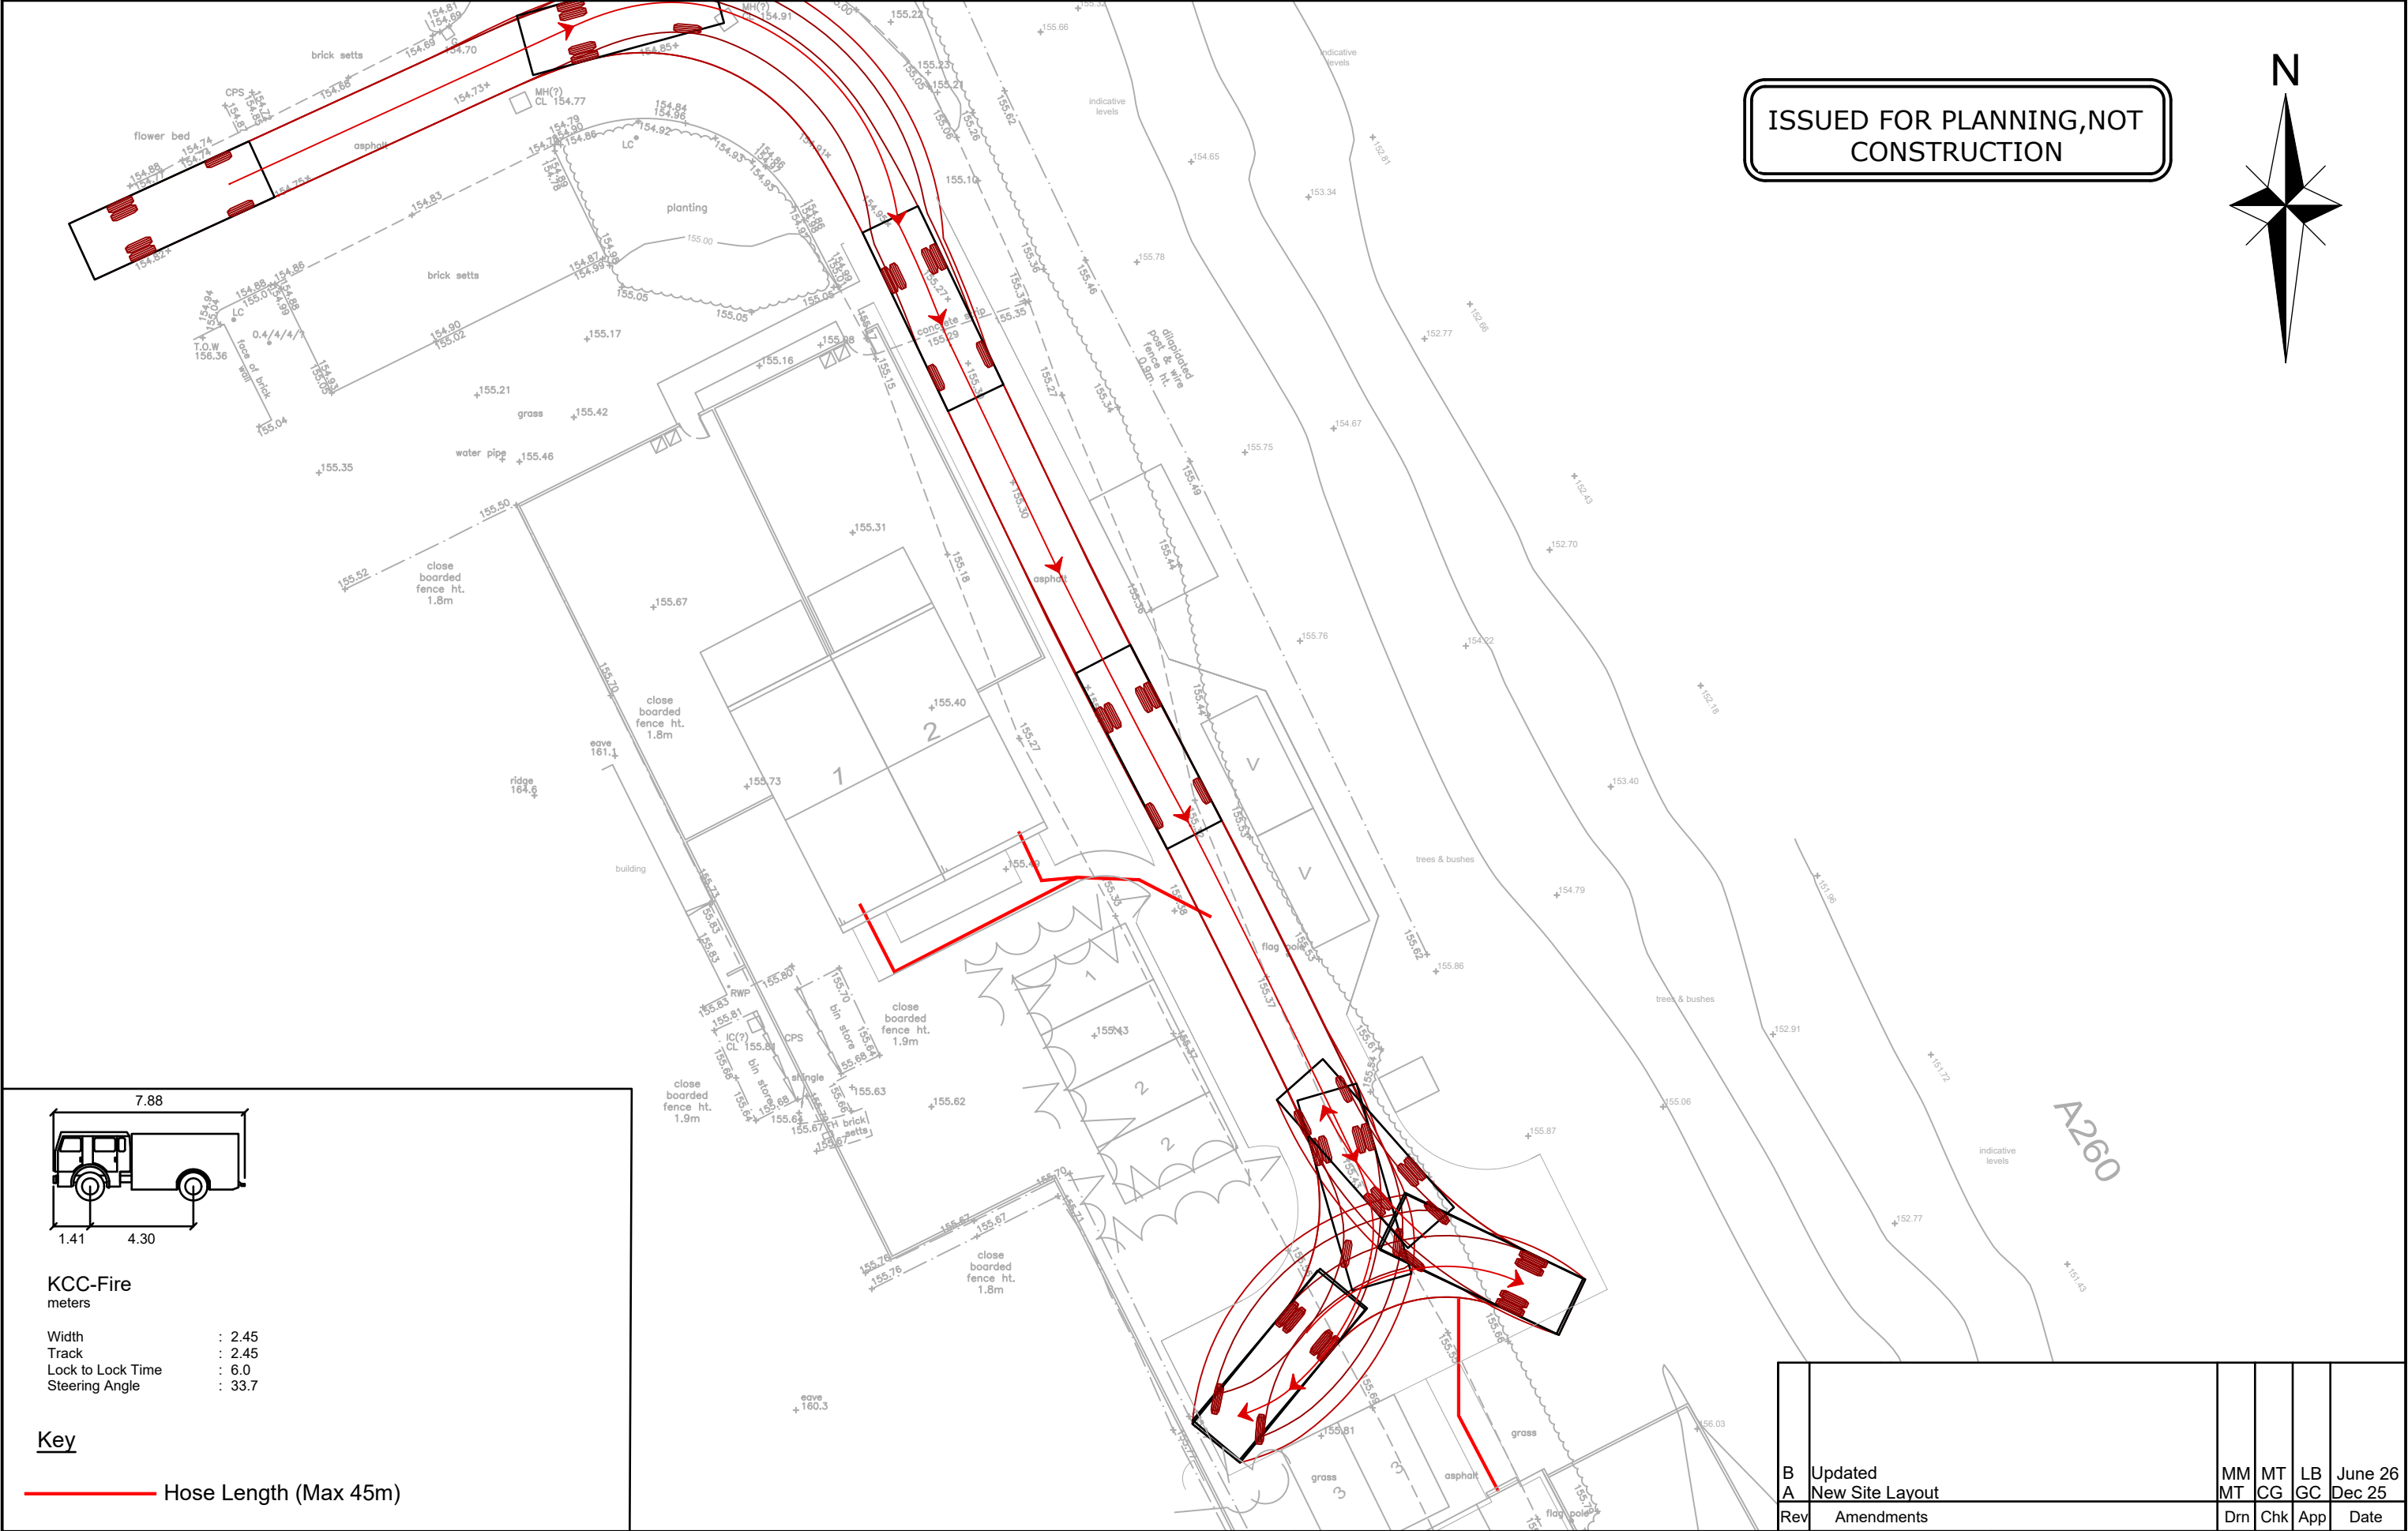

KCC-Fire
meters

Width : 2.45
Track : 2.45
Lock to Lock Time : 6.0
Steering Angle : 33.7

Key

Hose Length (Max 45m)

<div><div></div><div>Charles & Associates</div></div> <div><div>☒ Issued by</div><div><div>Landmark House Station Road Hook Hampshire RG27 9HA 01256 630420</div><div>☐ Park House, Park Farm East Malling Trust Estate Bradbourn Lane Aylesford Kent ME20 6SN 01732 448120</div></div></div>	<div>Job Title</div> <div>3 Units Terlingham, Hawkinge</div>	<div>Client</div> <div>Pentland Homes</div>	<div>Scale</div> <div>1:250@A3</div>	<div>Date</div> <div>Nov 25</div>	<div>Designed</div> <div>MT</div>
	<div>Drawing Title</div> <div>Fire Tracking</div>		<div>Drawn</div> <div>MT</div>	<div>Checked</div> <div>CG</div>	<div>Approved</div> <div>LB</div>
	<div>Job No</div> <div>25-139</div>		<div>Drawing No</div> <div>25-139-002</div>	<div>Rev</div> <div>B</div>	