




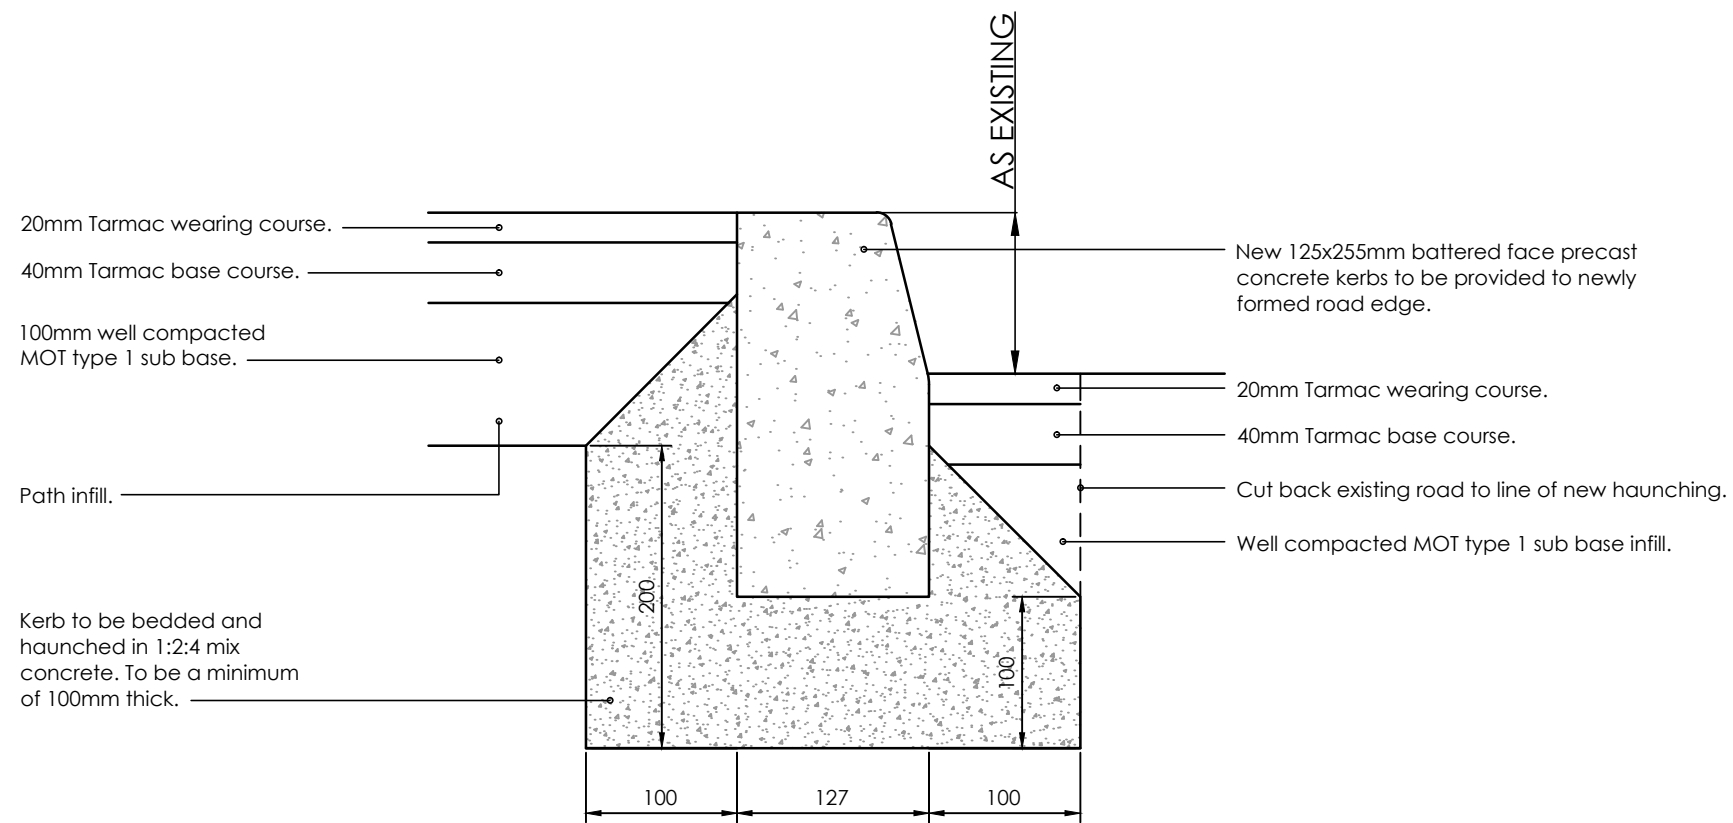

Kerb Edge Detail
1:5

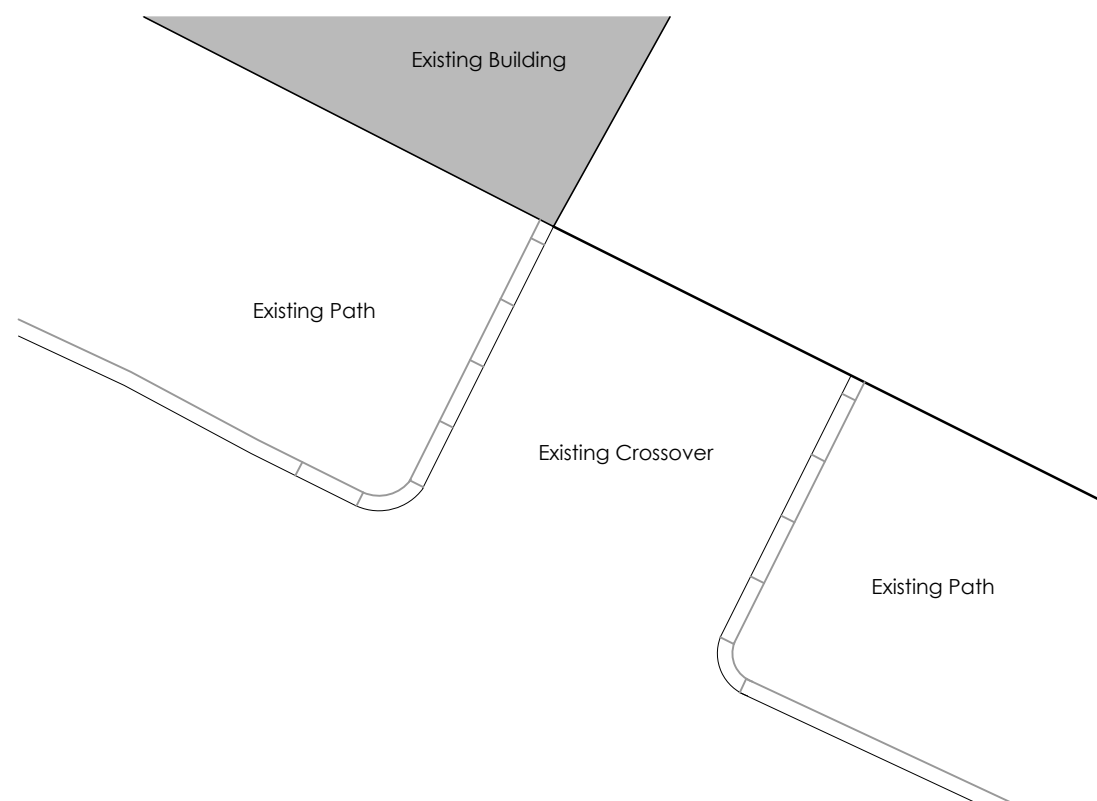

Proposed Crossover
1:20

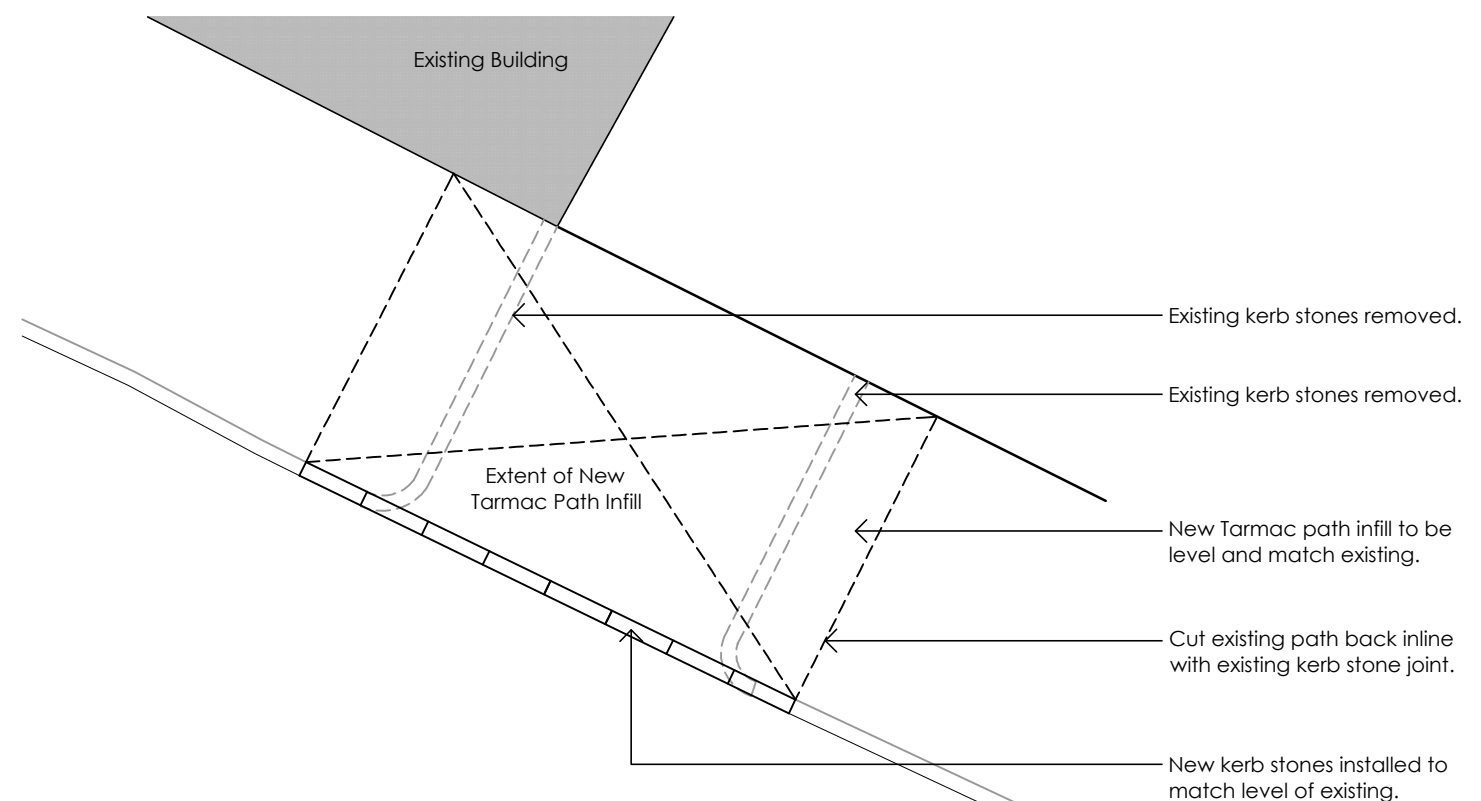

Proposed Crossover Infill
1:20

halshaw
architecture ltd

Revisions
/

PLANNING CONDITIONS SUBMISSION

This drawing remains the property of Halshaw Architecture Ltd. and it may not be reproduced without the express permission of Halshaw Architecture Ltd. Use figured dimensions over scaled dimensions. Verify all dimensions and advise Halshaw Architecture Ltd. of any discrepancies before commencement.

Project
58 CANTERBURY ROAD,
FOLKESTONE, KENT, CT19 5NJ.

Title
CROSSOVER INFILL DETAILS

Scale Date Drawing Number Revision
1:20 & 1:5 @ A3 Feb '26 289-400 //