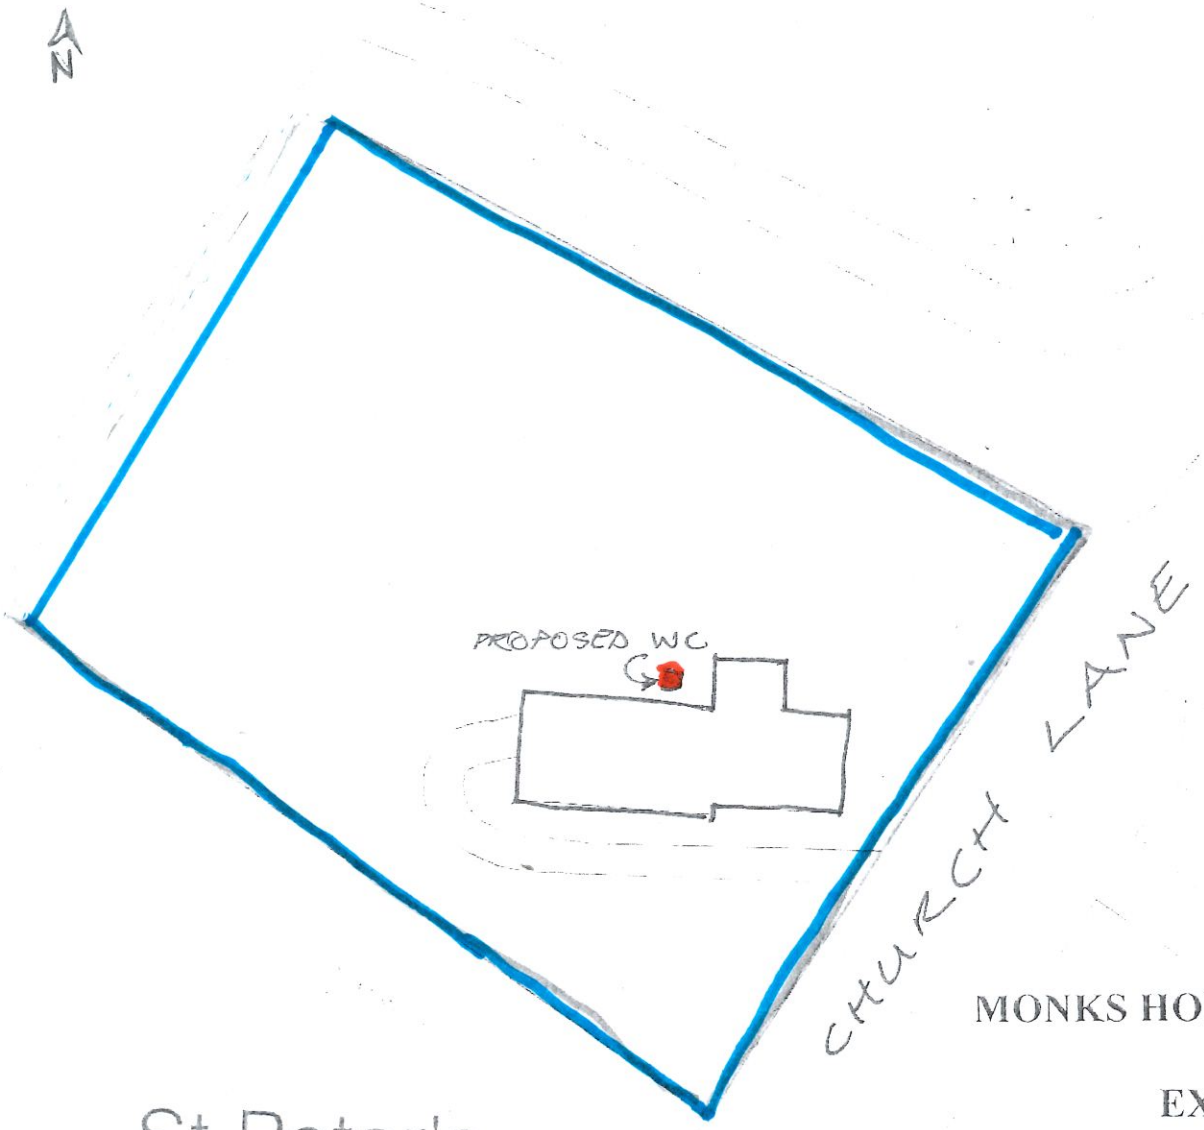


MONKS HORTON, SS PETER and PAUL

EXTERNAL WC

LOCATION and BLOCK PLAN

Drg No 1.1 Scale 1:500 June 2026

Robert George Architects Robertgarch@aol.com