
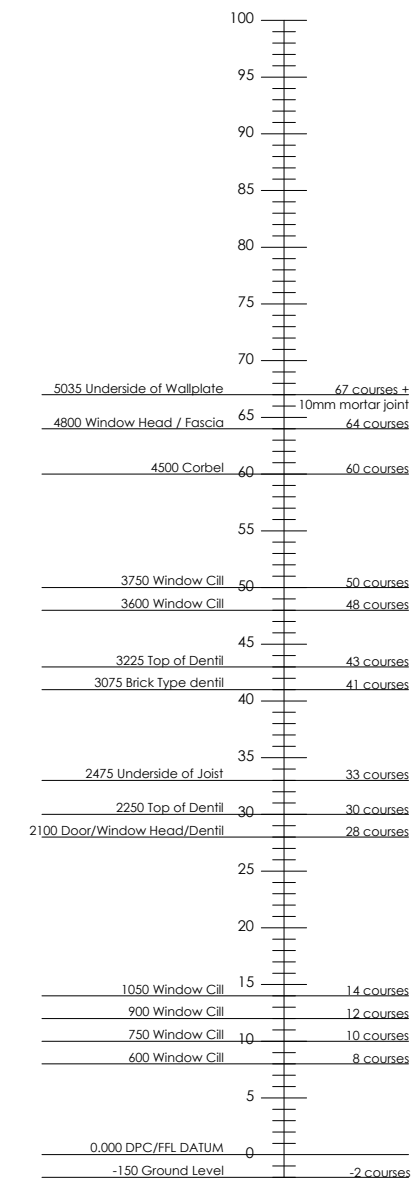


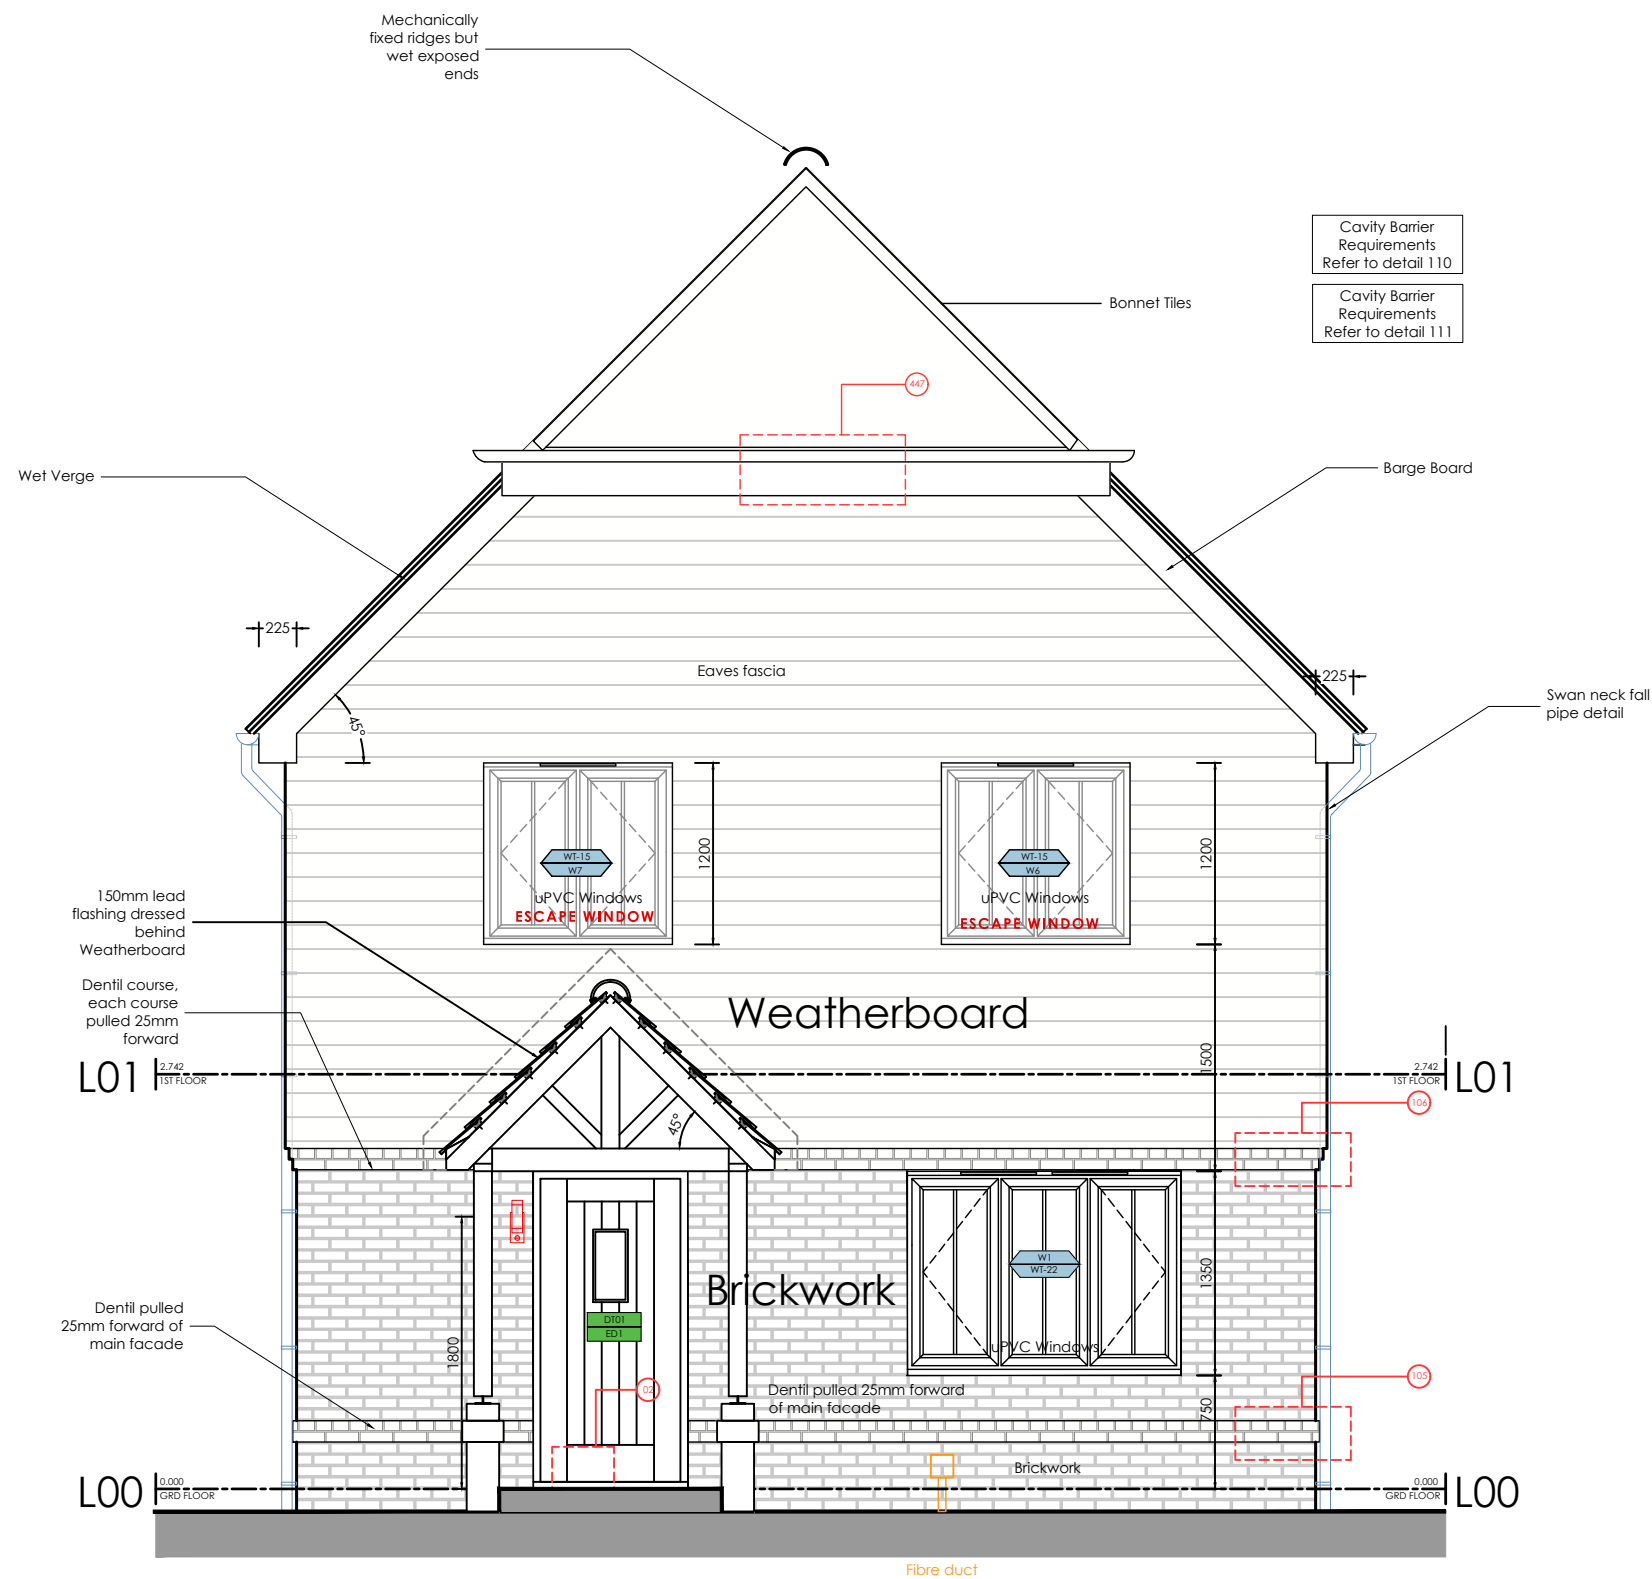

Scaled @ 1:50

508JH-AS - ELEV.1 - WEATHERBOARD HALF HEIGHT - JERKINHEAD 1:50

REV:	DESCRIPTION:	BY:	DATE:
------	--------------	-----	-------

STEN
ARCHITECTURE

STEN Architecture Ltd Web: www.sten-architecture.co.uk
The Studio
Harrison Street Twitter: [@STEN_arch](https://twitter.com/STEN_arch)
Wakefield Facebook: [stenarchitectureltd](https://www.facebook.com/stenarchitectureltd)
WF1 1PS
Tel: 01924 950985 LinkedIn: [Sten Architecture](https://www.linkedin.com/company/sten-architecture)

CLIENT:



PROJECT:
Core House Type Range,
Lenham (P) Working Drawing Pack

DRAWING TITLE:	508JH-AS - ELEV.1 - WEATHERBOARD HALF HEIGHT - JERKINHEAD
-----------------------	---

SCALE AT A3:	DATE:	DRAWN:	CHECKED:
1:50	MAR '25	SRH	SD
PROJECT NO: 2260	DRAWING NO:	REVISION:	
SITE NAME: NEW ROMNEY	LEN(P) - 508JH-AS	C9	



Scaled @ 1:50

5m

2m

1m

0

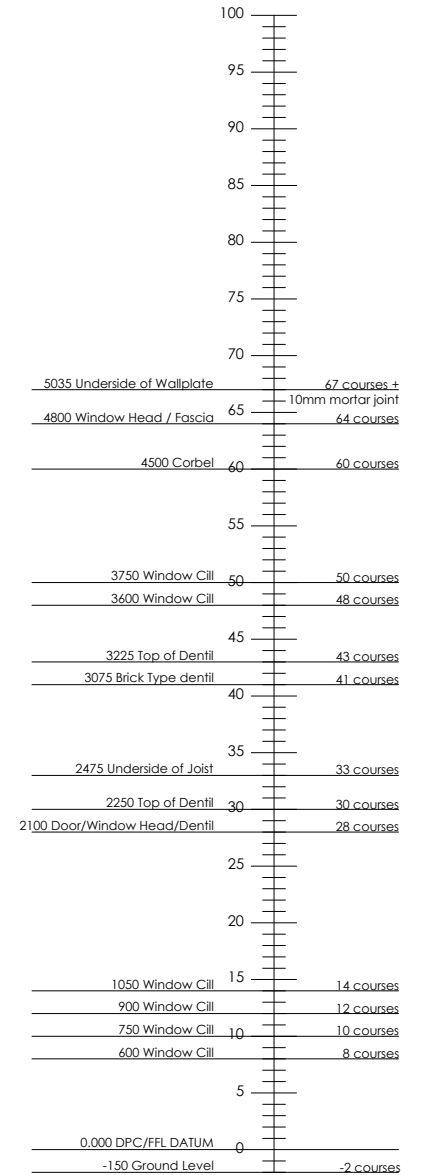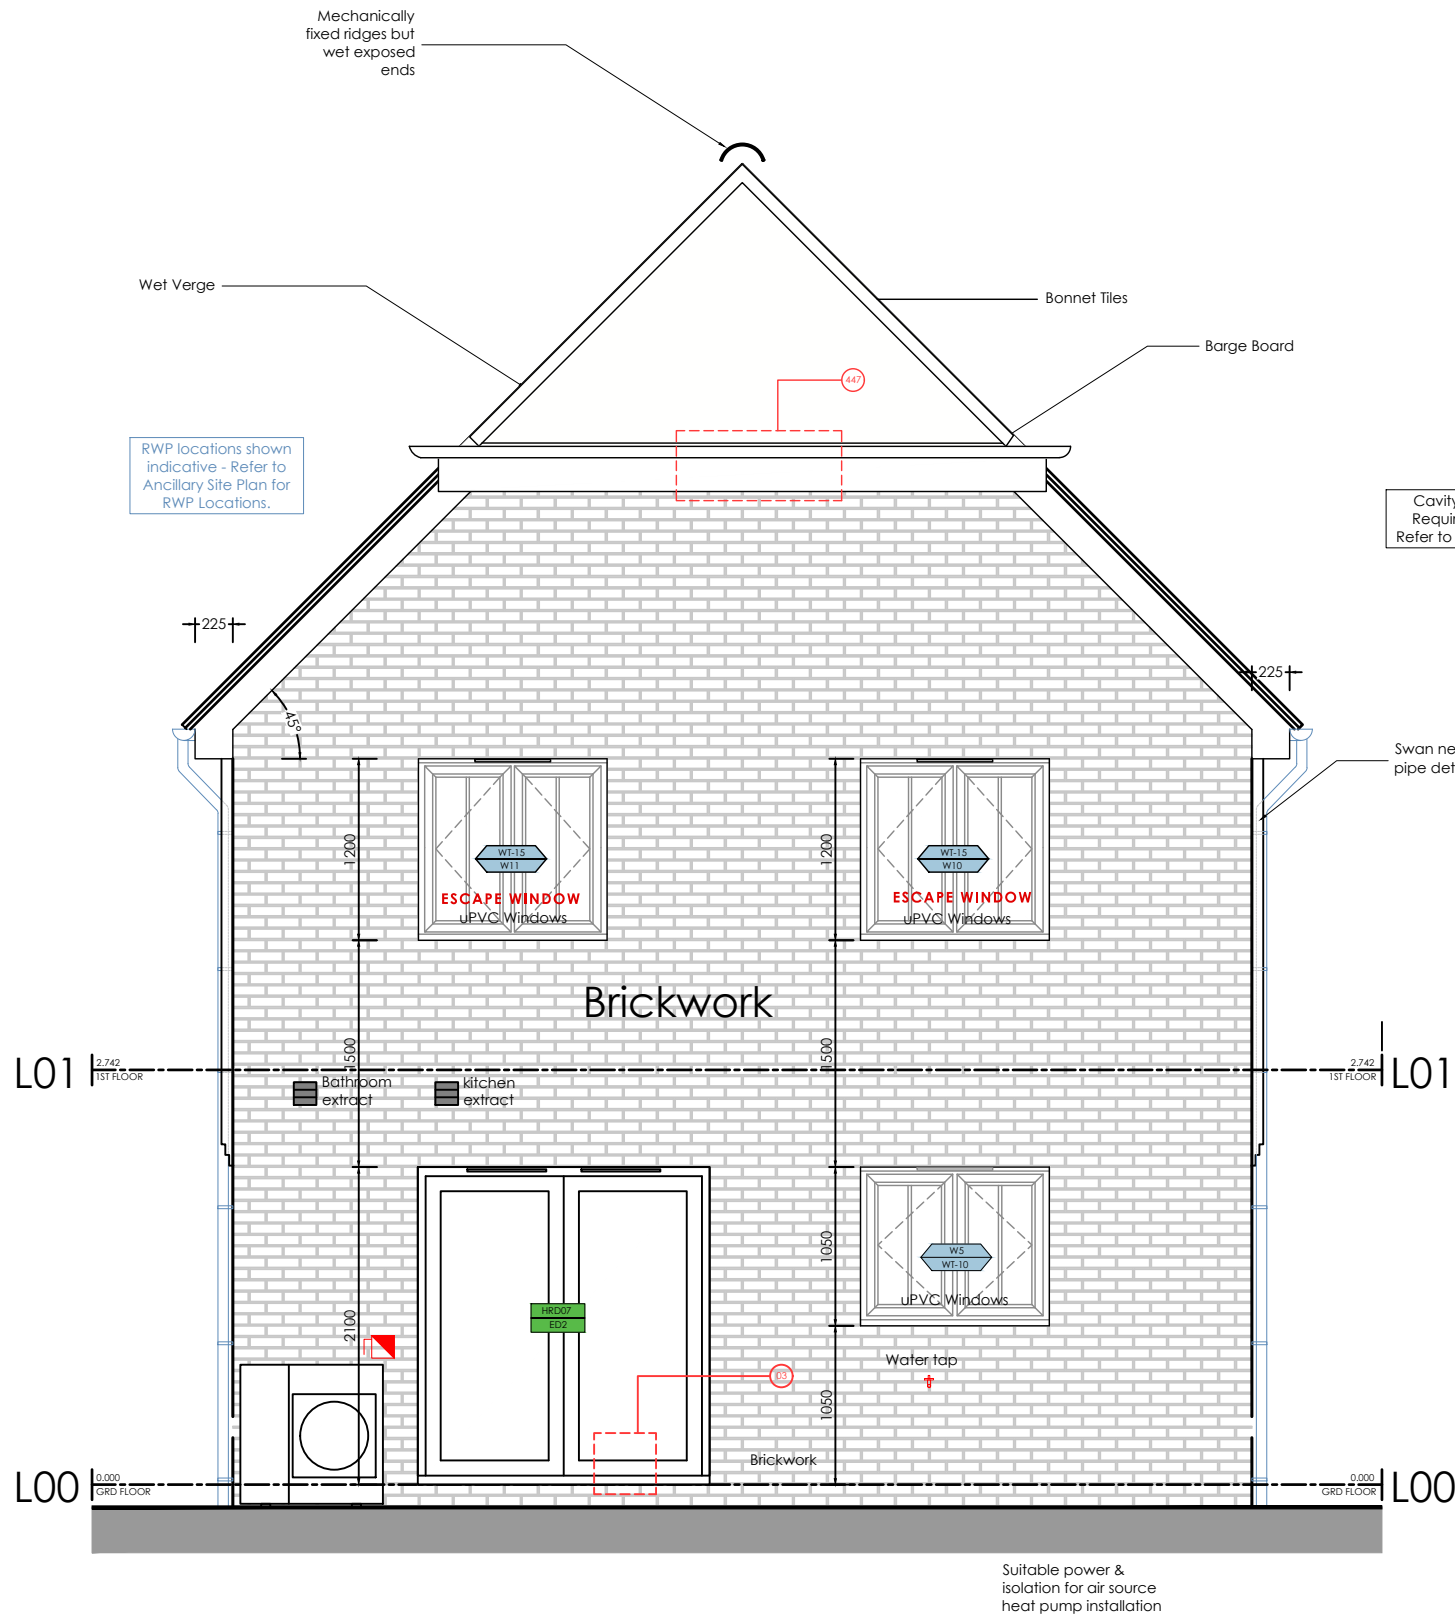

509JH-AS - ELEV.2 - WEATHERBOARD HALF HEIGHT - JERKINHEAD

1:50


REV.	DESCRIPTION:	BY:	DATE:

STEN
ARCHITECTURE

STEN Architecture Ltd
The Studio
Harrison Street
Wakefield
WF1 1PS
Tel: 01924 950985

Web: www.sten-architecture.co.uk
Twitter: @STEN_arch
Facebook: [stenarchitecture](https://www.facebook.com/stenarchitecture)
LinkedIn: [Sten Architecture](https://www.linkedin.com/company/sten-architecture)

CLIENT:  Pentland Homes		DRAWING TITLE: 509 JH-AS - ELEV.2 - WEATHERBOARD HALF HEIGHT - JERKINHEAD			
PROJECT: Core House Type Range, Lenham (P) Working Drawing Pack		SCALE AT A3: 1:50	DATE: MAR '25	DRAWN: SRH	CHECKED: SD
		PROJECT NO: 2260	DRAWING NO: LEN(P)- 509JH-AS		REVISION: C9
		SITE NAME: NEW ROMNEY			

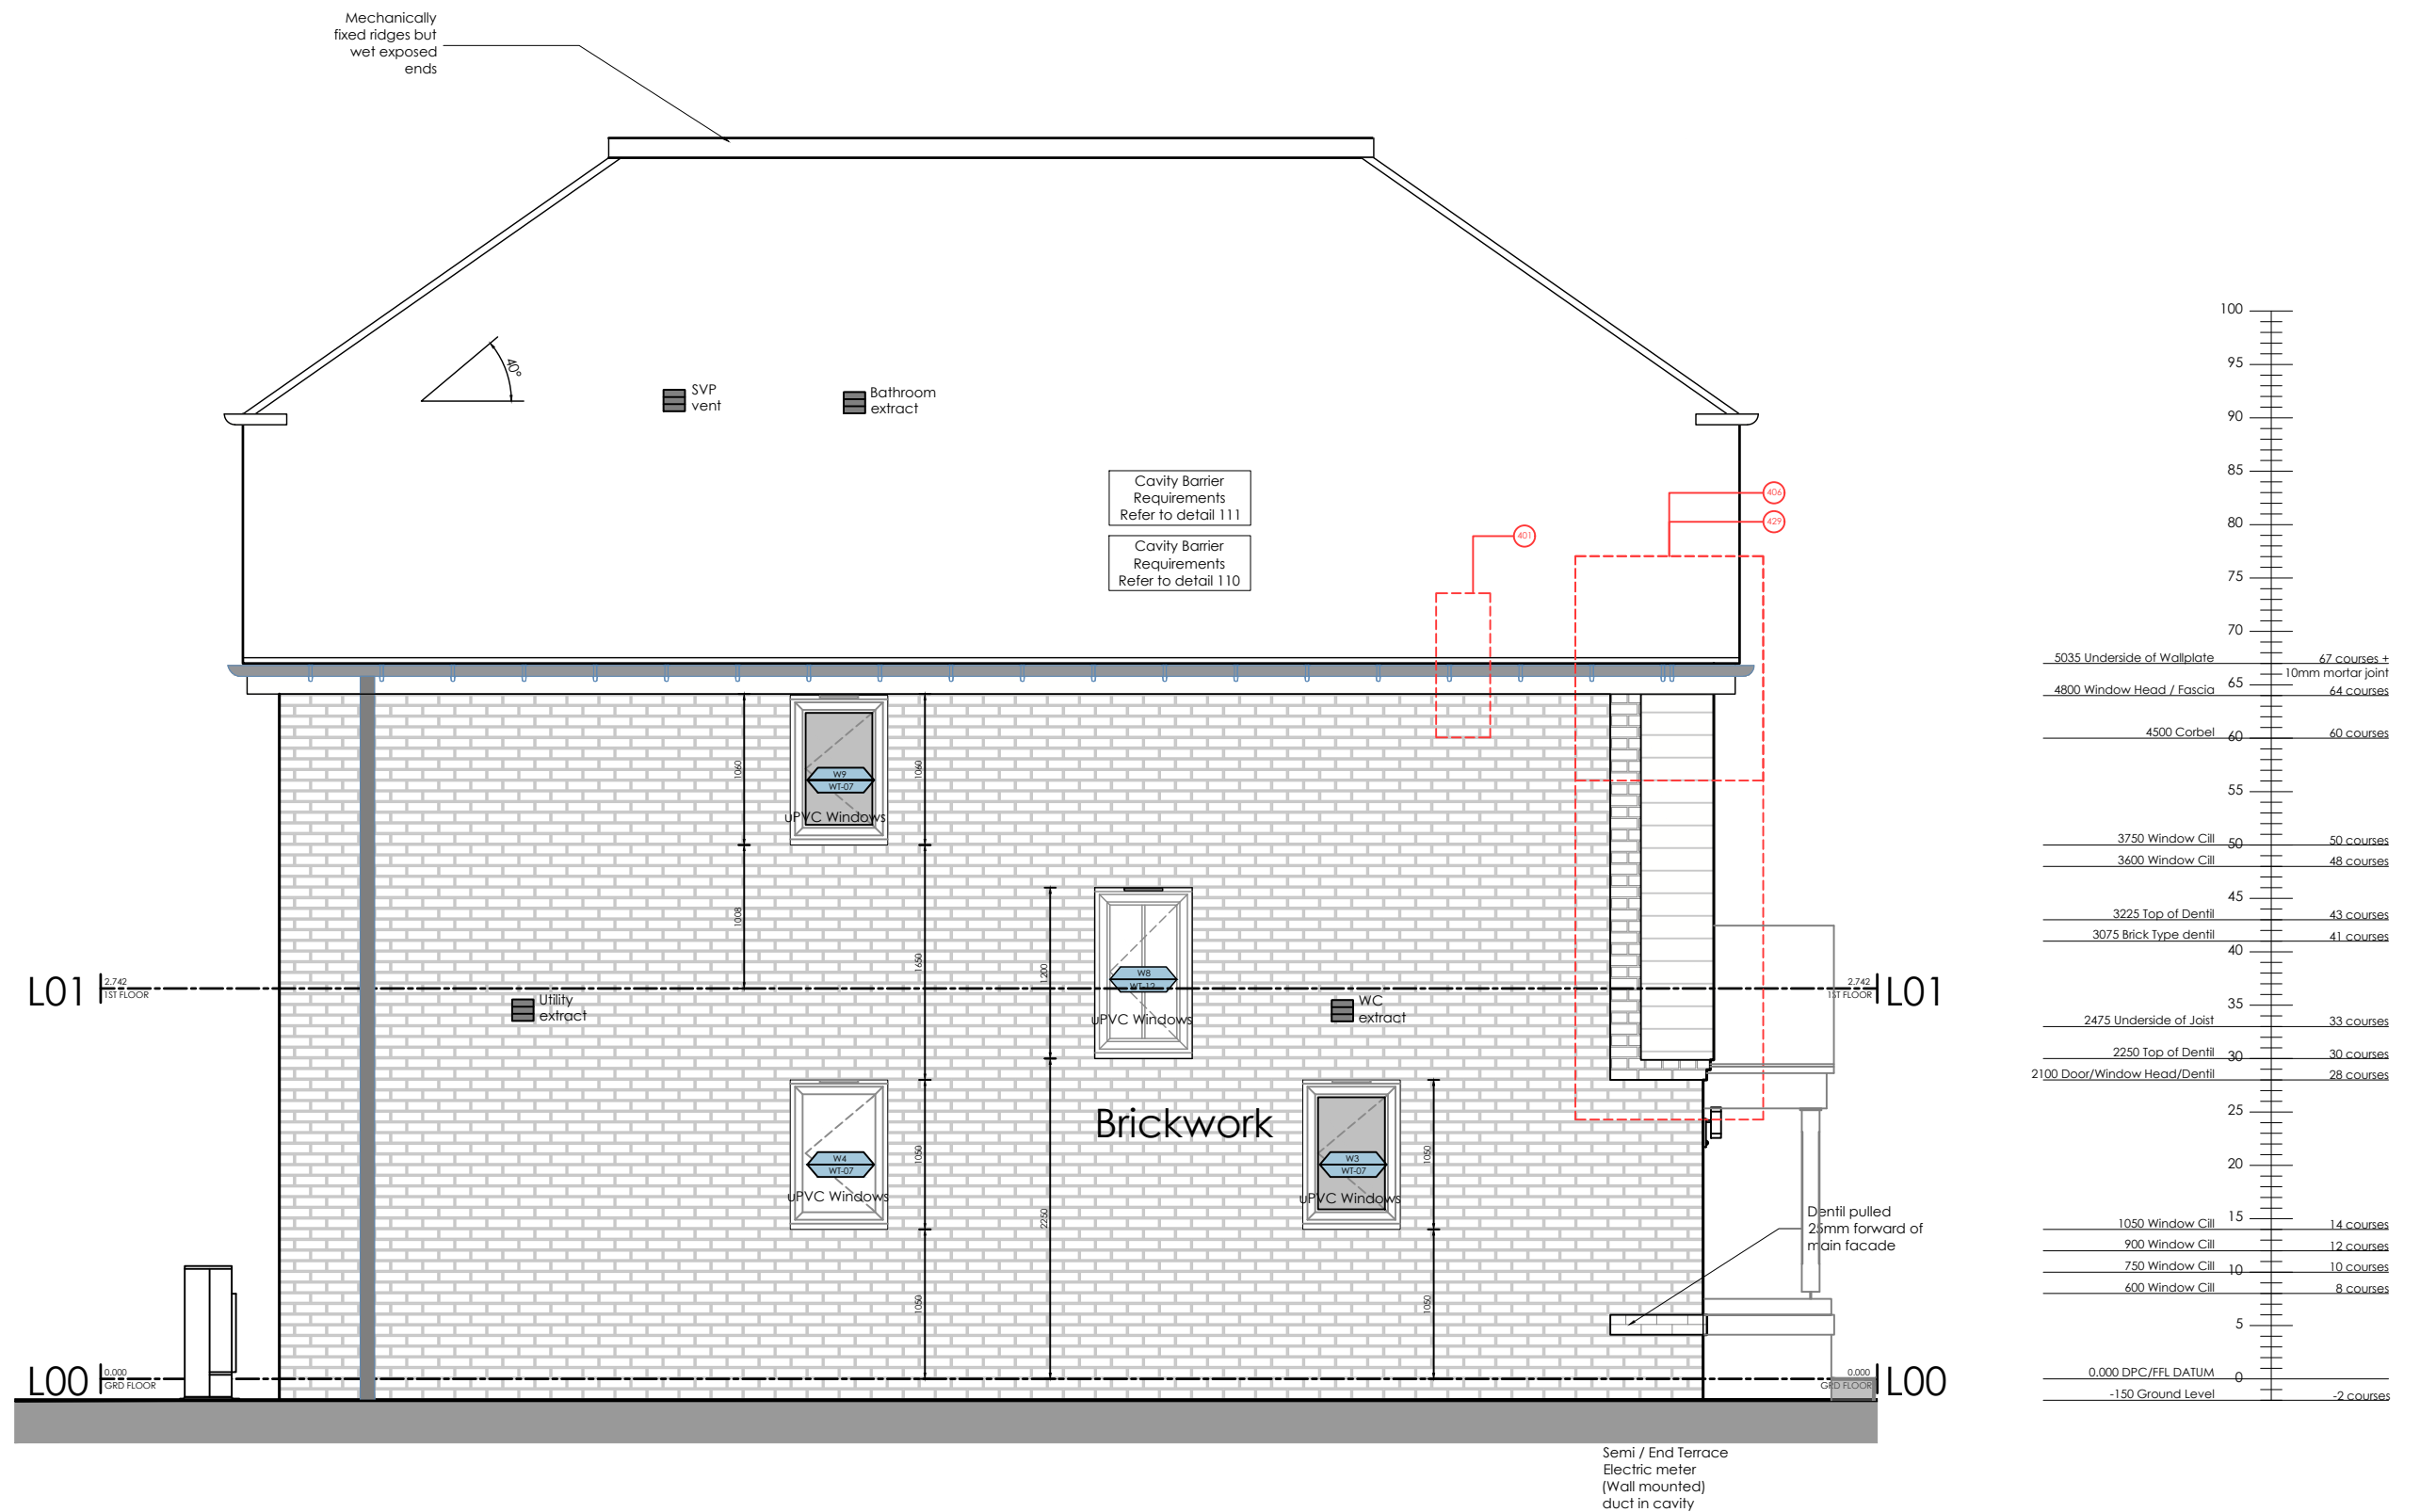

510JH-AS - ELEV.3 - WEATHERBOARD HALF HEIGHT - JERKINHEAD

1:50


REV.	DESCRIPTION:	BY:	DATE:

STEN
ARCHITECTURE

STEN Architecture Ltd
The Studio
Harrison Street
Wakefield
WF1 1PS
Tel: 01924 950985

Web: www.sten-architecture.co.uk
Twitter: @STEN_arch
Facebook: [stenarchitecture](https://www.facebook.com/stenarchitecture)
Linkedin: Sten Architecture

CLIENT: 		DRAWING TITLE: 510JH-AS - ELEV.3 - WEATHERBOARD HALF HEIGHT - JERKINHEAD			
PROJECT: Core House Type Range, Lenham (P) Working Drawing Pack	SCALE AT A3: 1:50	DATE: MAR '25	DRAWN: SRH	CHECKED: SD	
	PROJECT NO: 2260 SITE NAME: NEW KOWNEY	DRAWING NO: LEN(P)- 510JH-AS		REVISION: C9	

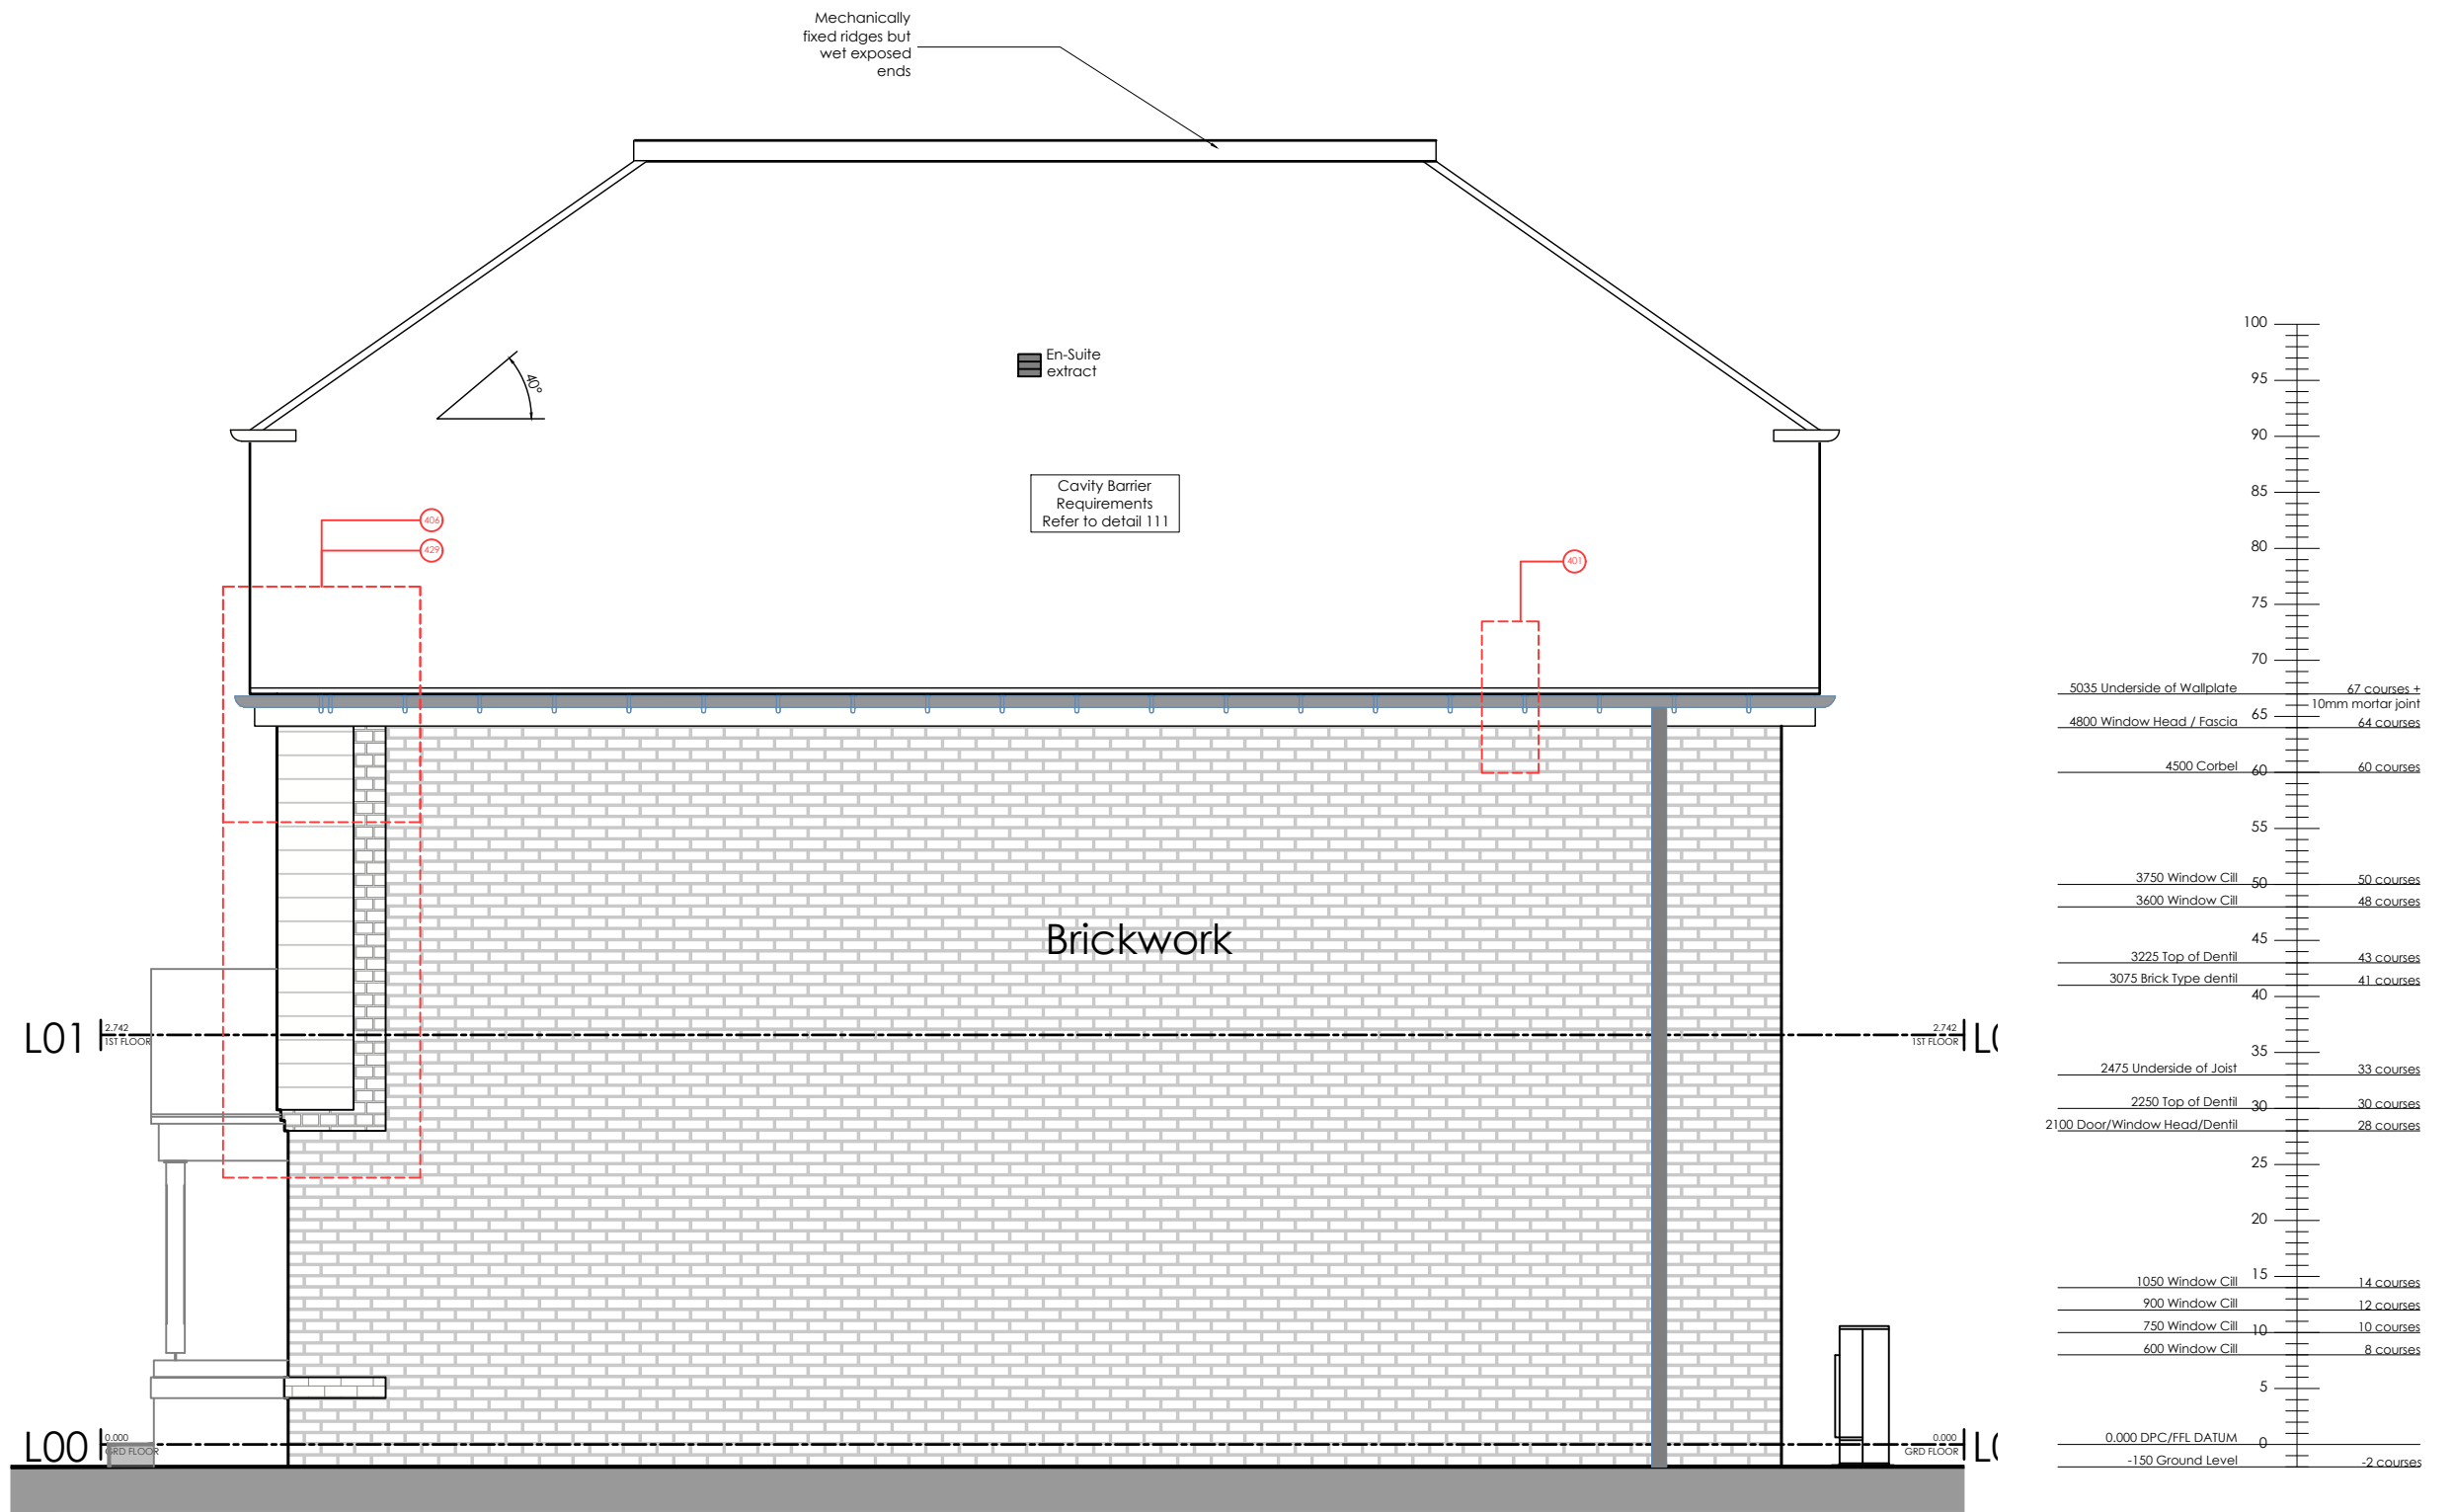

511JH-AS - ELEV.4 - WEATHERBOARD HALF HEIGHT - JERKINHEAD 1:50

REV.	DESCRIPTION:	BY:	DATE:

STEN
ARCHITECTURE

STEN Architecture Ltd
The Studio
Harrison Street
Wakefield
WF1 1PS
Tel: 01924 950985

Web: www.sten-architecture.co.uk
Twitter: @STEN_arch
Facebook: [stenarchitecture](https://www.facebook.com/stenarchitecture)
LinkedIn: Sten Architecture

CLIENT: 		DRAWING TITLE: 511JH-AS - ELEV.4 - WEATHERBOARD HALF HEIGHT - JERKINHEAD			
PROJECT: Core House Type Range, Lenham (P) Working Drawing Pack		SCALE AT A3: 1:50	DATE: MAR '25	DRAWN: SRH	CHECKED: SD
PROJECT NO: 2260 SITE NAME: NEW KOWNEY		DRAWING NO: LEN(P)- 511JH-AS		REVISION: C9	