

Comments

Customer: Dean Allen,
Timber Windows of Maidstone
Sample drawing project for
Timber Windows of Maidstone
Ref: Front GF


View from outside (scale 1:10)

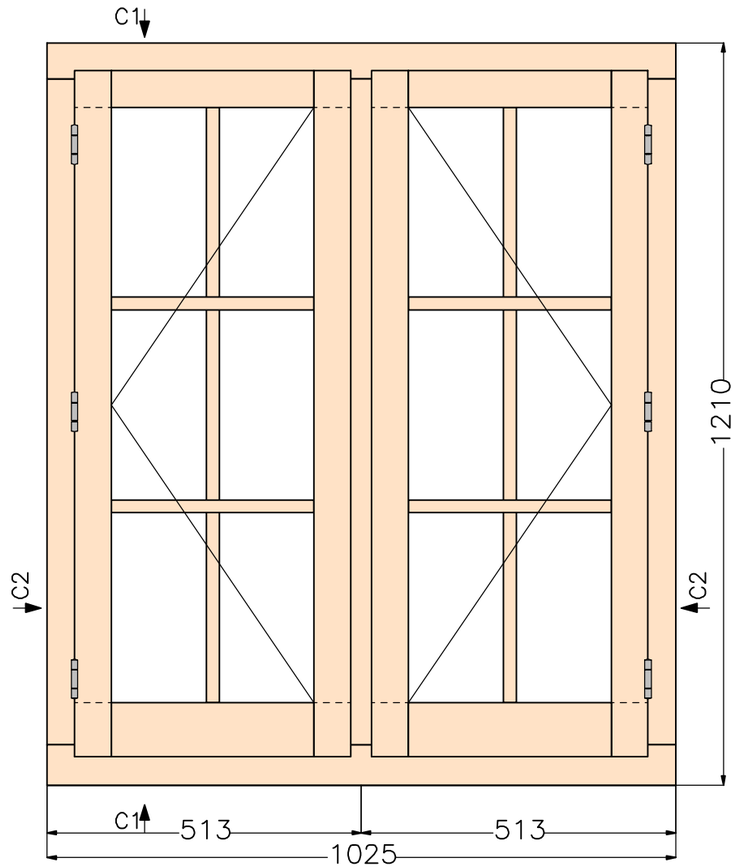

Section C1 (scale 1:5)

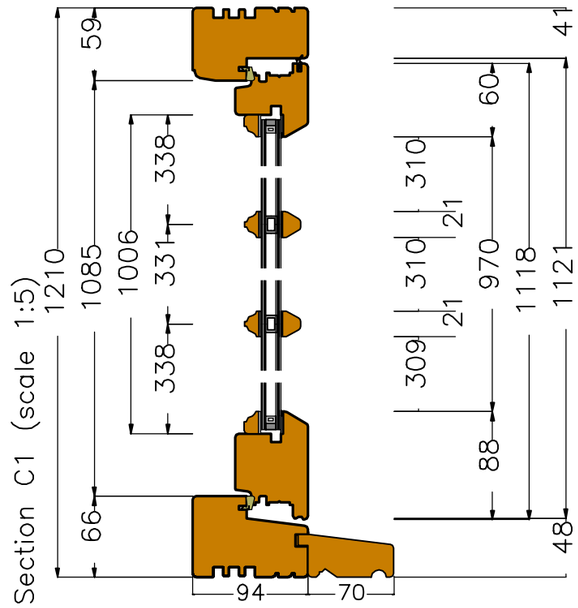

Section C2 (scale 1:5)

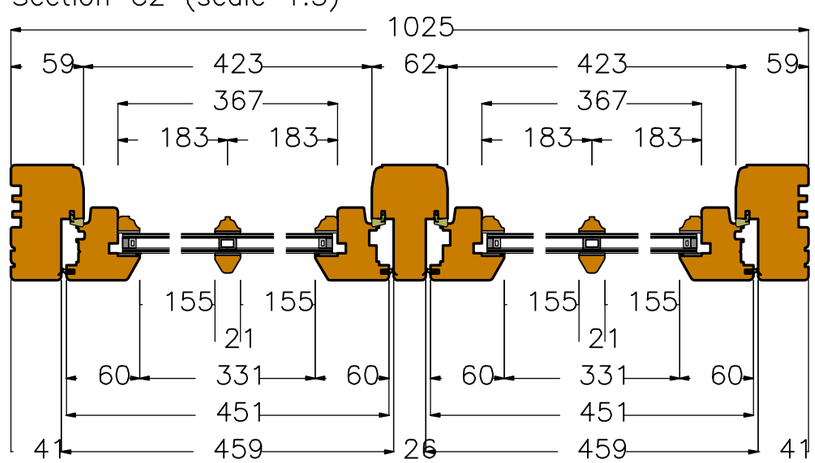

F/Sashes	
F/Ironmo	
Glaze	
P/O/B	

Revisions

Project – W1739–1

Drawing No	4
Scale	As shown on A3
Drawn by	Victoria Polydore
Date	13.10.2026

GEORGE BARNSDALE
Est. 1884
High Street, Donington, Spalding, Lincs, PE11 4TA
01775 82300
www.georgebarnsdale.co.uk

Structural opening/Brickwork — Rebate — Sash — Supplementary Dimensions

Dimensions refer to manufacturing sizes; ironmongery shown is only indicative to actual location