


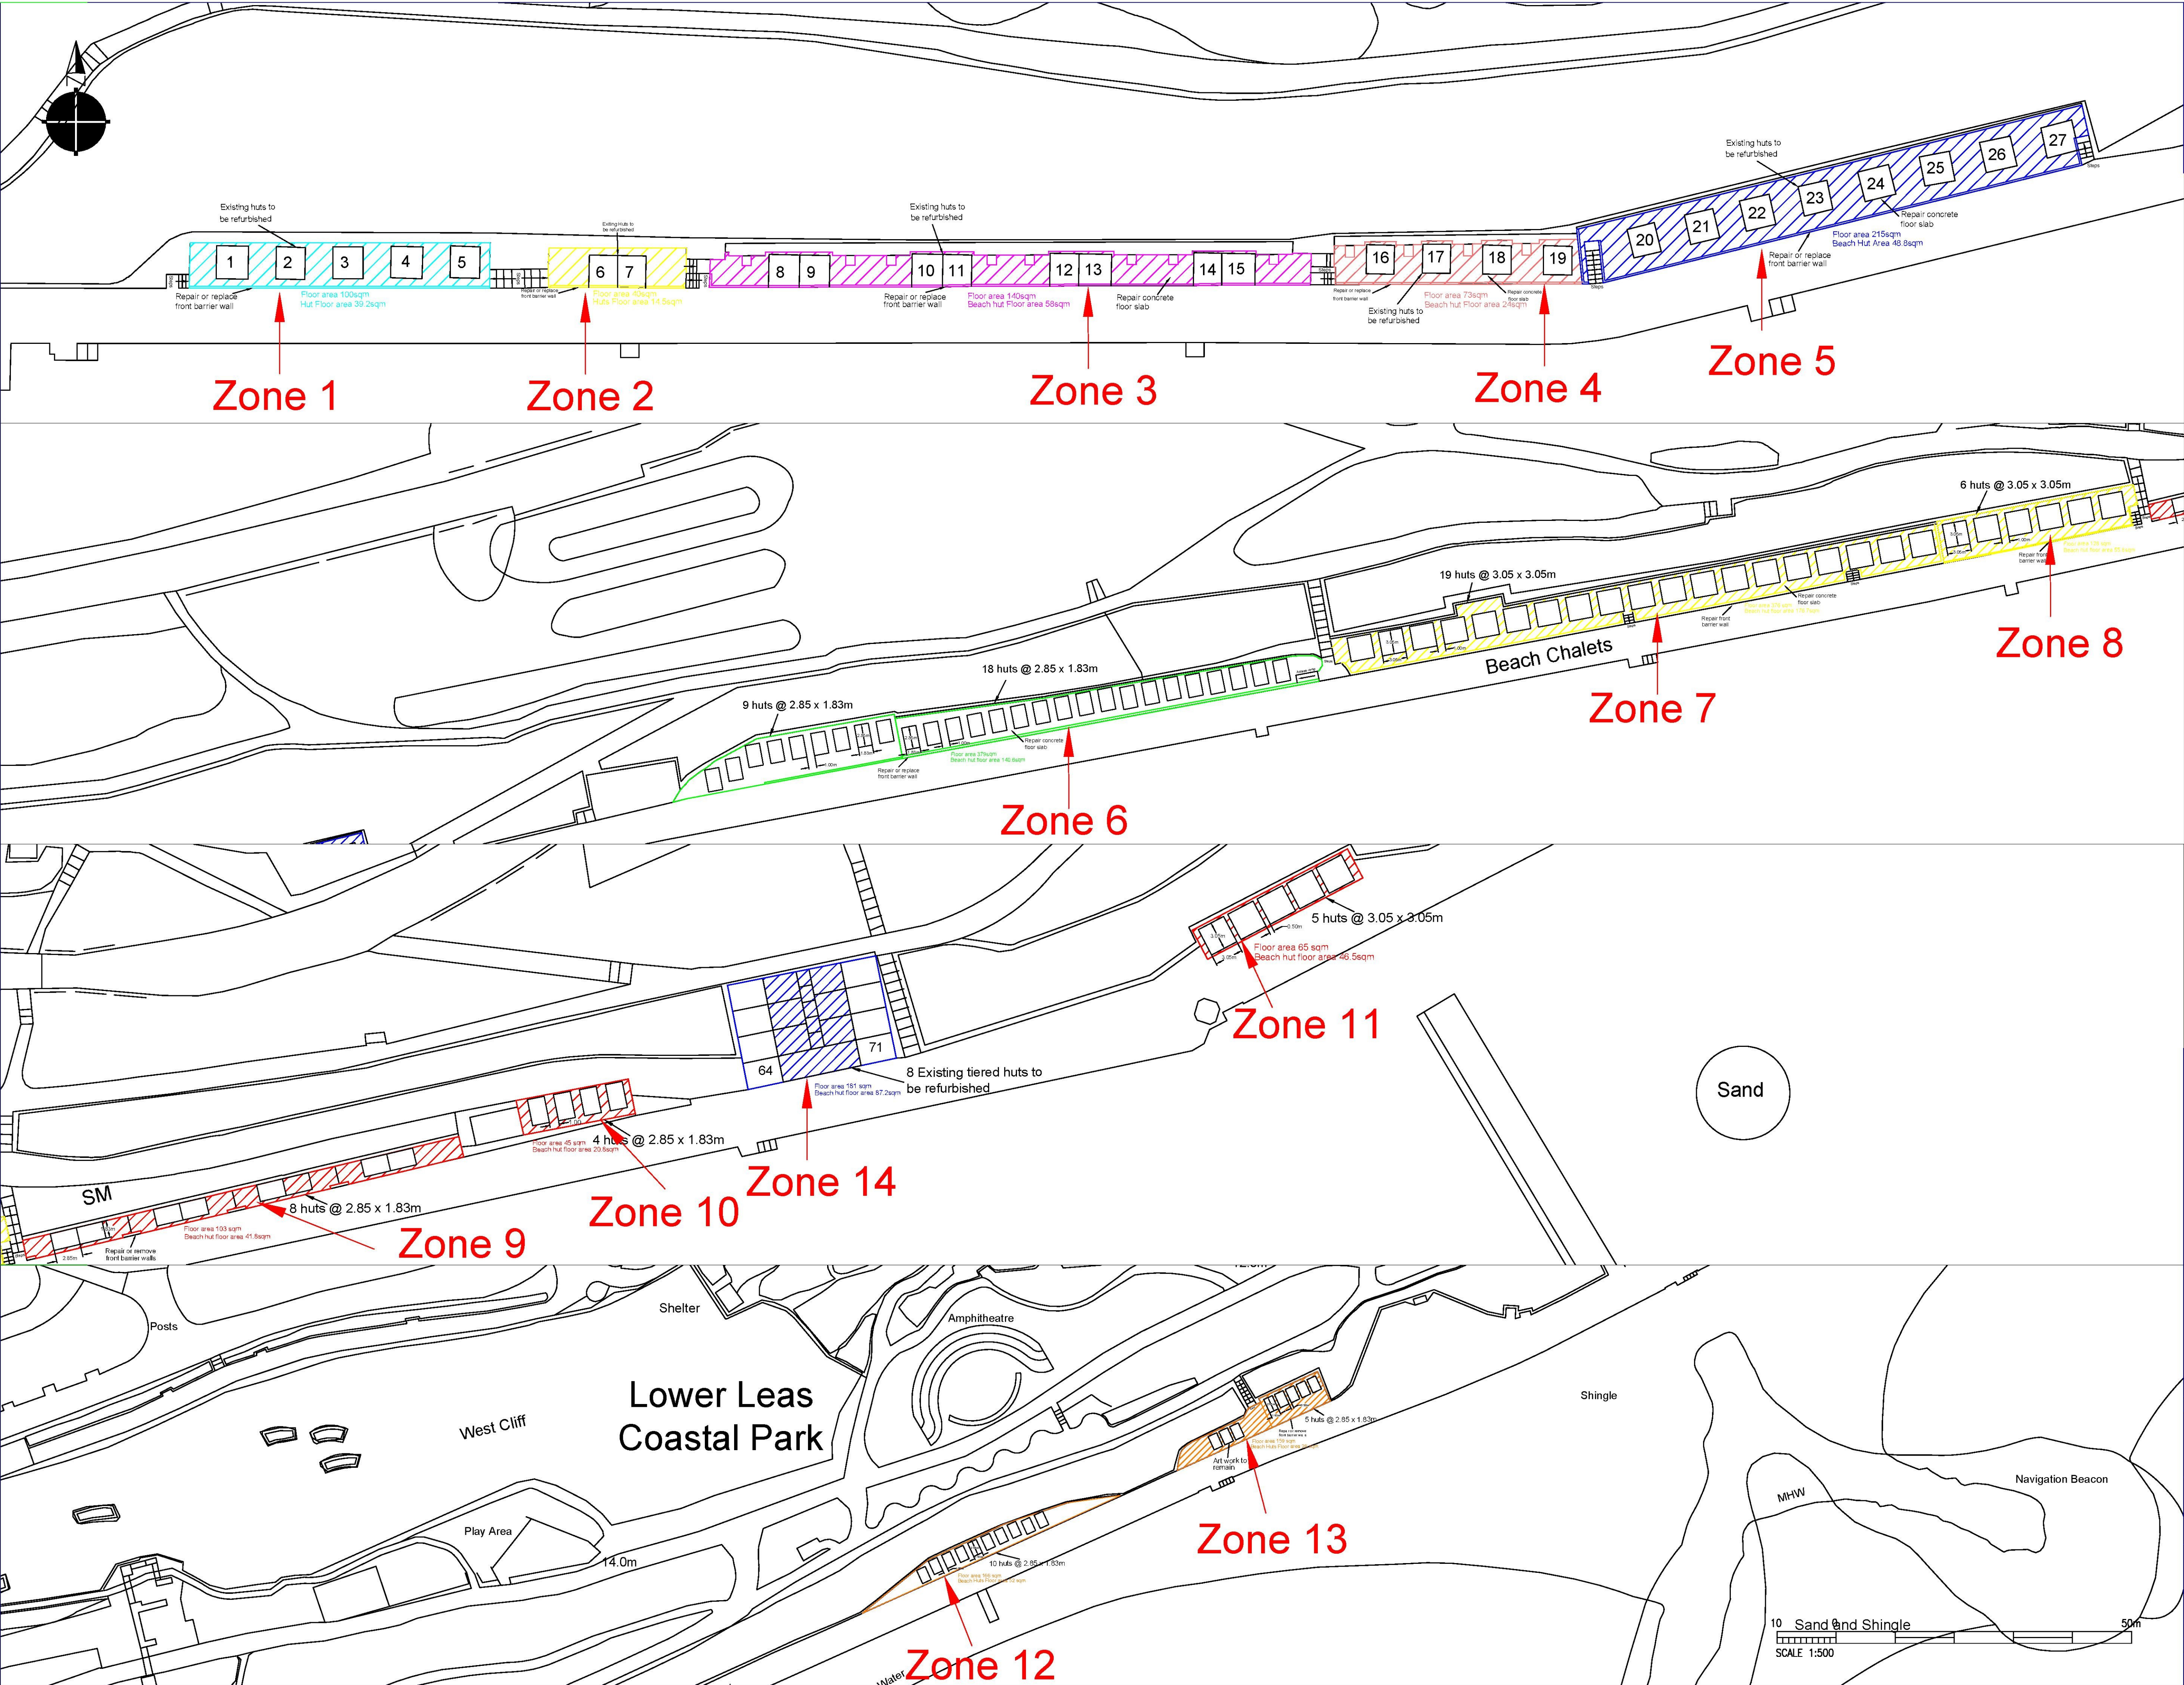

Notes

1. Do not scale

2. Dimensions are in millimetres unless stated otherwise

Contains Ordnance Survey data © Crown copyright and database right 2018 Folkestone & Hythe District Council100019677

REV	DESCRIPTION	DATE	BY	CHKD
1	Beach Hut Development			

Project Beach Hut Development

Drawing Title Zone Location Plan

ORIGINAL DRAWING SIZE A1

Drawn: RK	Check: AC	Date: 21/11/2019
Scale: NTS	Drawing Number: 0	Rev: 6