
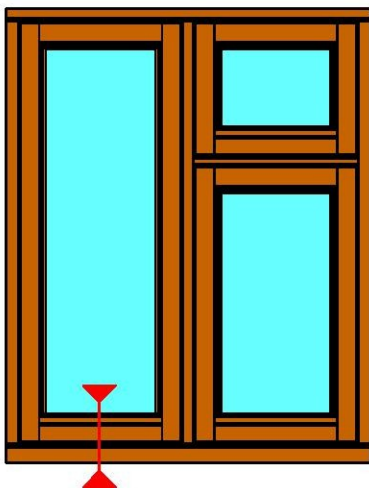


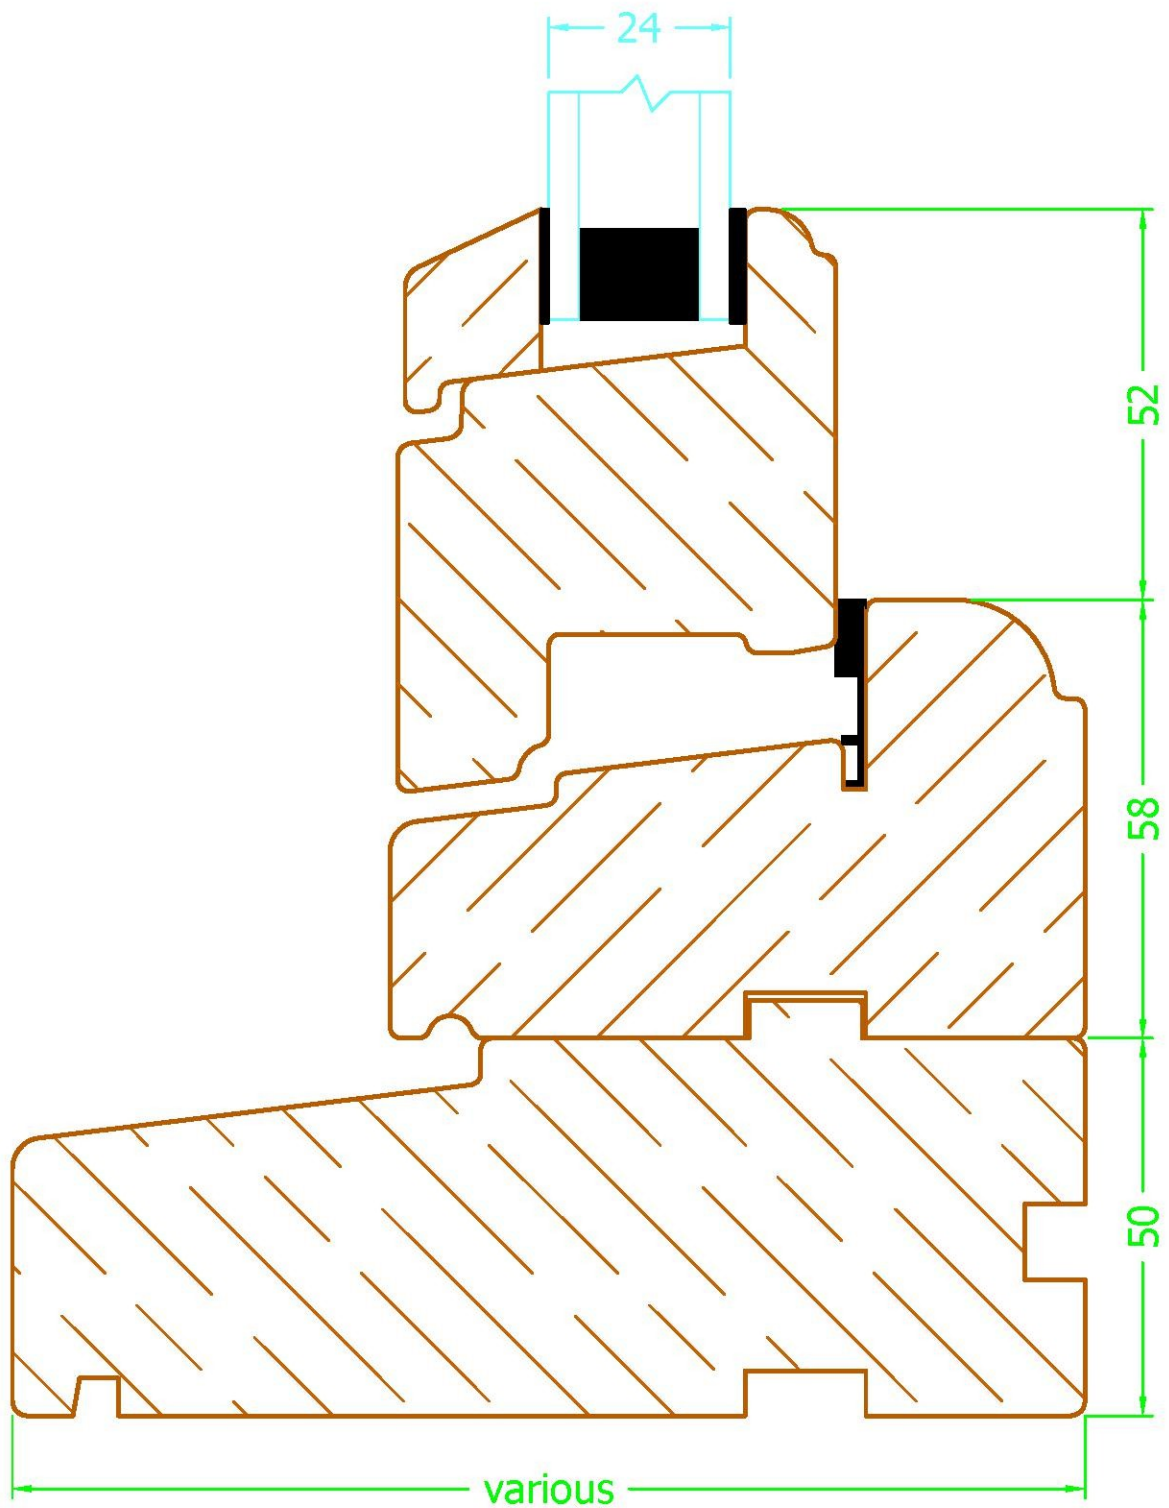

Dempsey Dyer Ltd
a way forward for sustainability

Flush Casement 2011

"Undercill" Cill Detail - Standard sash (18mm)

Drawing Ref
 FC/U-CILL/SS18

Scale
 1 : 1

Drawing Date
 11-05-2011

Drawn By
 P Pennock

Checked By
 S French

Unit 11 to 13 Langthwaite Business Park, South Kirkby, Pontefract, West Yorkshire, WF9 3AP.
 Tel (01977) 649641 / Fax (01977) 649517
 Email : sales@dempseydyer.co.uk