



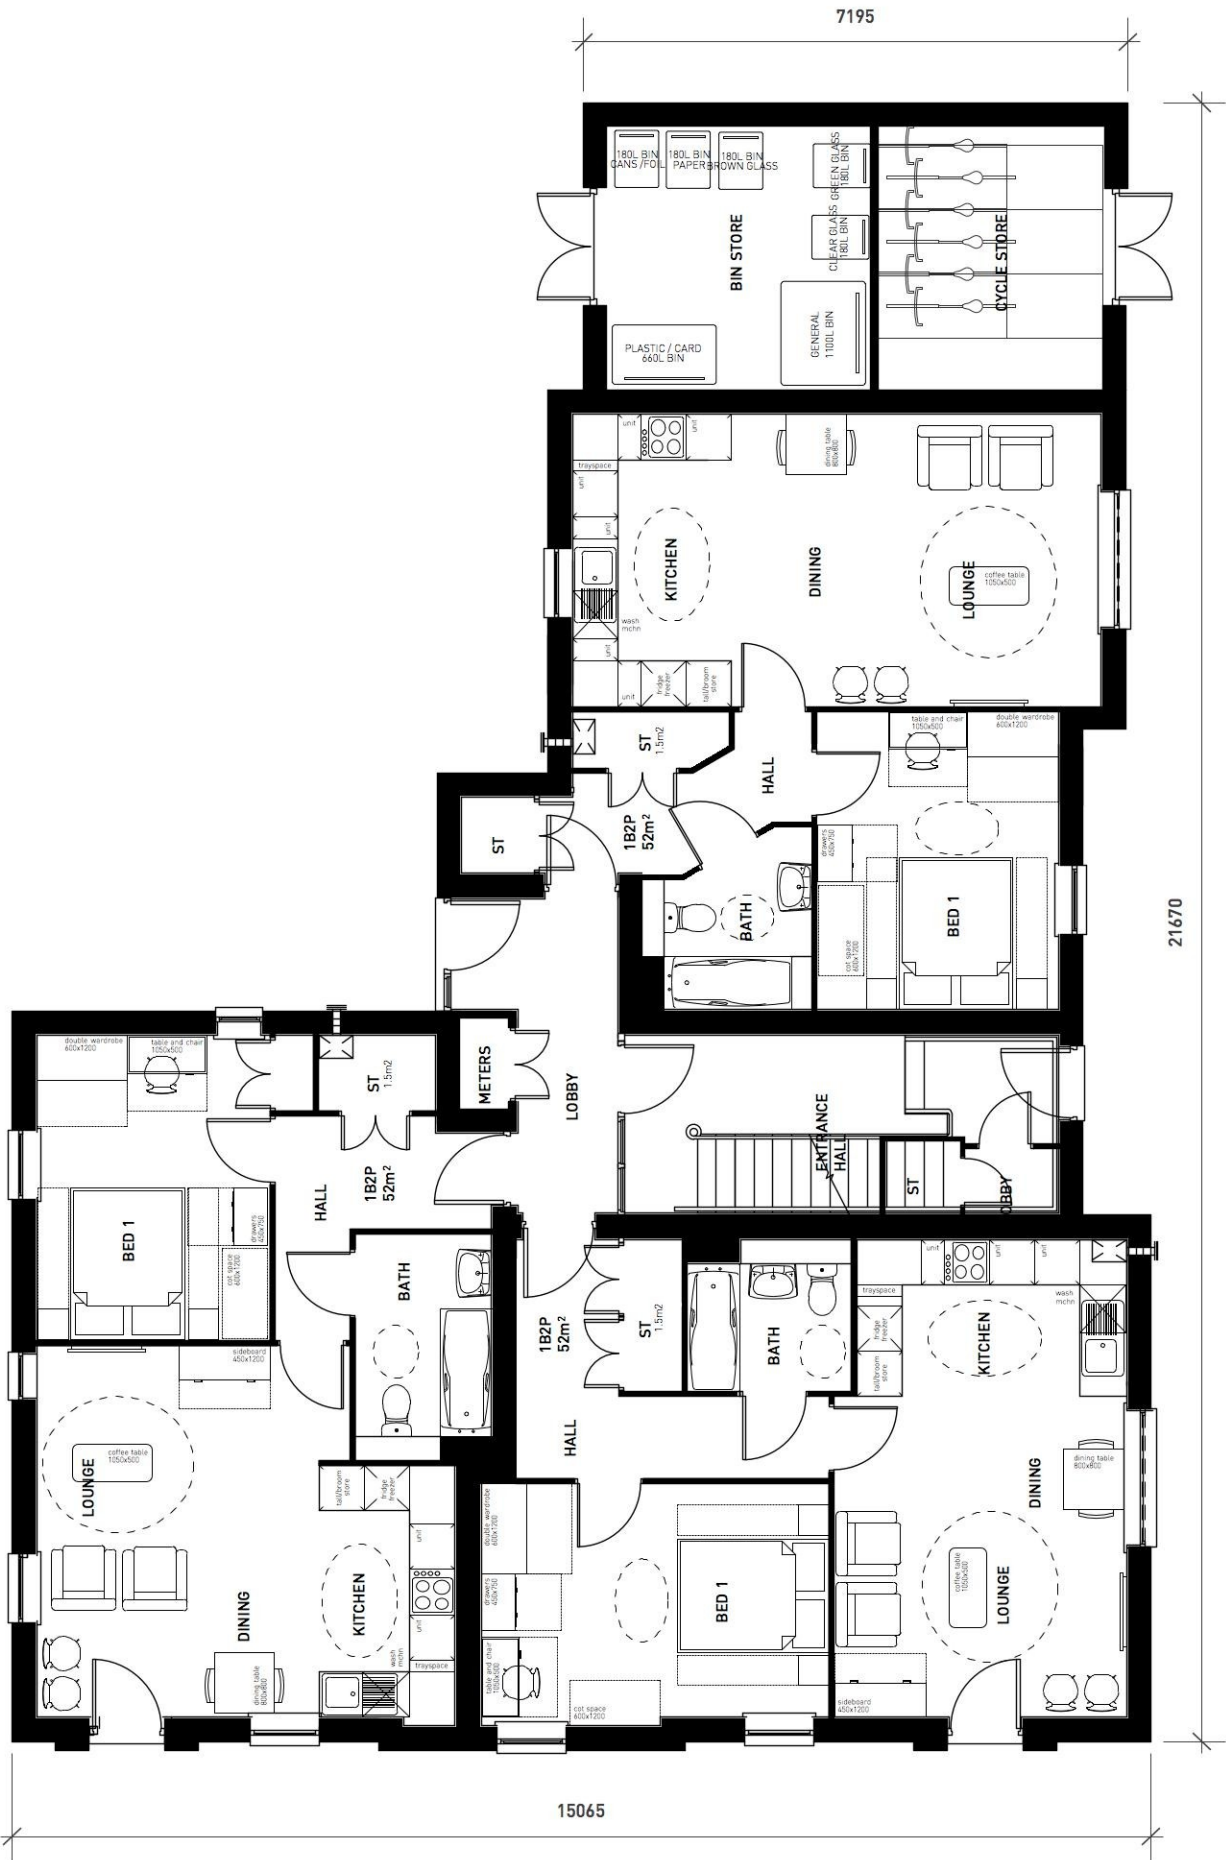

GROUND FLOOR PLAN

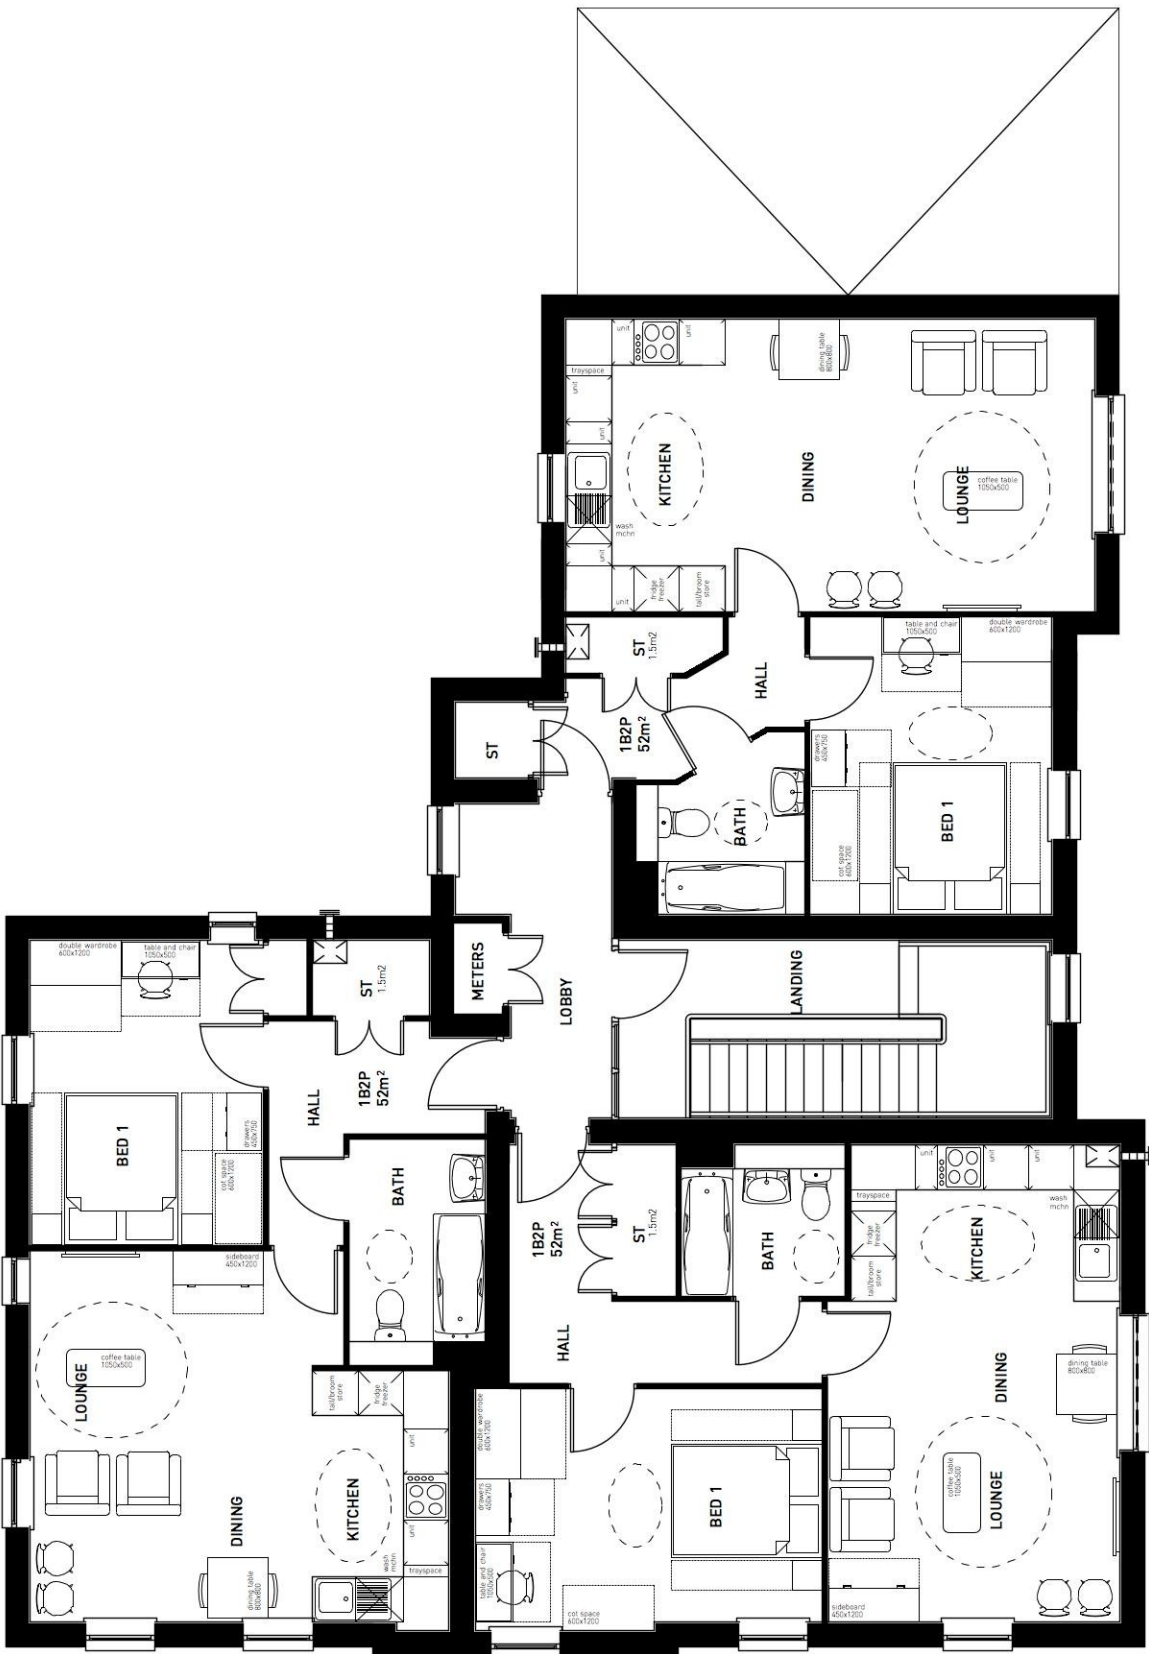

1ST FLOOR PLAN



2ND FLOOR PLAN

TYPE A PLOTS
AS STANDARD : 76-84

PHASE 2 MARTELLO LAKES - APARTMENT TYPE C FLOOR PLANS

