


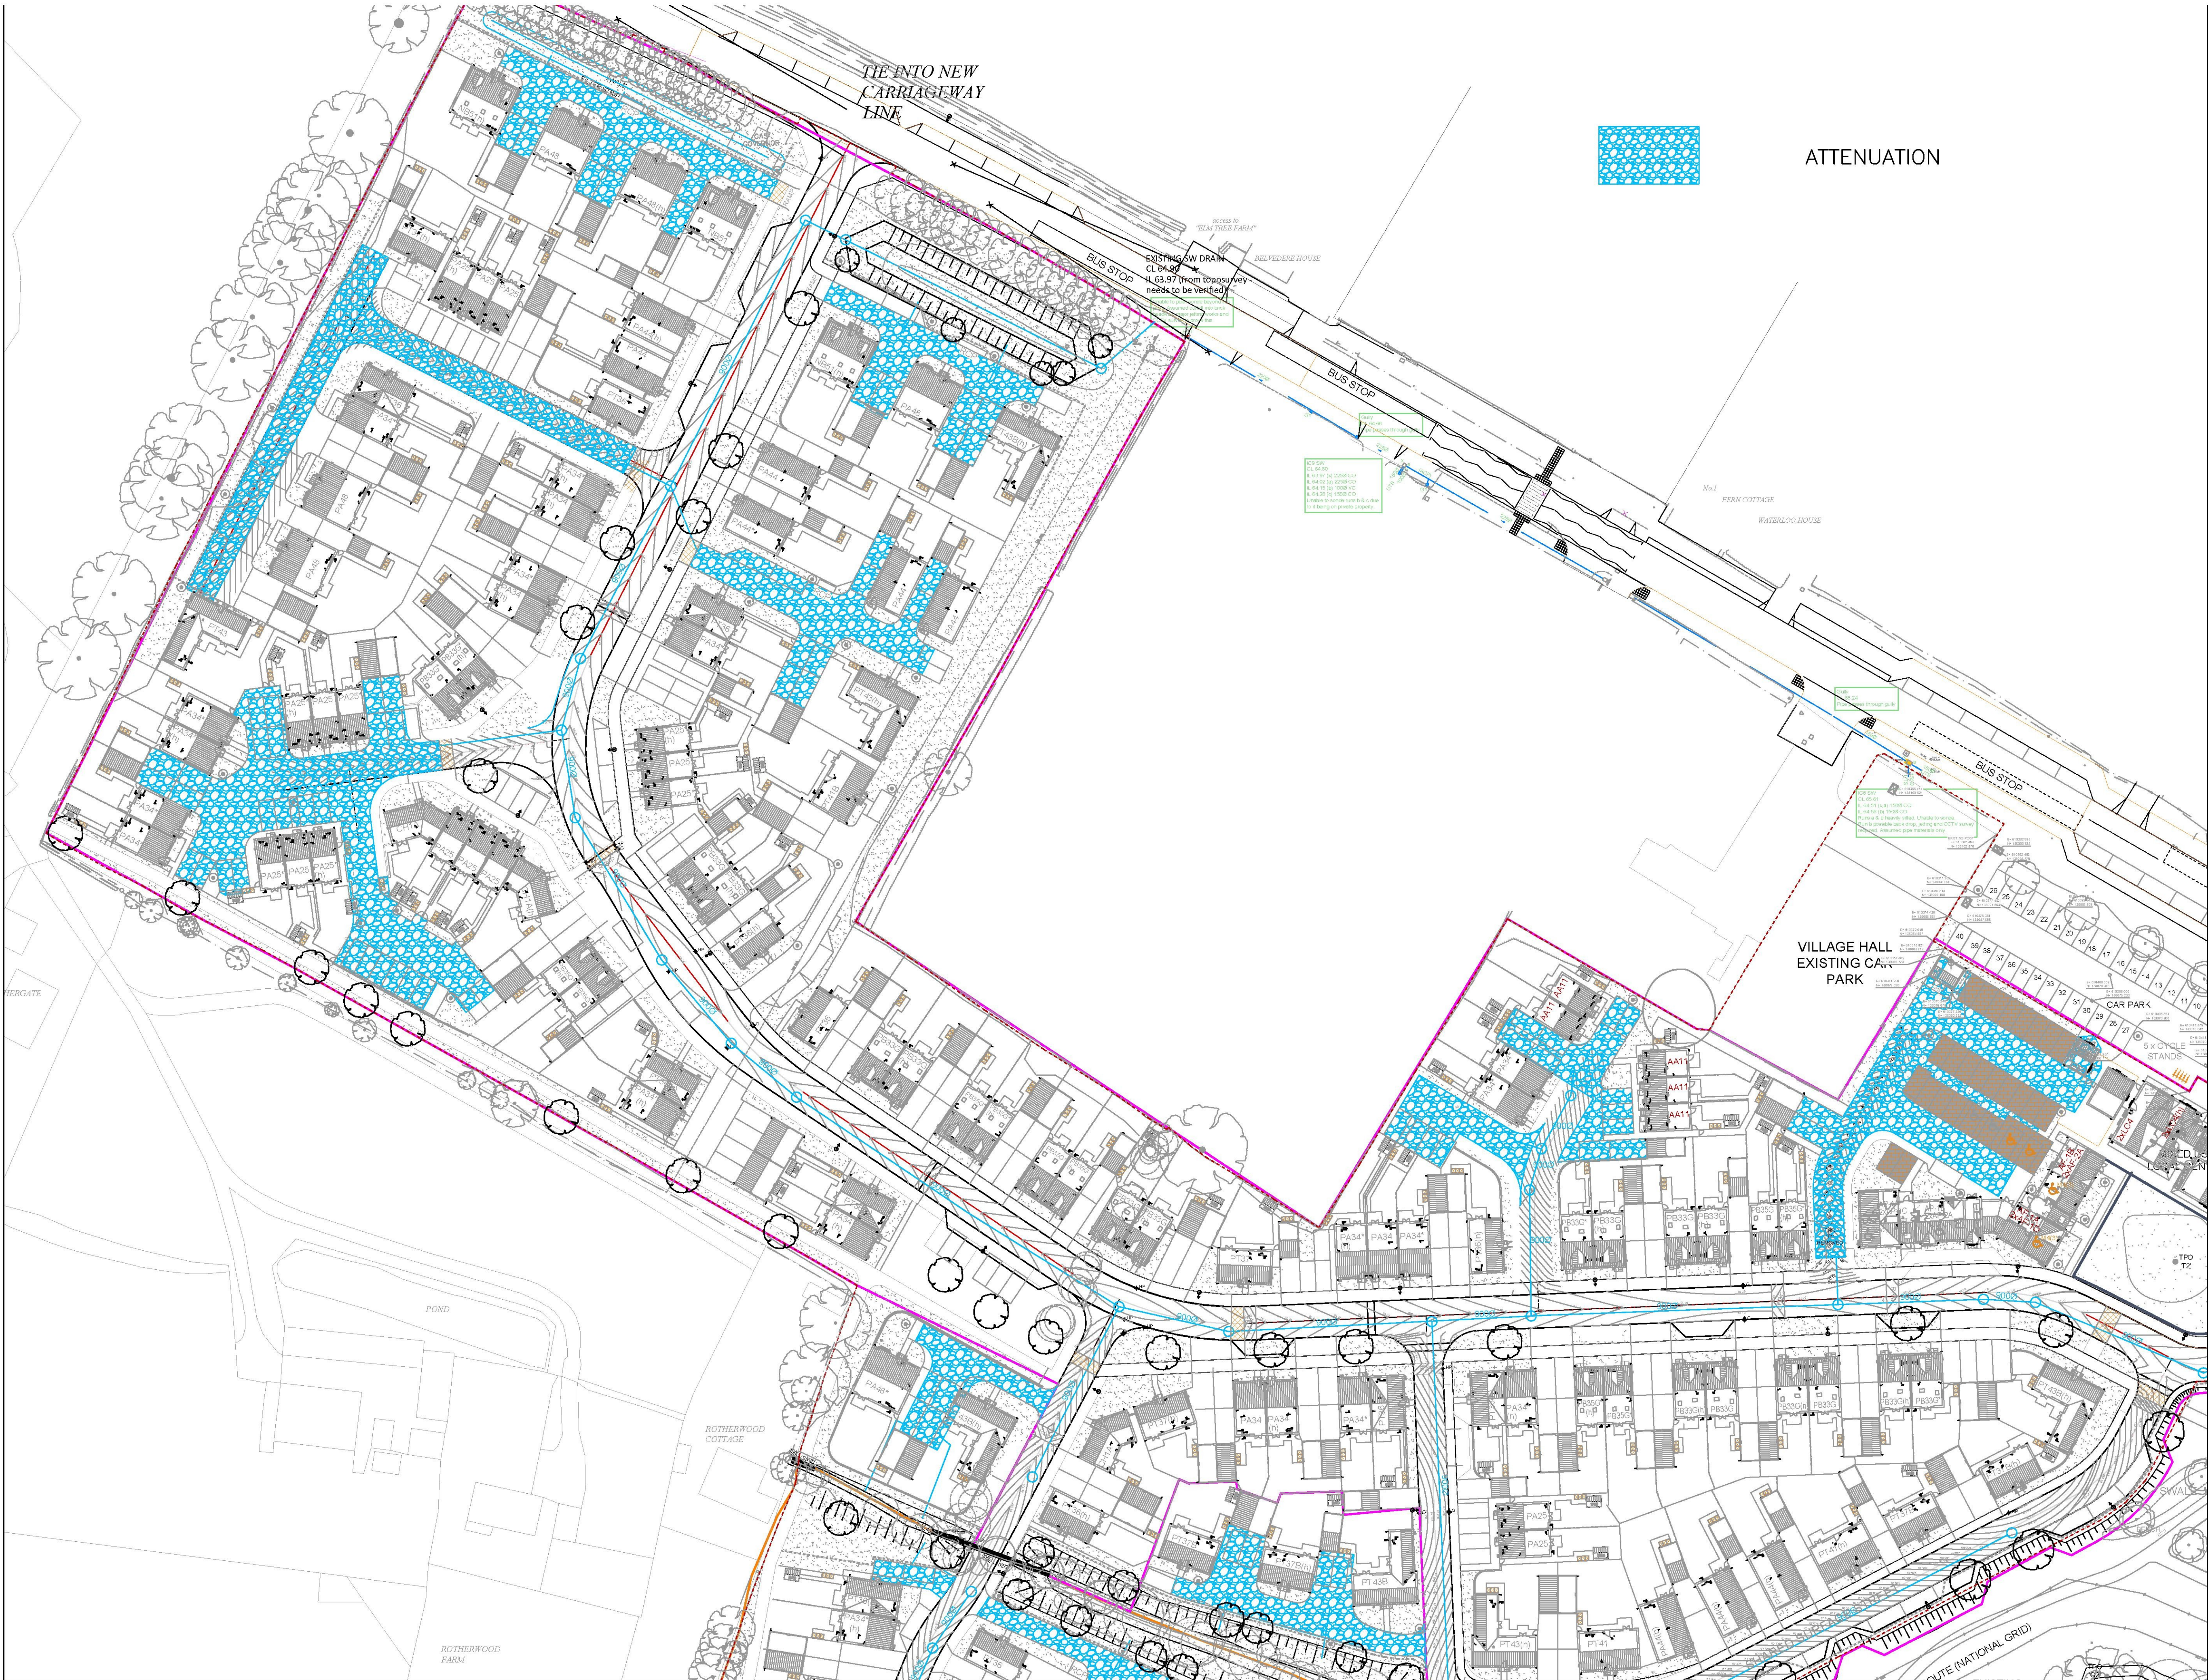

NOTES:

C	04.03.19	ARCHITECTS LAYOUT UPDATED	CET	AB
B	26.07.18	DRAINAGE AND ARCH LAYT UPDATED	CET	AB
A	22.03.18	ARCH LAYT UPDATED	JAS	AB
-	07.03.18	FIRST ISSUE	JAS	AB
Rev	Date	Revision	By	Chk

Client

Project

SELLINDGE
PHASE 2

Drawing Title

SURFACE WATER DRAINAGE
SHEET 1 OF 2

Knapp Hicks
Consulting Structural, Civil
& Geotechnical Engineers
Prospect House, 1 Highpoint Business Village
Henwood, Ashford, Kent TN24 8DH
tel: 01233 502255 website: www.knapphicks.co.uk

SCALE 1:500 DRAWN JAS A1
DATE FEB2018 CHECK AB

PRELIMINARY

33575 / C / SK105 C