


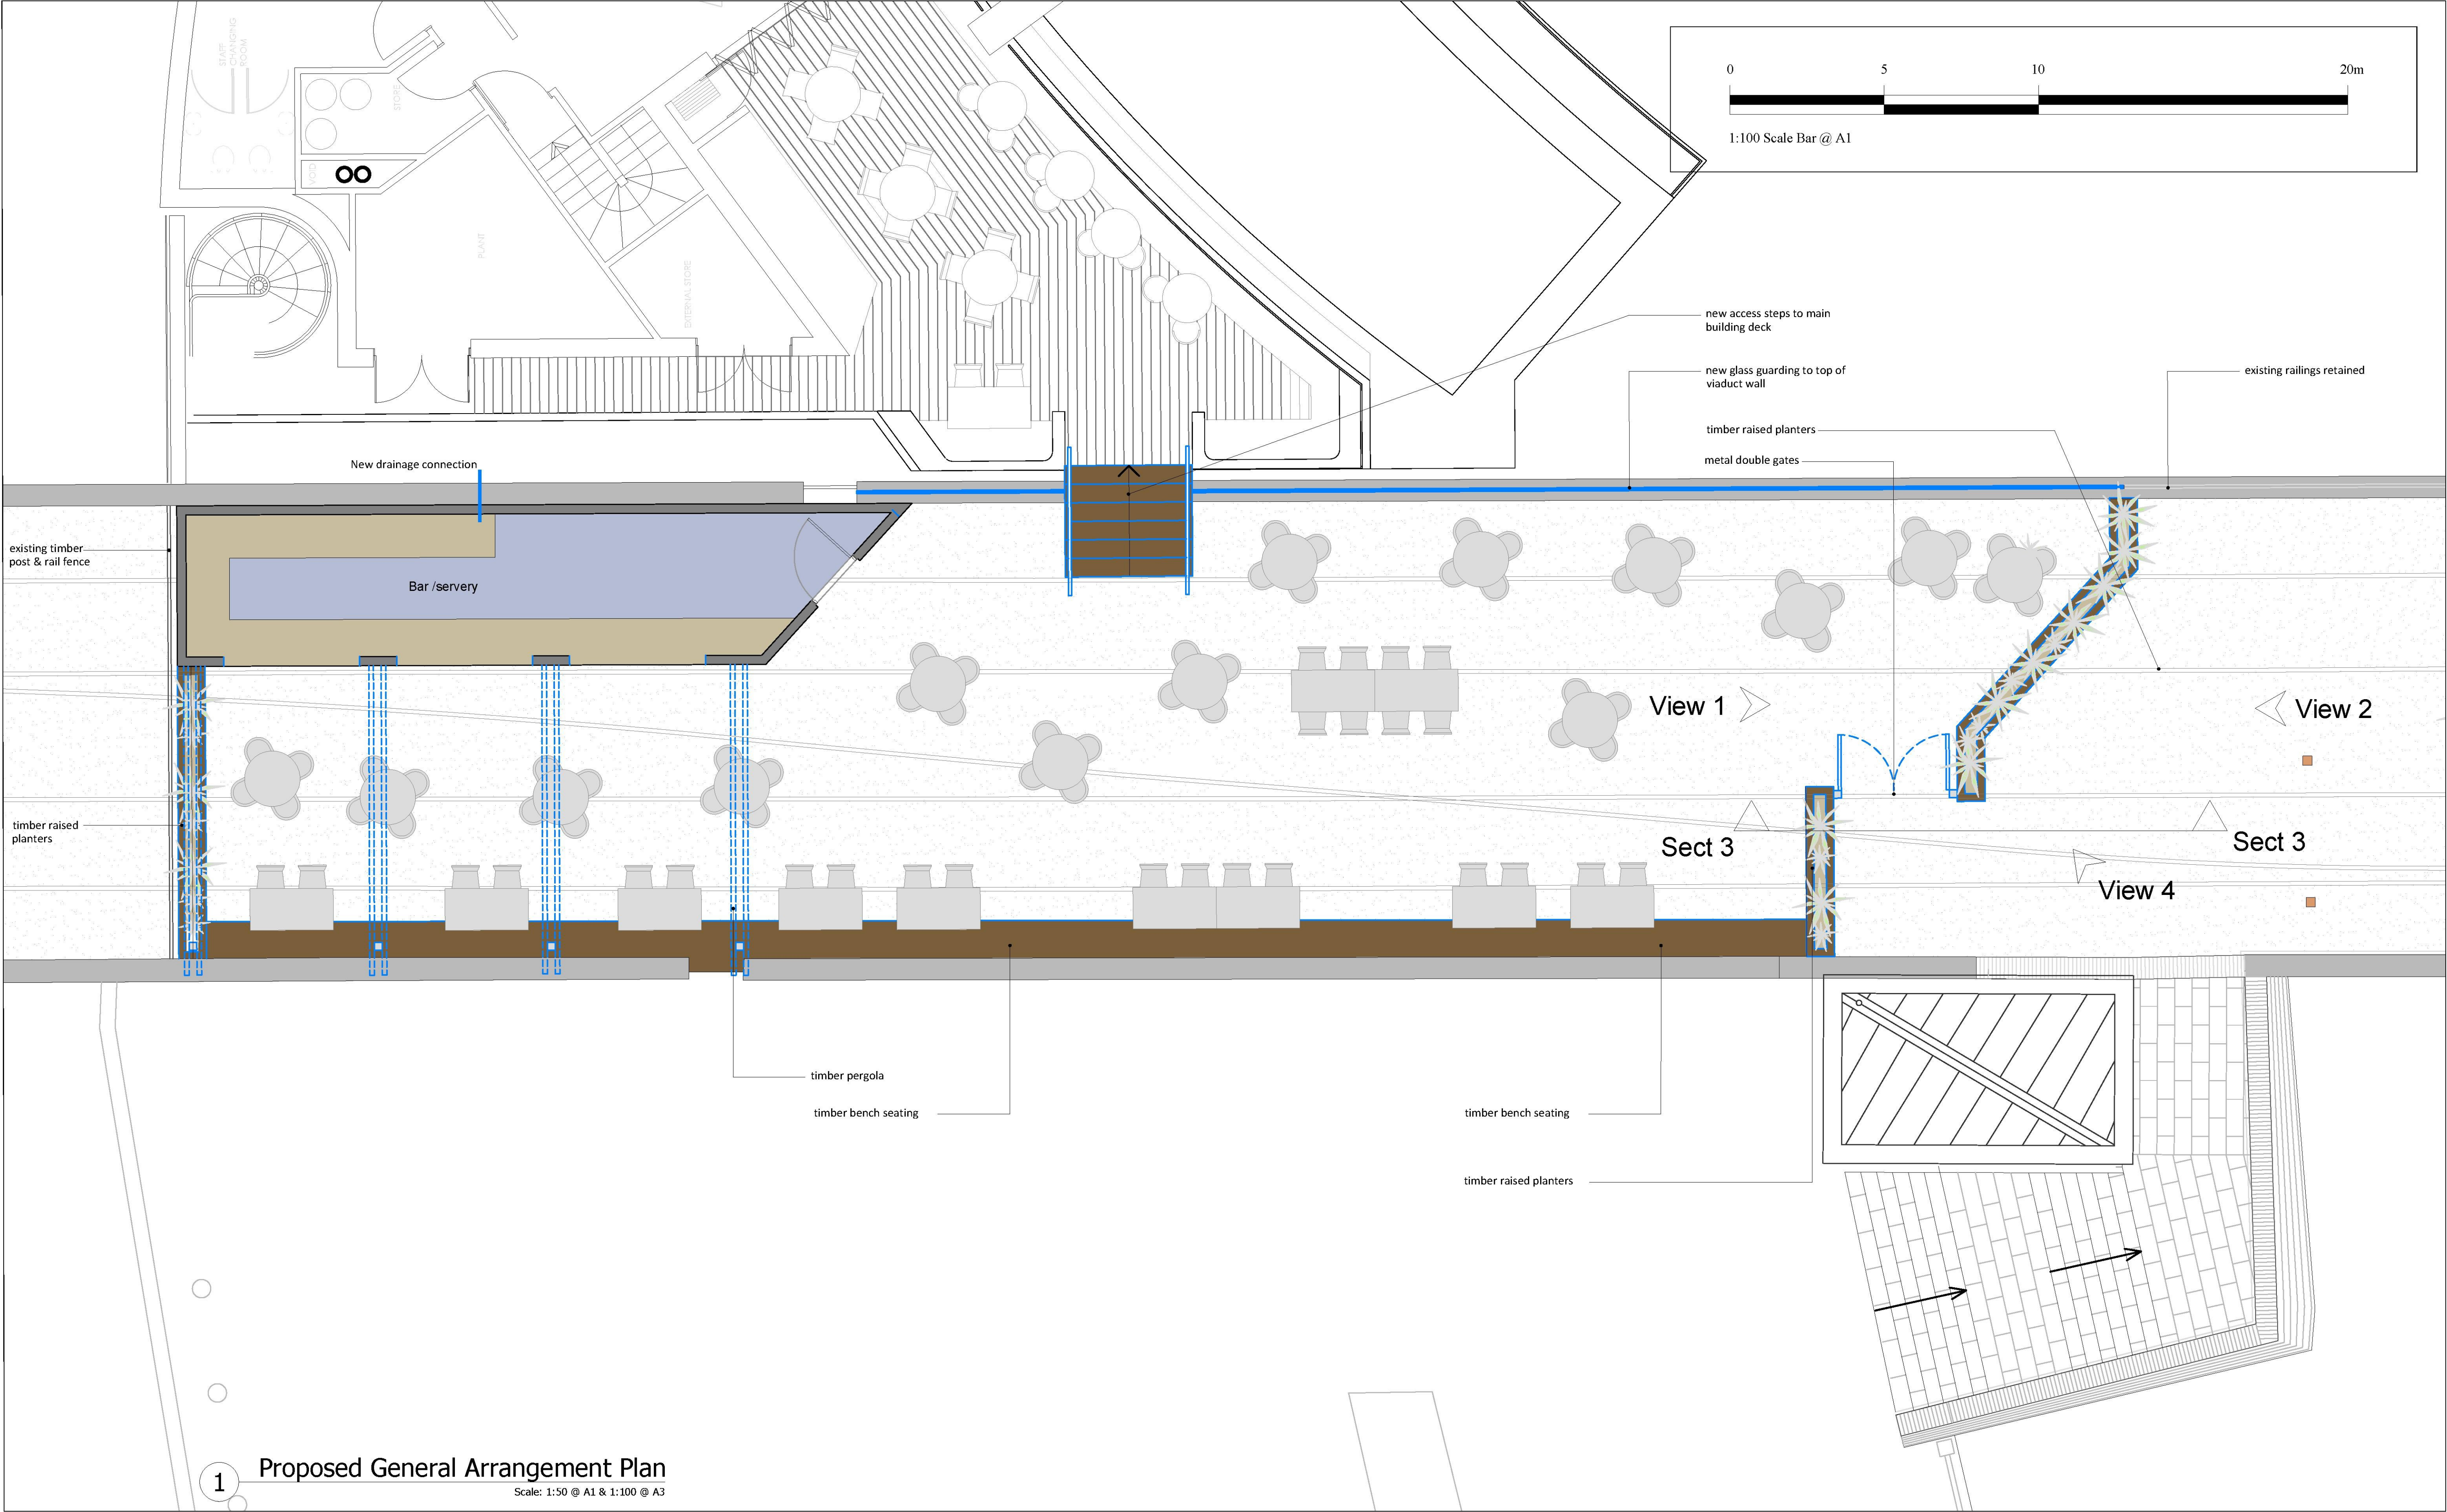

Notes:
Do not scale.
Report all errors, omissions and discrepancies.
Verify all dimensions on site before commencing any work or preparing specialist drawings.
All materials, components and workmanship are to comply with the relevant British Standards, Codes of Practice and appropriate manufacturers recommendations.
This drawing and design are copyright of Martello Building Consultancy.

Client:
Rocksalt Folkestone
4 - 5 Fishmarket,
Folkestone,
Kent,
CT19 6AA

Drawing title:
Rocksalt Garden
Proposed Site GA Plan

Date:	Scale:	Revision:	Drawing Number:
Mach 2019	1:50 @ A1 1:100 @ A3	-	2663 / 03

Rev.	Date	Description
1		

Studio 9
2 South Street
Folkestone
Kent
CT20 1RW
info@martellobc.co.uk

Martello
Architecture · Surveying · Cost Consultants