



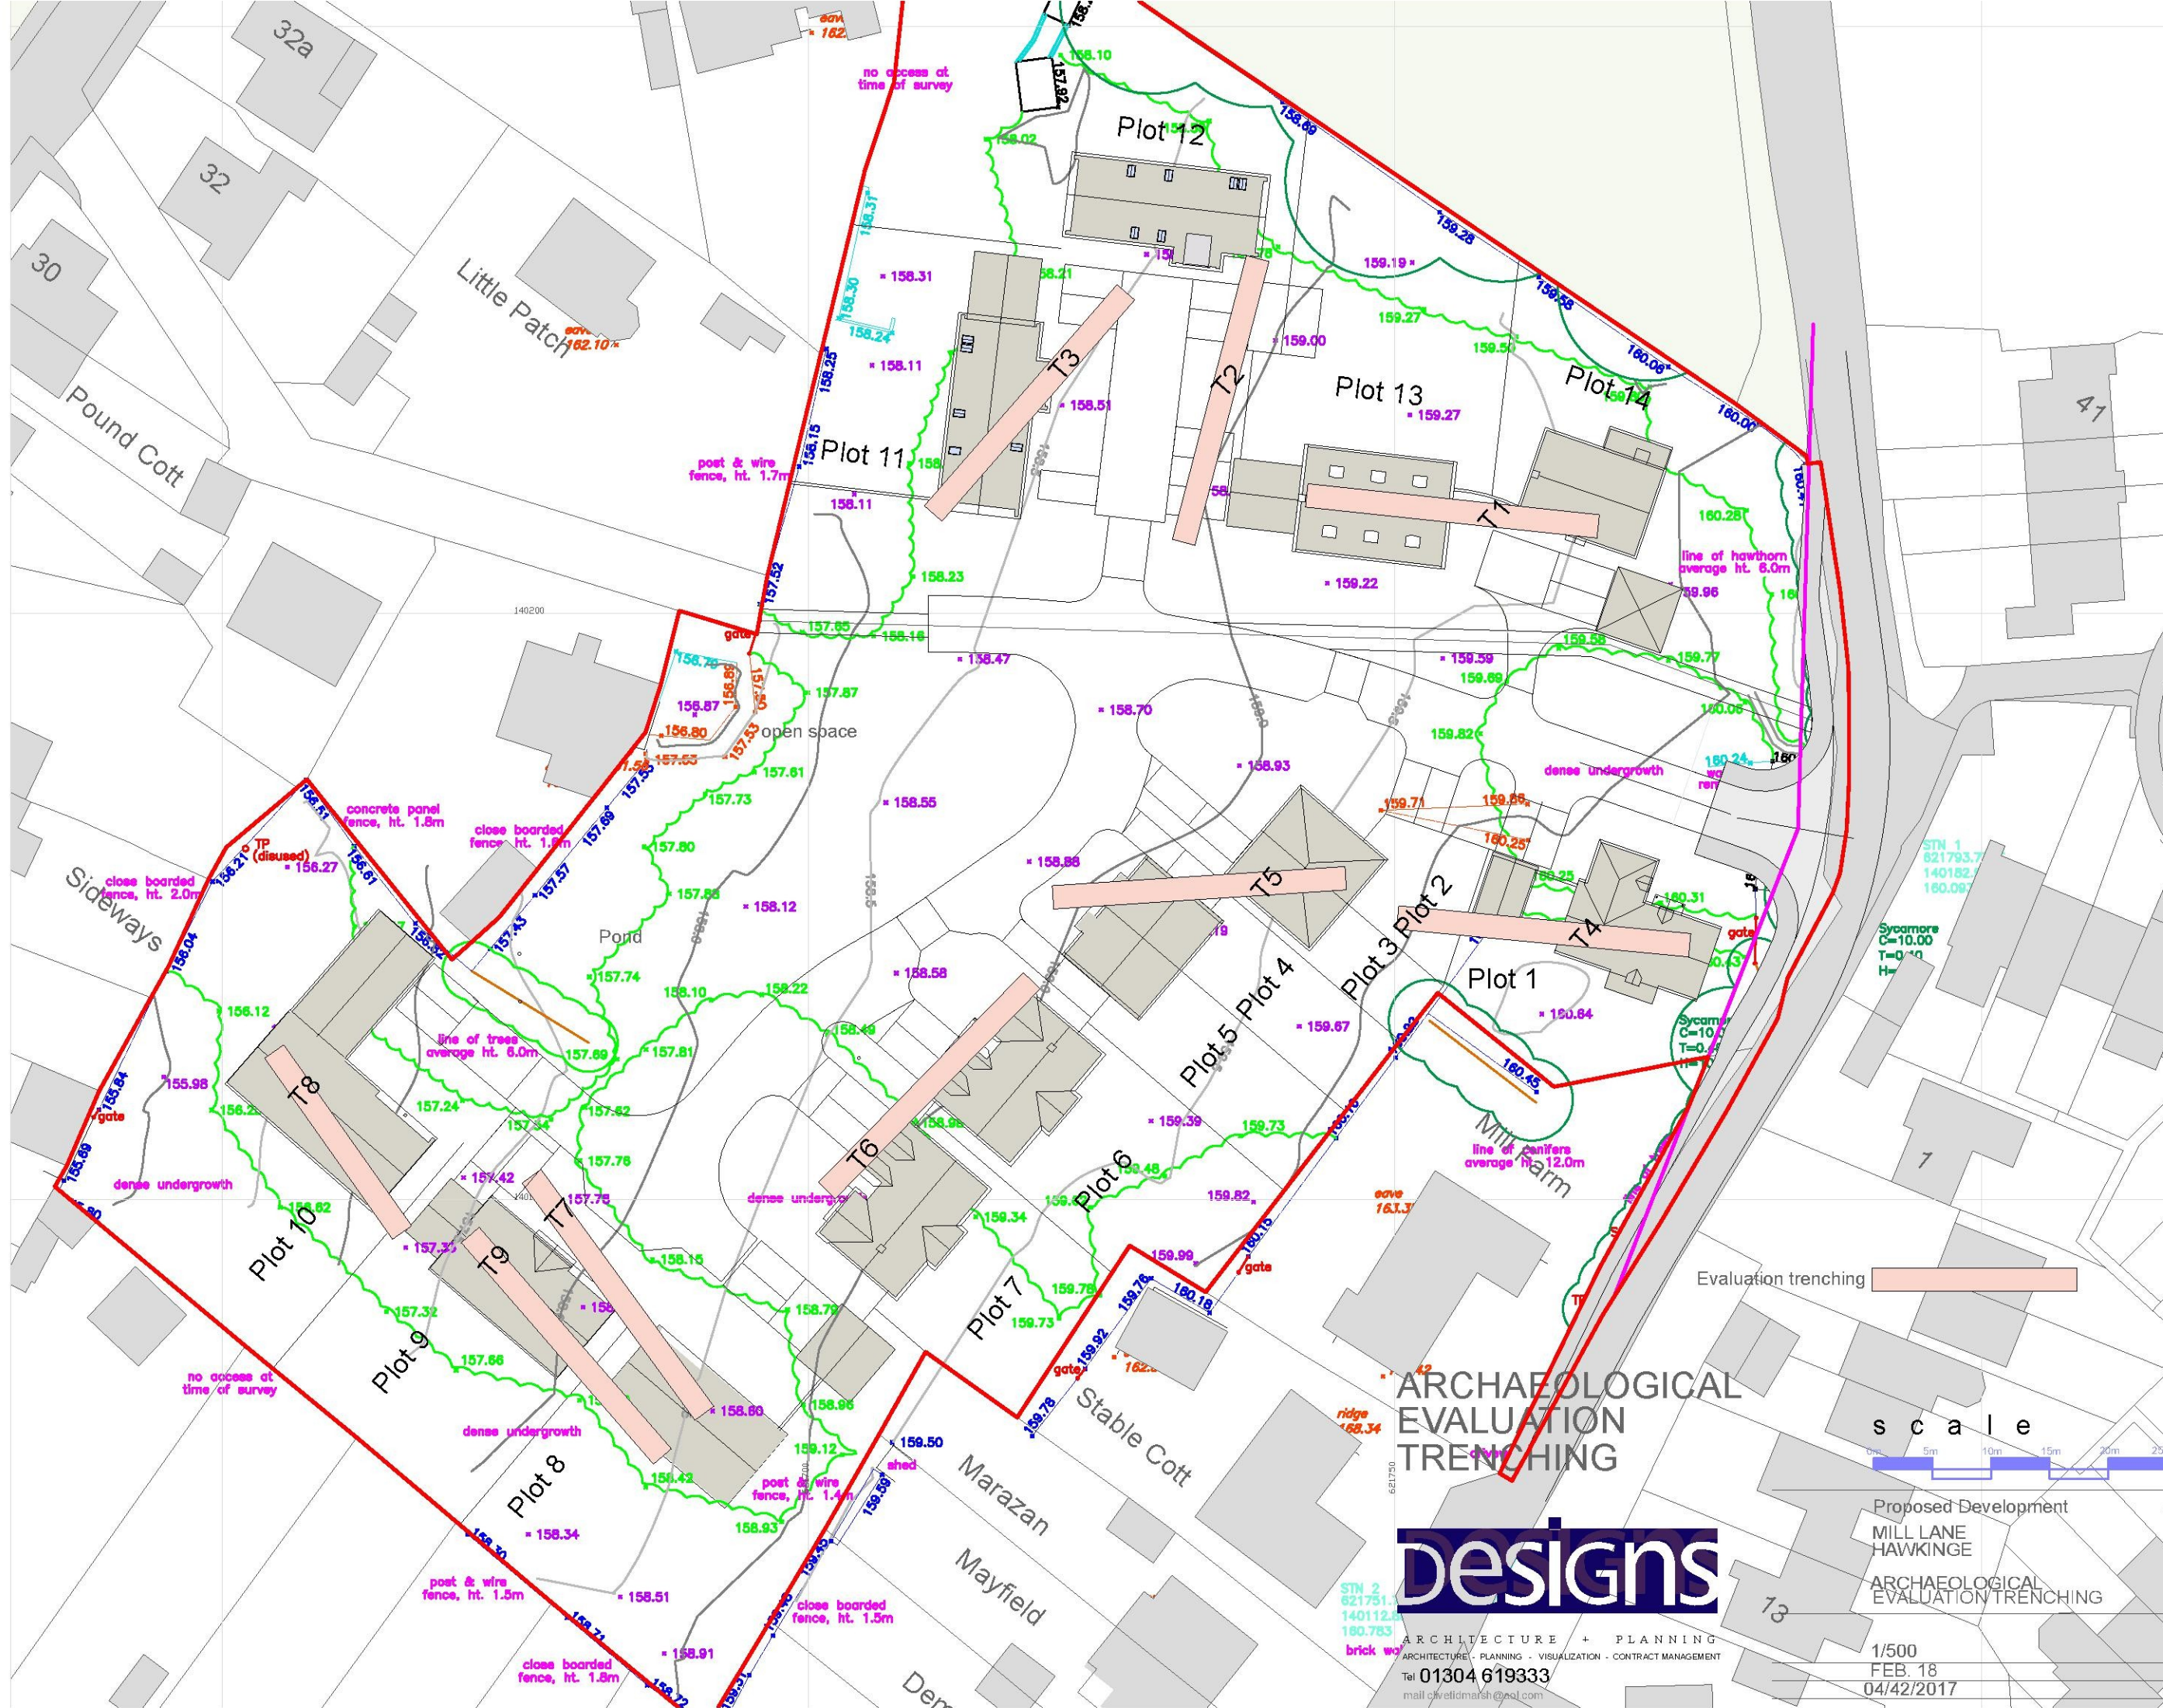

ARCHAEOLOGICAL
EVALUATION
TRENCHING

Designs

ARCHITECTURE + PLANNING
ARCHITECTURE - PLANNING - VISUALIZATION - CONTRACT MANAGEMENT
Tel 01304 619333
mail clevelandmarsh@aol.com

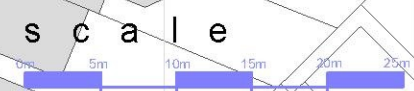

Proposed Development
MILL LANE
HAWKINGE
ARCHAEOLOGICAL
EVALUATION TRENCHING

1/500
FEB. 18
04/42/2017