

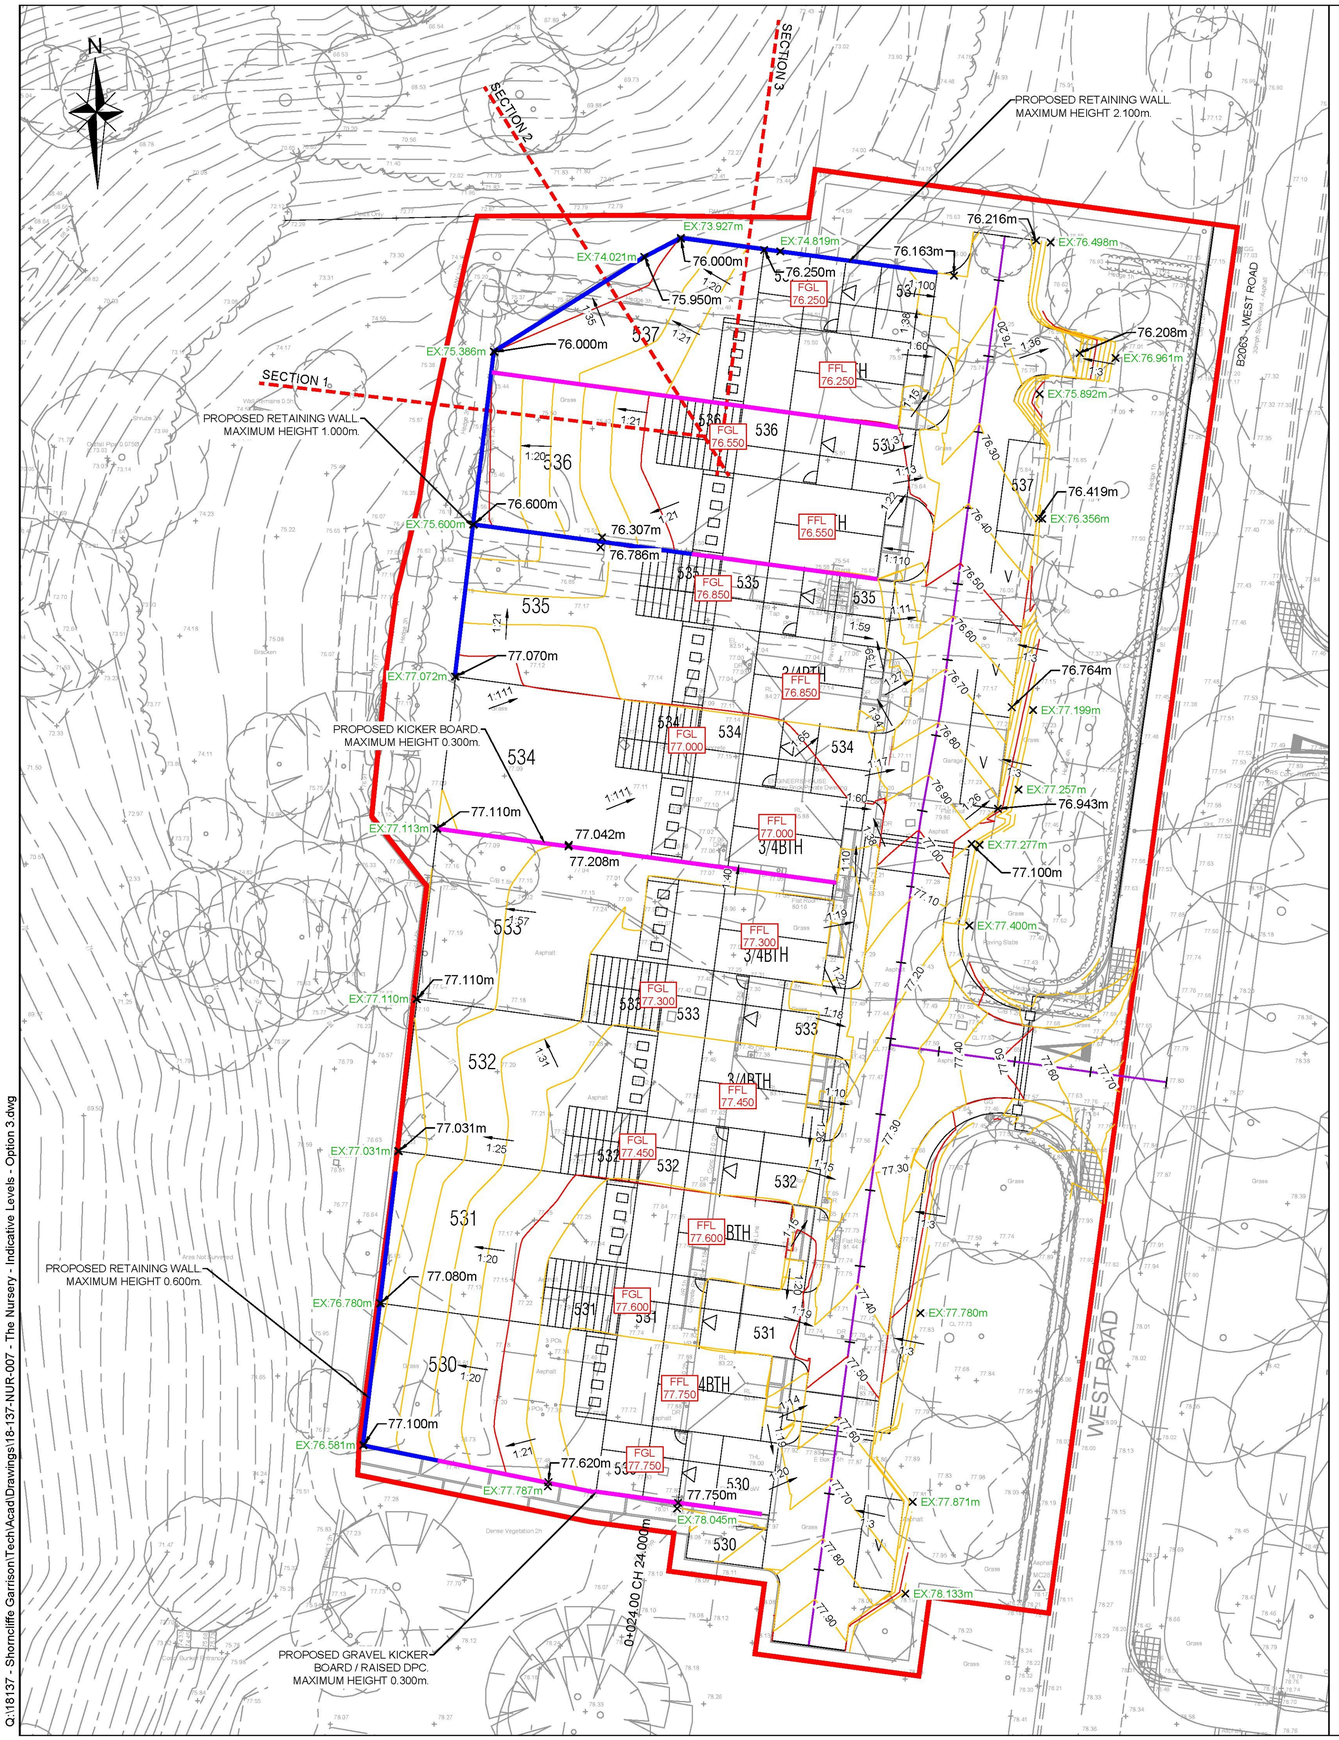


SECTION 1

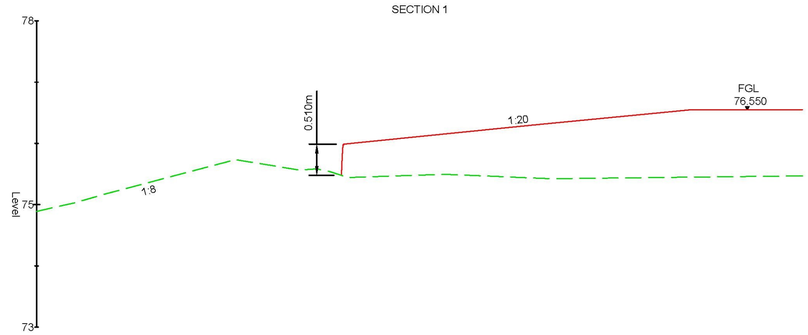

SECTION 2

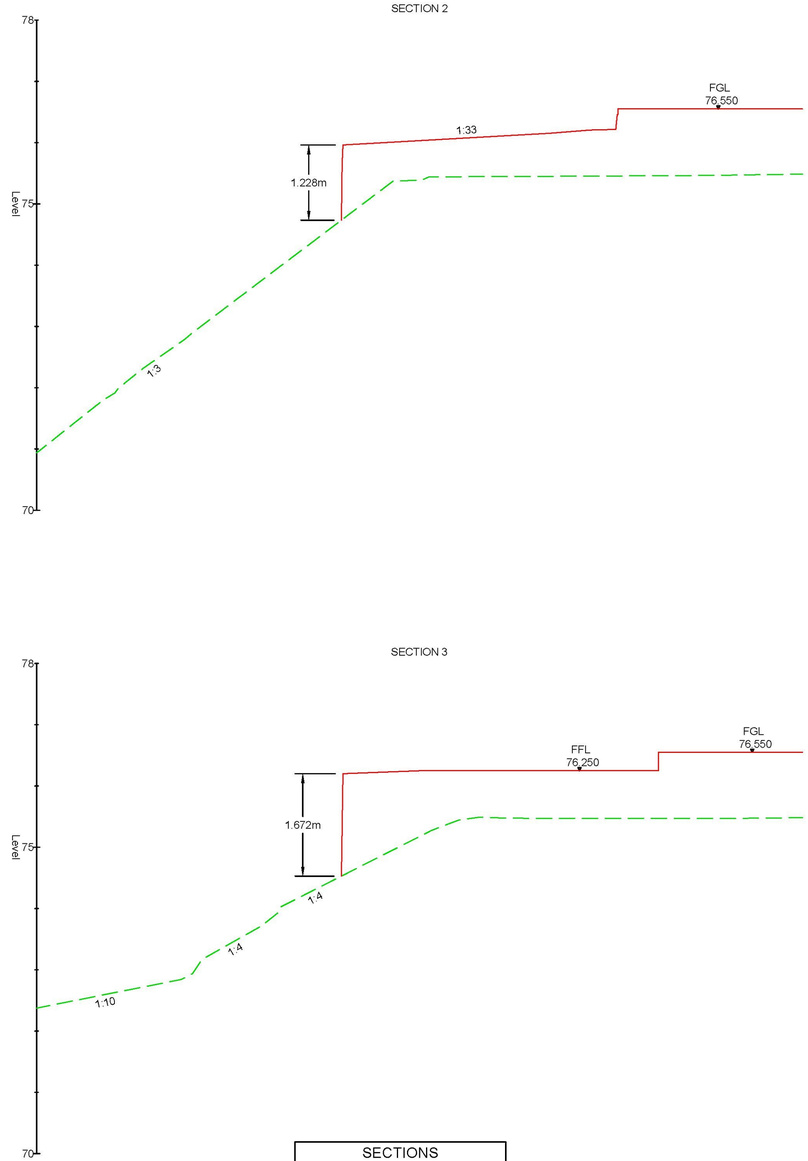

SECTION 3

SECTIONS
HORIZONTAL SCALE - 1:100
VERTICAL SCALE - 1:50

NOTES

1. THIS DRAWING IS FOR INFORMATION PURPOSES ONLY.
2. THE SITE LAYOUT IS BASED UPON COOPER BAILLIE DRAWING CB_80_026_301 REV E.
3. THE PROPOSED HIGHWAYS HAVE BEEN DESIGNED IN ACCORDANCE WITH THE KCC DESIGN GUIDE.
4. SECTION VIEWS ARE SHOWN WITH A 2 TIMES EXAGGERATED VERTICAL SCALE.

KEY

- PROPOSED MAJOR CONTOUR (0.500m INTERVALS)
- PROPOSED MINOR CONTOUR (0.100m INTERVALS)
- FFL 77.600 — PROPOSED FINISHED FLOOR LEVEL
- PROPOSED RETAINING WALL
- PROPOSED GRAVEL KICKER BOARD / RAISED DPC
- HIGHWAY ALIGNMENT
- EX:75.400m — EXISTING SPOT LEVEL
- 76.890m — PROPOSED SPOT LEVEL
- SECTION 1 — SECTION LINE
- EXISTING GROUND LEVEL (SECTION)
- PROPOSED GROUND LEVEL (SECTION)

DRAFT

P04	ADDITIONAL VISITORS BAY ADDED AND JUNCTION LEVELS UPDATED	DG	MC	SF	16/04/19
P03	MINOR MASTERPLAN AMENDMENTS	DG	MC	SF	13/12/18
P02	UPDATED SITE LAYOUT	DE	DG	SF	07/12/18
Rev	Amendments	Drn	Chk	App	Date

ODYSSEY
Elizabeth House,
39 York Road,
London,
SE1 7NQ
Telephone: 02076 202444
Fax: 02076 201180
E: info@odysseyconsult.co.uk
W: www.odysseyconsult.co.uk

Job Title
THE NURSERY, PHASE 2D
SHORNCLIFFE GARRISON

Drawing Title
INDICATIVE LEVELS PLAN
OPTION 3

Client
TAYLOR WIMPEY

Scale: 1:200 @A1	Date: NOV 18	Designed: DG
Drawn: DG	Checked: MC	Approved: SF
Job No: 18-137	Drawing No: 18-137-NUR-007	Rev: P04

Q:\18137 - Shorncliffe Garrison\Tech\Acad\Drawings\18-137-NUR-007 - The Nursery - Indicative Levels - Option 3.dwg