


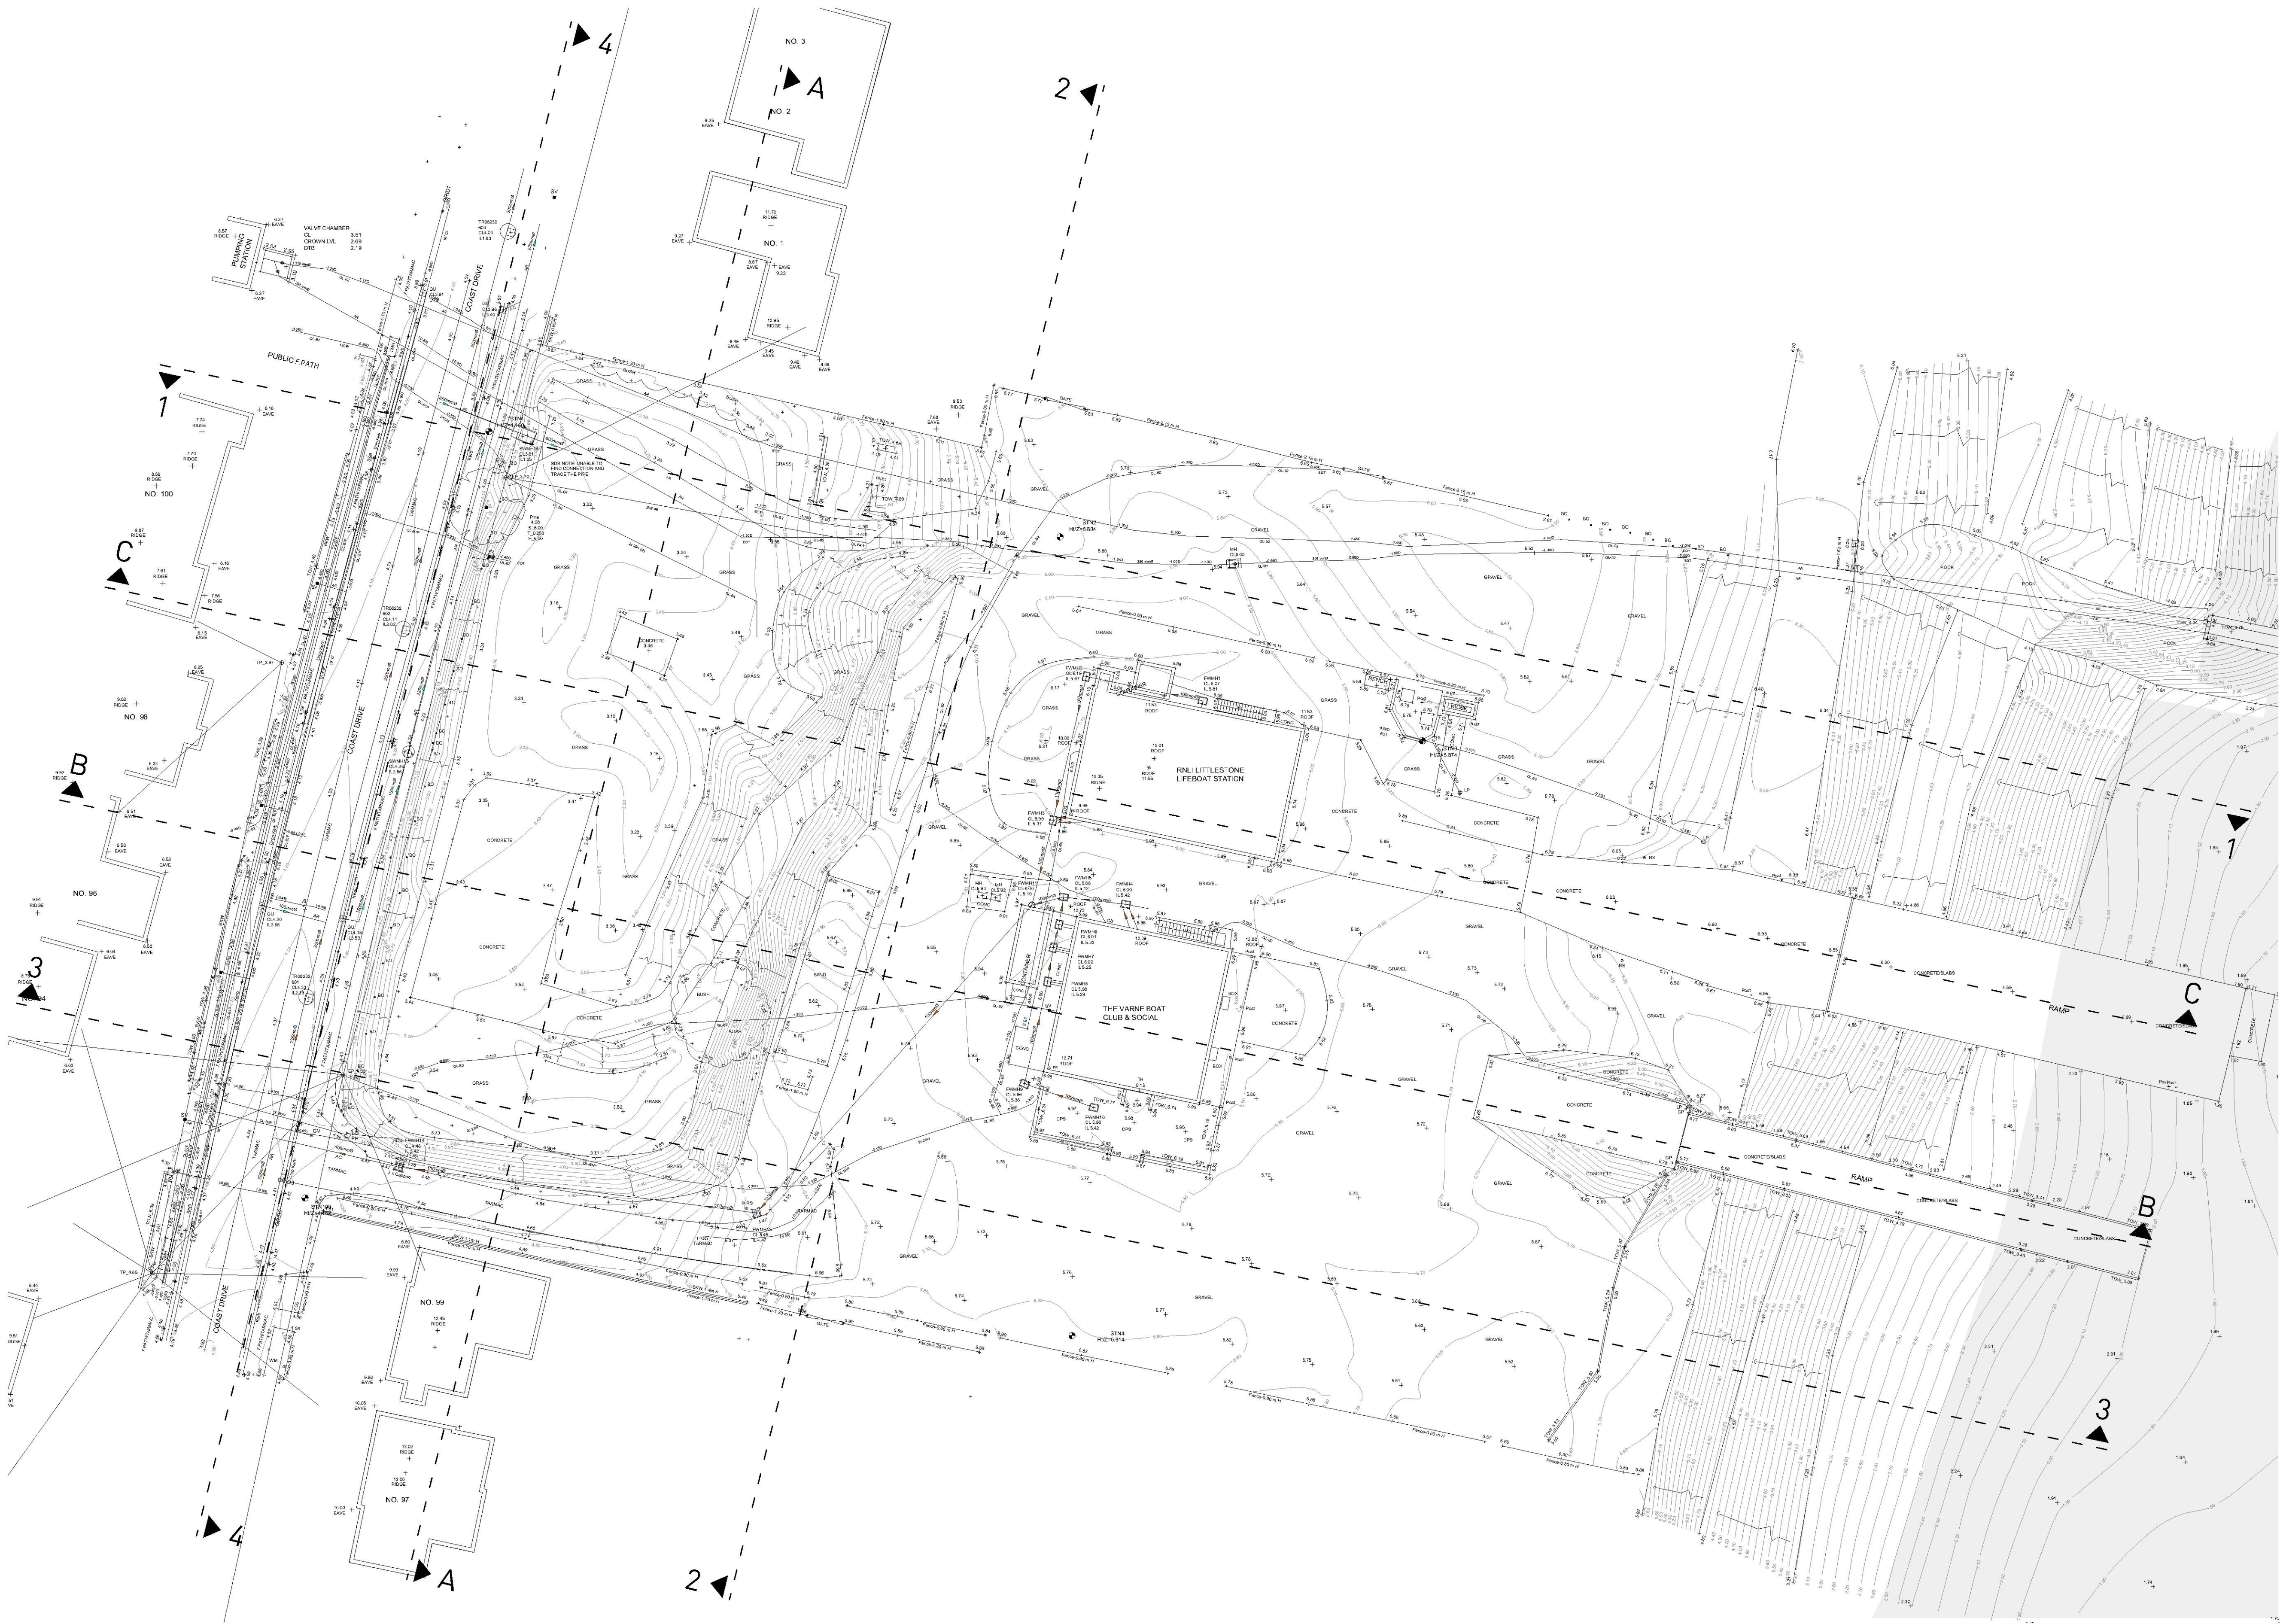

Revisions

PP1	15.05.18	Issued for Comment
PP2	29.06.18	Issued for PreApp
P1	11.01.19	Issued for Planning
P2	08.05.19	Issued for Planning

Scale (m)

0

5

10

15

20

Copyright [Y/N] Studio

No implied license exists. This drawing should not be used to calculate areas for the purposes of valuation. Do not scale this drawing. All dimensions to be checked on site by the contractor and such dimensions to be their responsibility. All work must comply with relevant British Standards and Building Regulations requirements. Drawing errors and omissions to be reported to the architect.

Scale (A1/A3)

1:250 / 1:500

Drawn by

AS

Job Number

YN021

Date

May 2019

Checked by

AS

Status

Planning

Project

The Varne
Coast Drive, Greatstone,
Kent, TN28 8NR

Drawing

Existing
Topographic Survey