


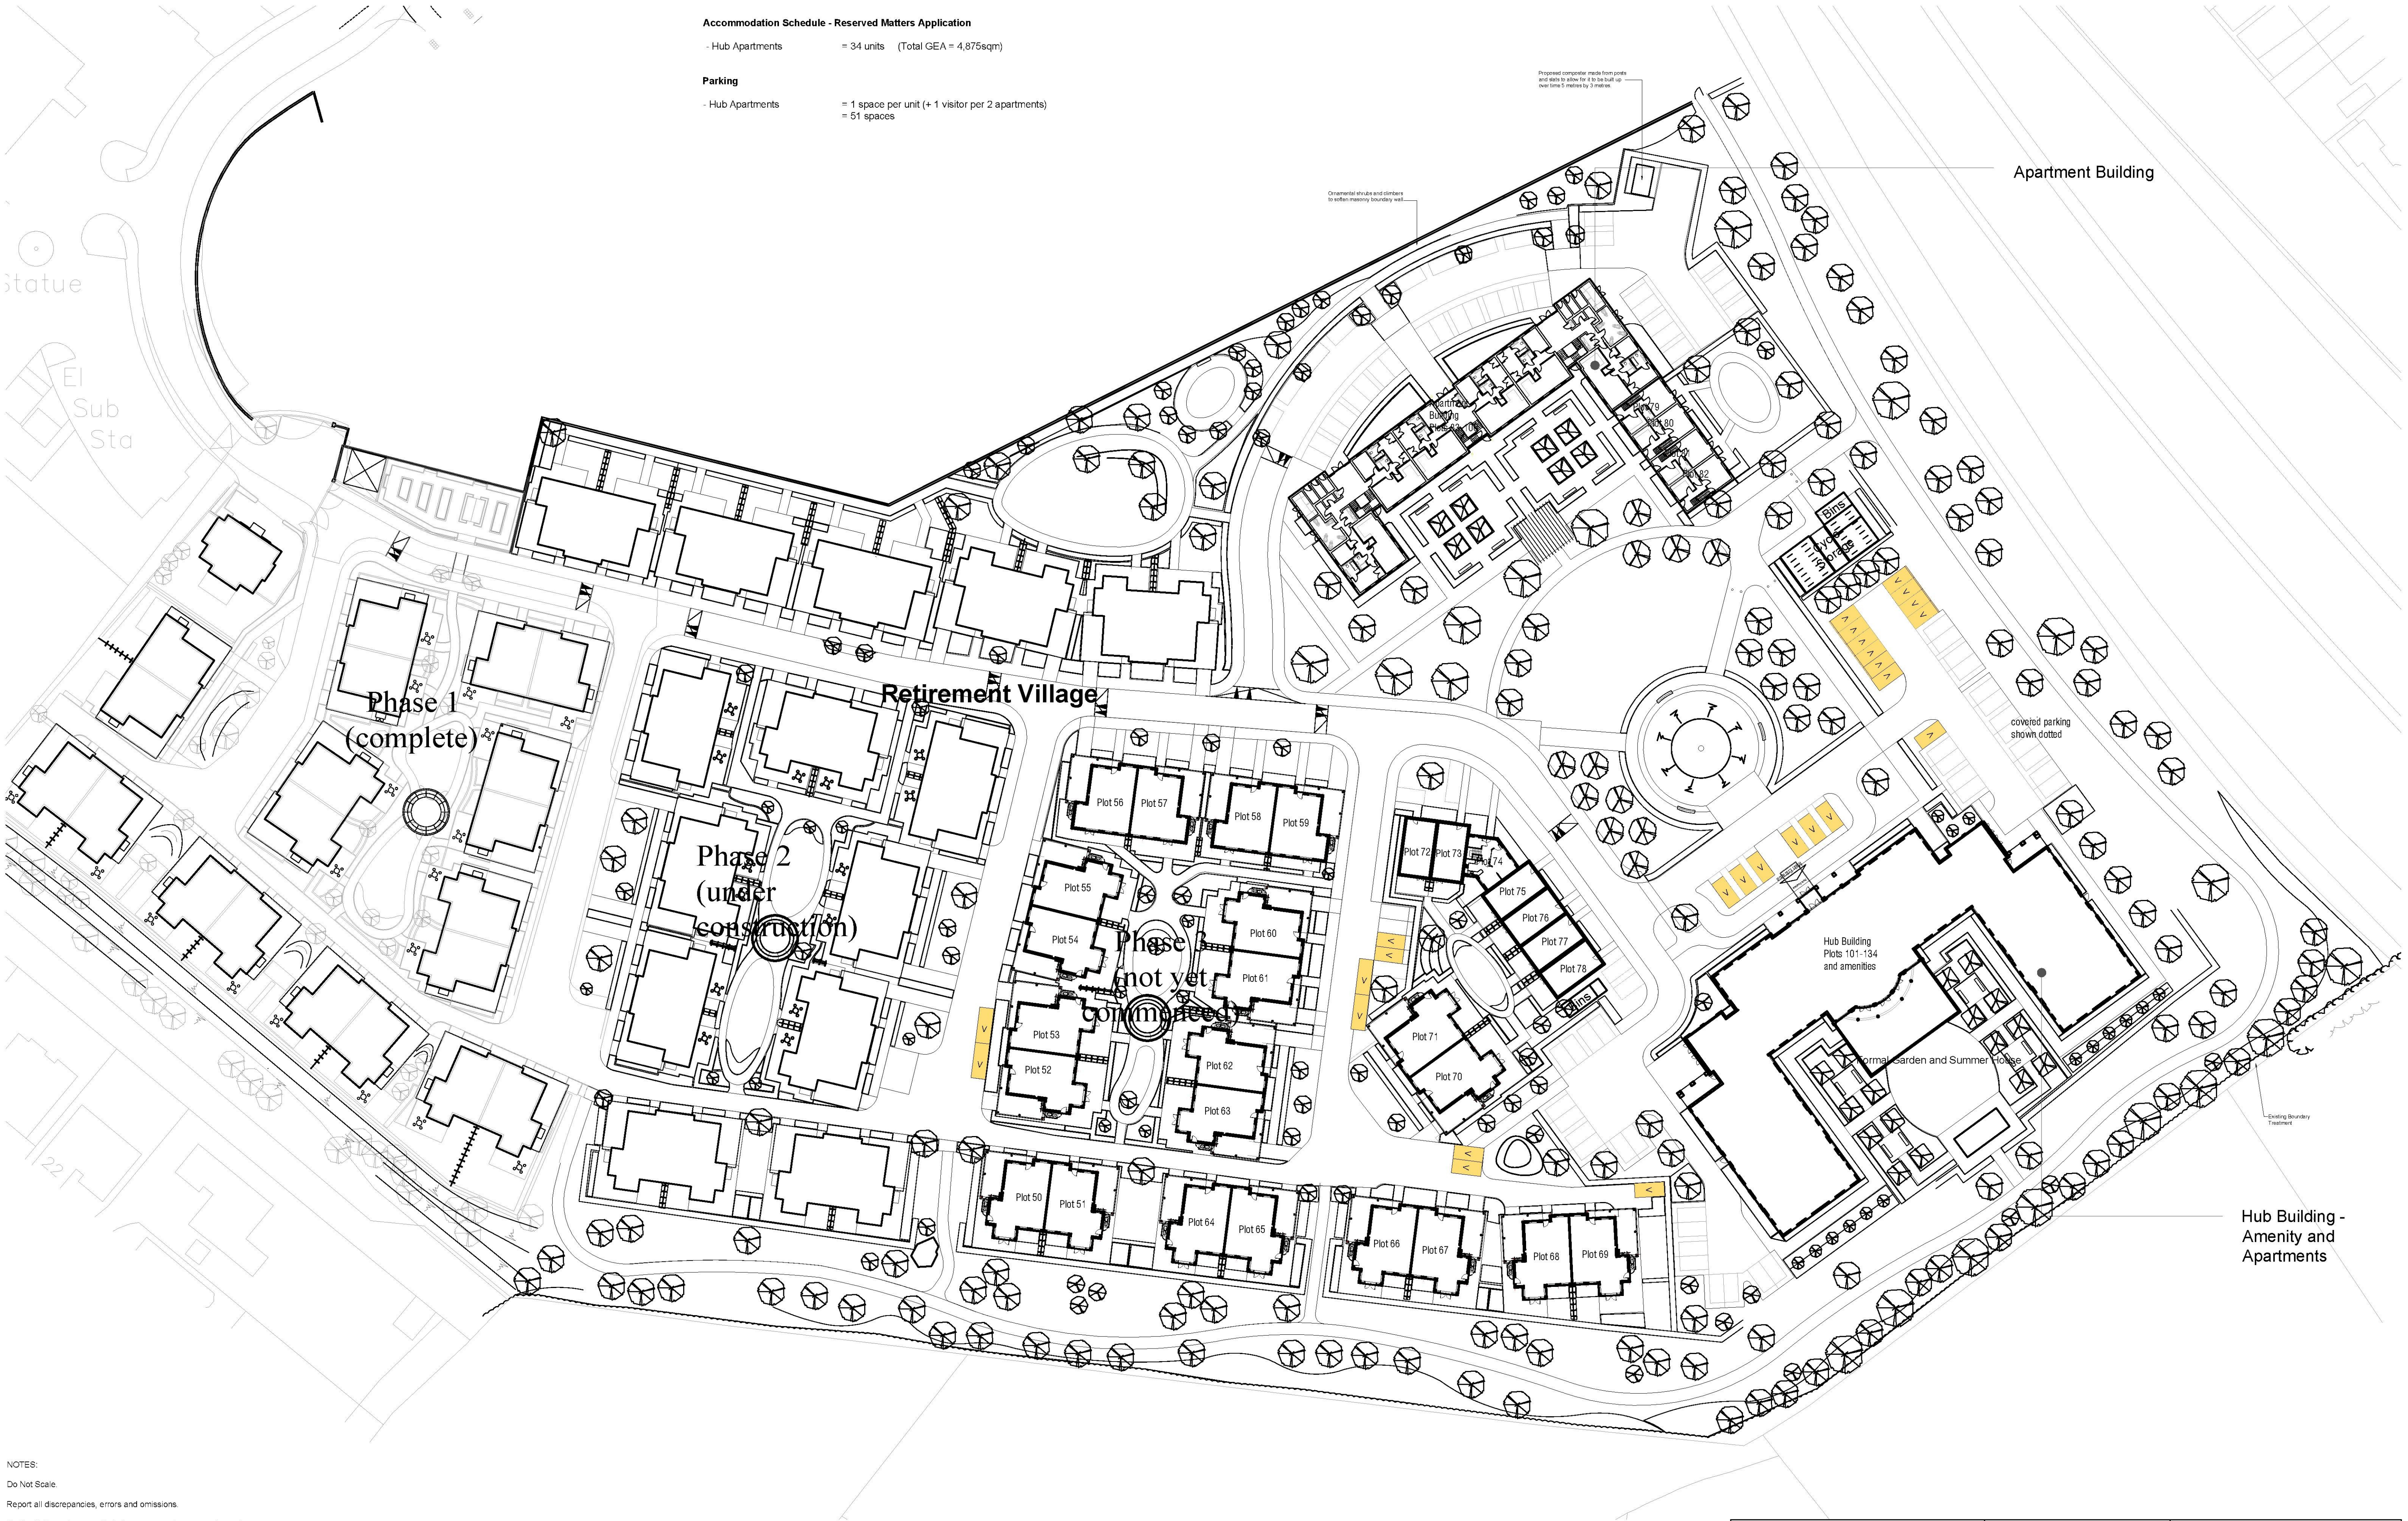

Accommodation Schedule - Reserved Matters Application

- Hub Apartments = 34 units (Total GEA = 4,875sqm)

Parking

- Hub Apartments = 1 space per unit (+ 1 visitor per 2 apartments)
= 51 spaces

NOTES:

Do Not Scale.


Report all discrepancies, errors and omissions.

Verify all dimensions on site before commencing any work on site or preparing shop drawings.

All materials, components and workmanship are to comply with the relevant British Standards, Codes of Practice, and appropriate manufacturers recommendations that from time to time shall apply.

For all specialist work, see relevant drawings.

This drawing and design are copyright of Clague LLP
Registration number OC335948.

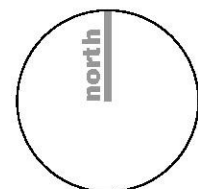

Rev	Date	Description
P4	20/09/2018	Hub terrace added.
P5	20/09/2018	Landscaping updated.
P6	16/11/2018	Apartment Building footprint and layout updated.
P7	05/12/2018	Parking amendments.
P8	28/03/2019	Landscaping updated.

CLAGUE ARCHITECTS

63 Bungle, Canterbury
Kent CT1 2BH
01227 762060
1 Kinbourne Court, Luton Road,
Harpenden, Hertfordshire AL5 3SL
01582 765102
8, Daney Street,
London SE1 1JF
0203 597 6112
CANTERBURY LONDON HARPENDEN

Project Title

Pentland Properties

Hawkinge Retirement Village
Haven Drive
Hawkinge
Kent

Drawing Description

Proposed Site Layout

Scale
1:500@A1/ 1:1000@A3
Date
July 2018
Drawing Number
22081F_003

Drawn by
GL
Checked by
GL
Revision
P8