



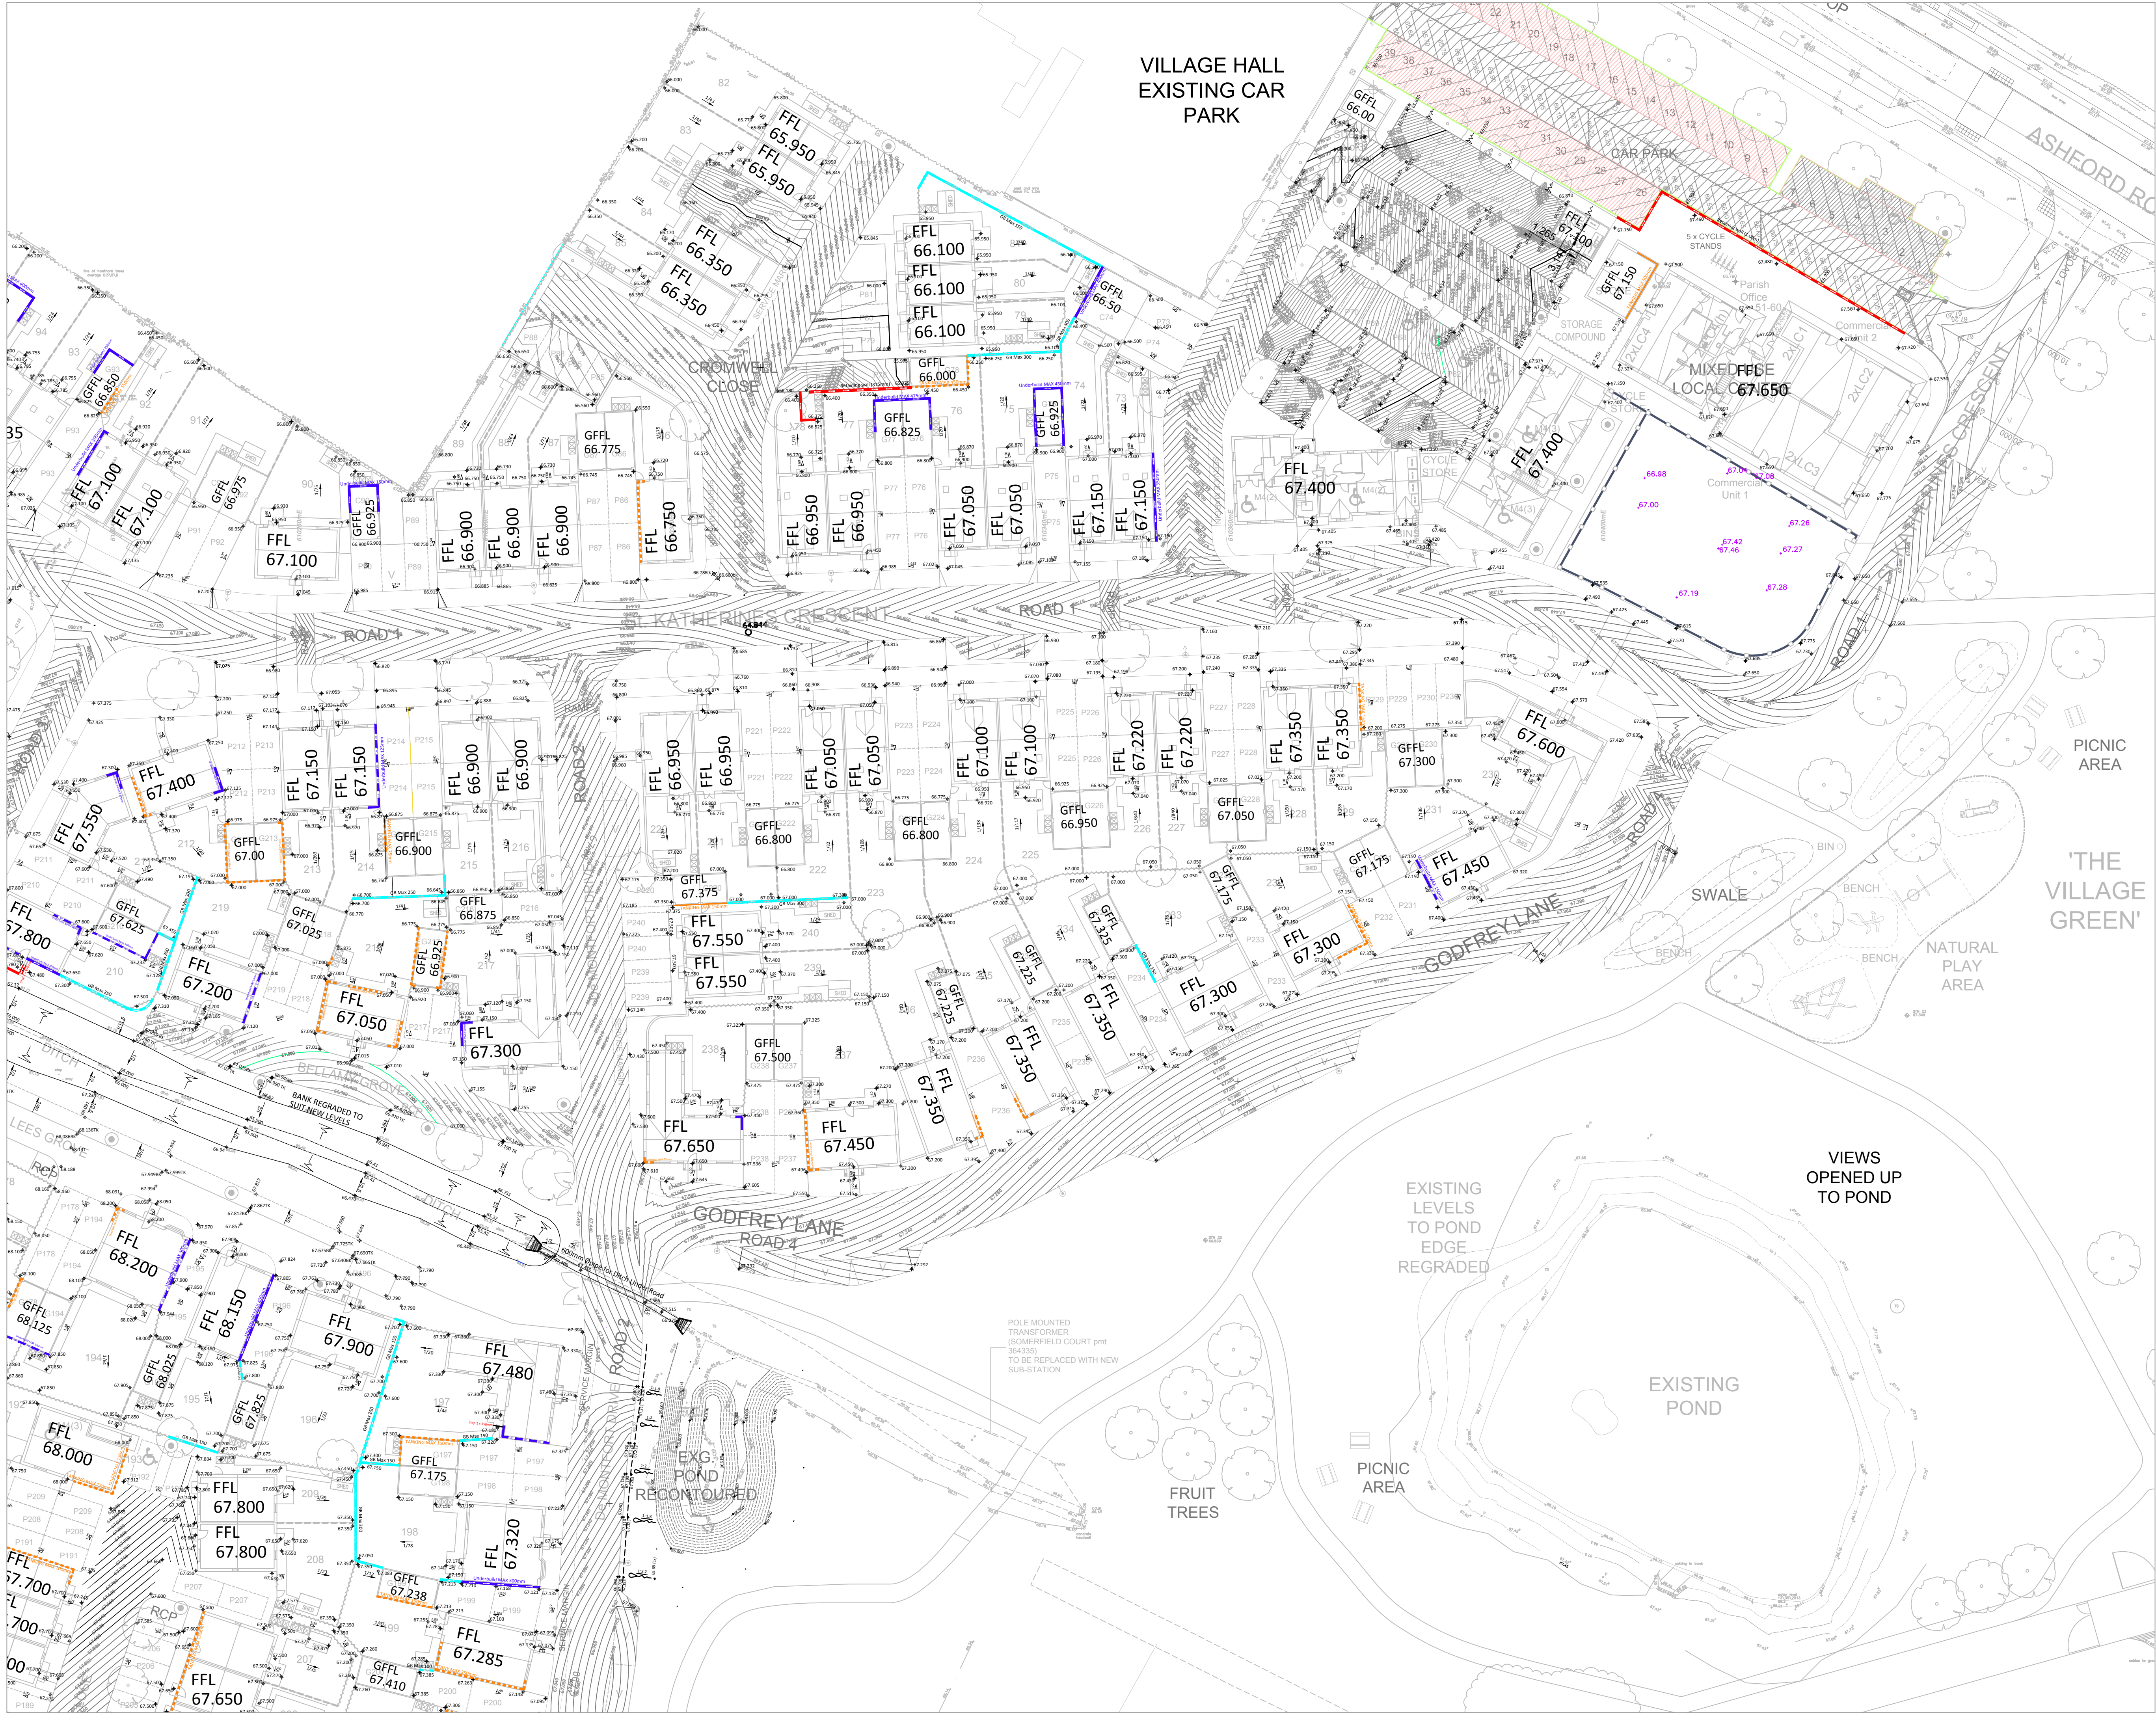

Use figured dimensions only: Do not scale from drawing.
All levels and dimensions are to be checked on site.
This drawing is to be read in conjunction with all relevant documents
Knapp Hicks & Partners Ltd CAD file formats,
must not be used for setting out purposes.
© KNAPP HICKS & PARTNERS LTD. (DATE AS TITLE)

- NOTES.
- Gravel Board
 - Underbuild
 - Retaining
 - Tanking
 - 150mm STEP
 - PROPOSED LEVEL
 - FINISHED FLOOR LEVEL
 - SURVEY EXISTING LEVEL

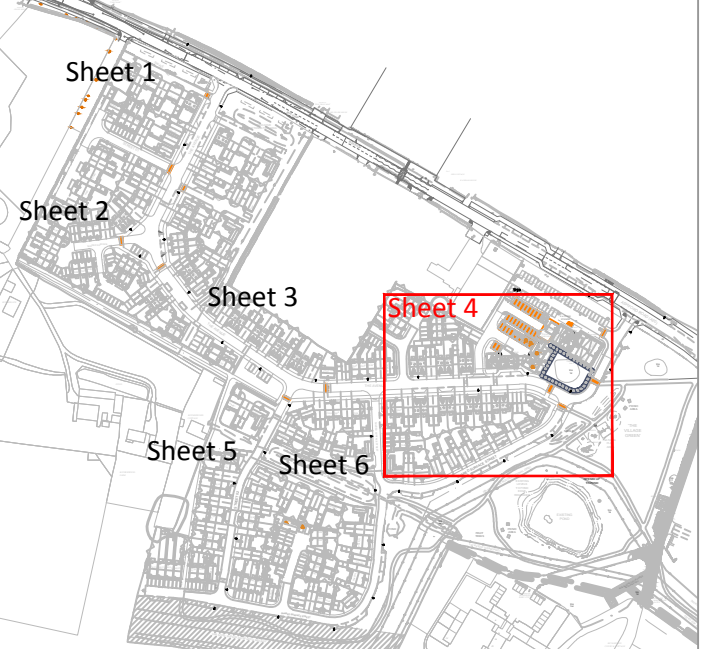

H	14.04.20	ADDITIONAL LEVELS ADDED ACROSS SITE. OVERFLOW POND ADDED ADJ TO PLOT 114. DUPLICATE FFL'S REMOVED. GARAGE 87, 169, 200, 201, 210, 268 FFL AMENDED	DW/DK	CET/DK
G	30.01.20	DITCH CROSSINGS, ECOLOGY AND EXISTING POND DETAILS ADDED, & LEE GROVE LEVELS REVISED	CET	DK
F	25.09.19	AMENDED TO ARCHITECTS COMMENTS	AJB	CET
E	18.07.19	AMENDED TO ARCHITECTS COMMENTS	AJB	CET
D	10.07.19	SHEETSET LAYOUT AMENDMENT	DMH	CET
C	21.06.19	STRUCTURES & LEVEL AMENDMENTS	DMH	CET
B	28.05.19	LEVELS REVISED	AJB	CET
A	04.03.19	LAYOUT AMENDED	AJB	CET
Rev	Date	Revision	By	Chk



Project
SELLINDGE
PHASE 2

Drawing Title

EXTERNAL LEVELS
SHEET 4 OF 6



Knapp Hicks
Consulting Structural, Civil
& Geotechnical Engineers

Prospect House, 1 Highpoint Business Village
Henwood, Ashford, Kent TN24 8DH

tel: 01233 502255 website: www.knapphicks.co.uk

SCALE 1:250
DATE FEB2018
DRAWN AJB
CHECK CET
FOR TENDER

33575/C/115 H