


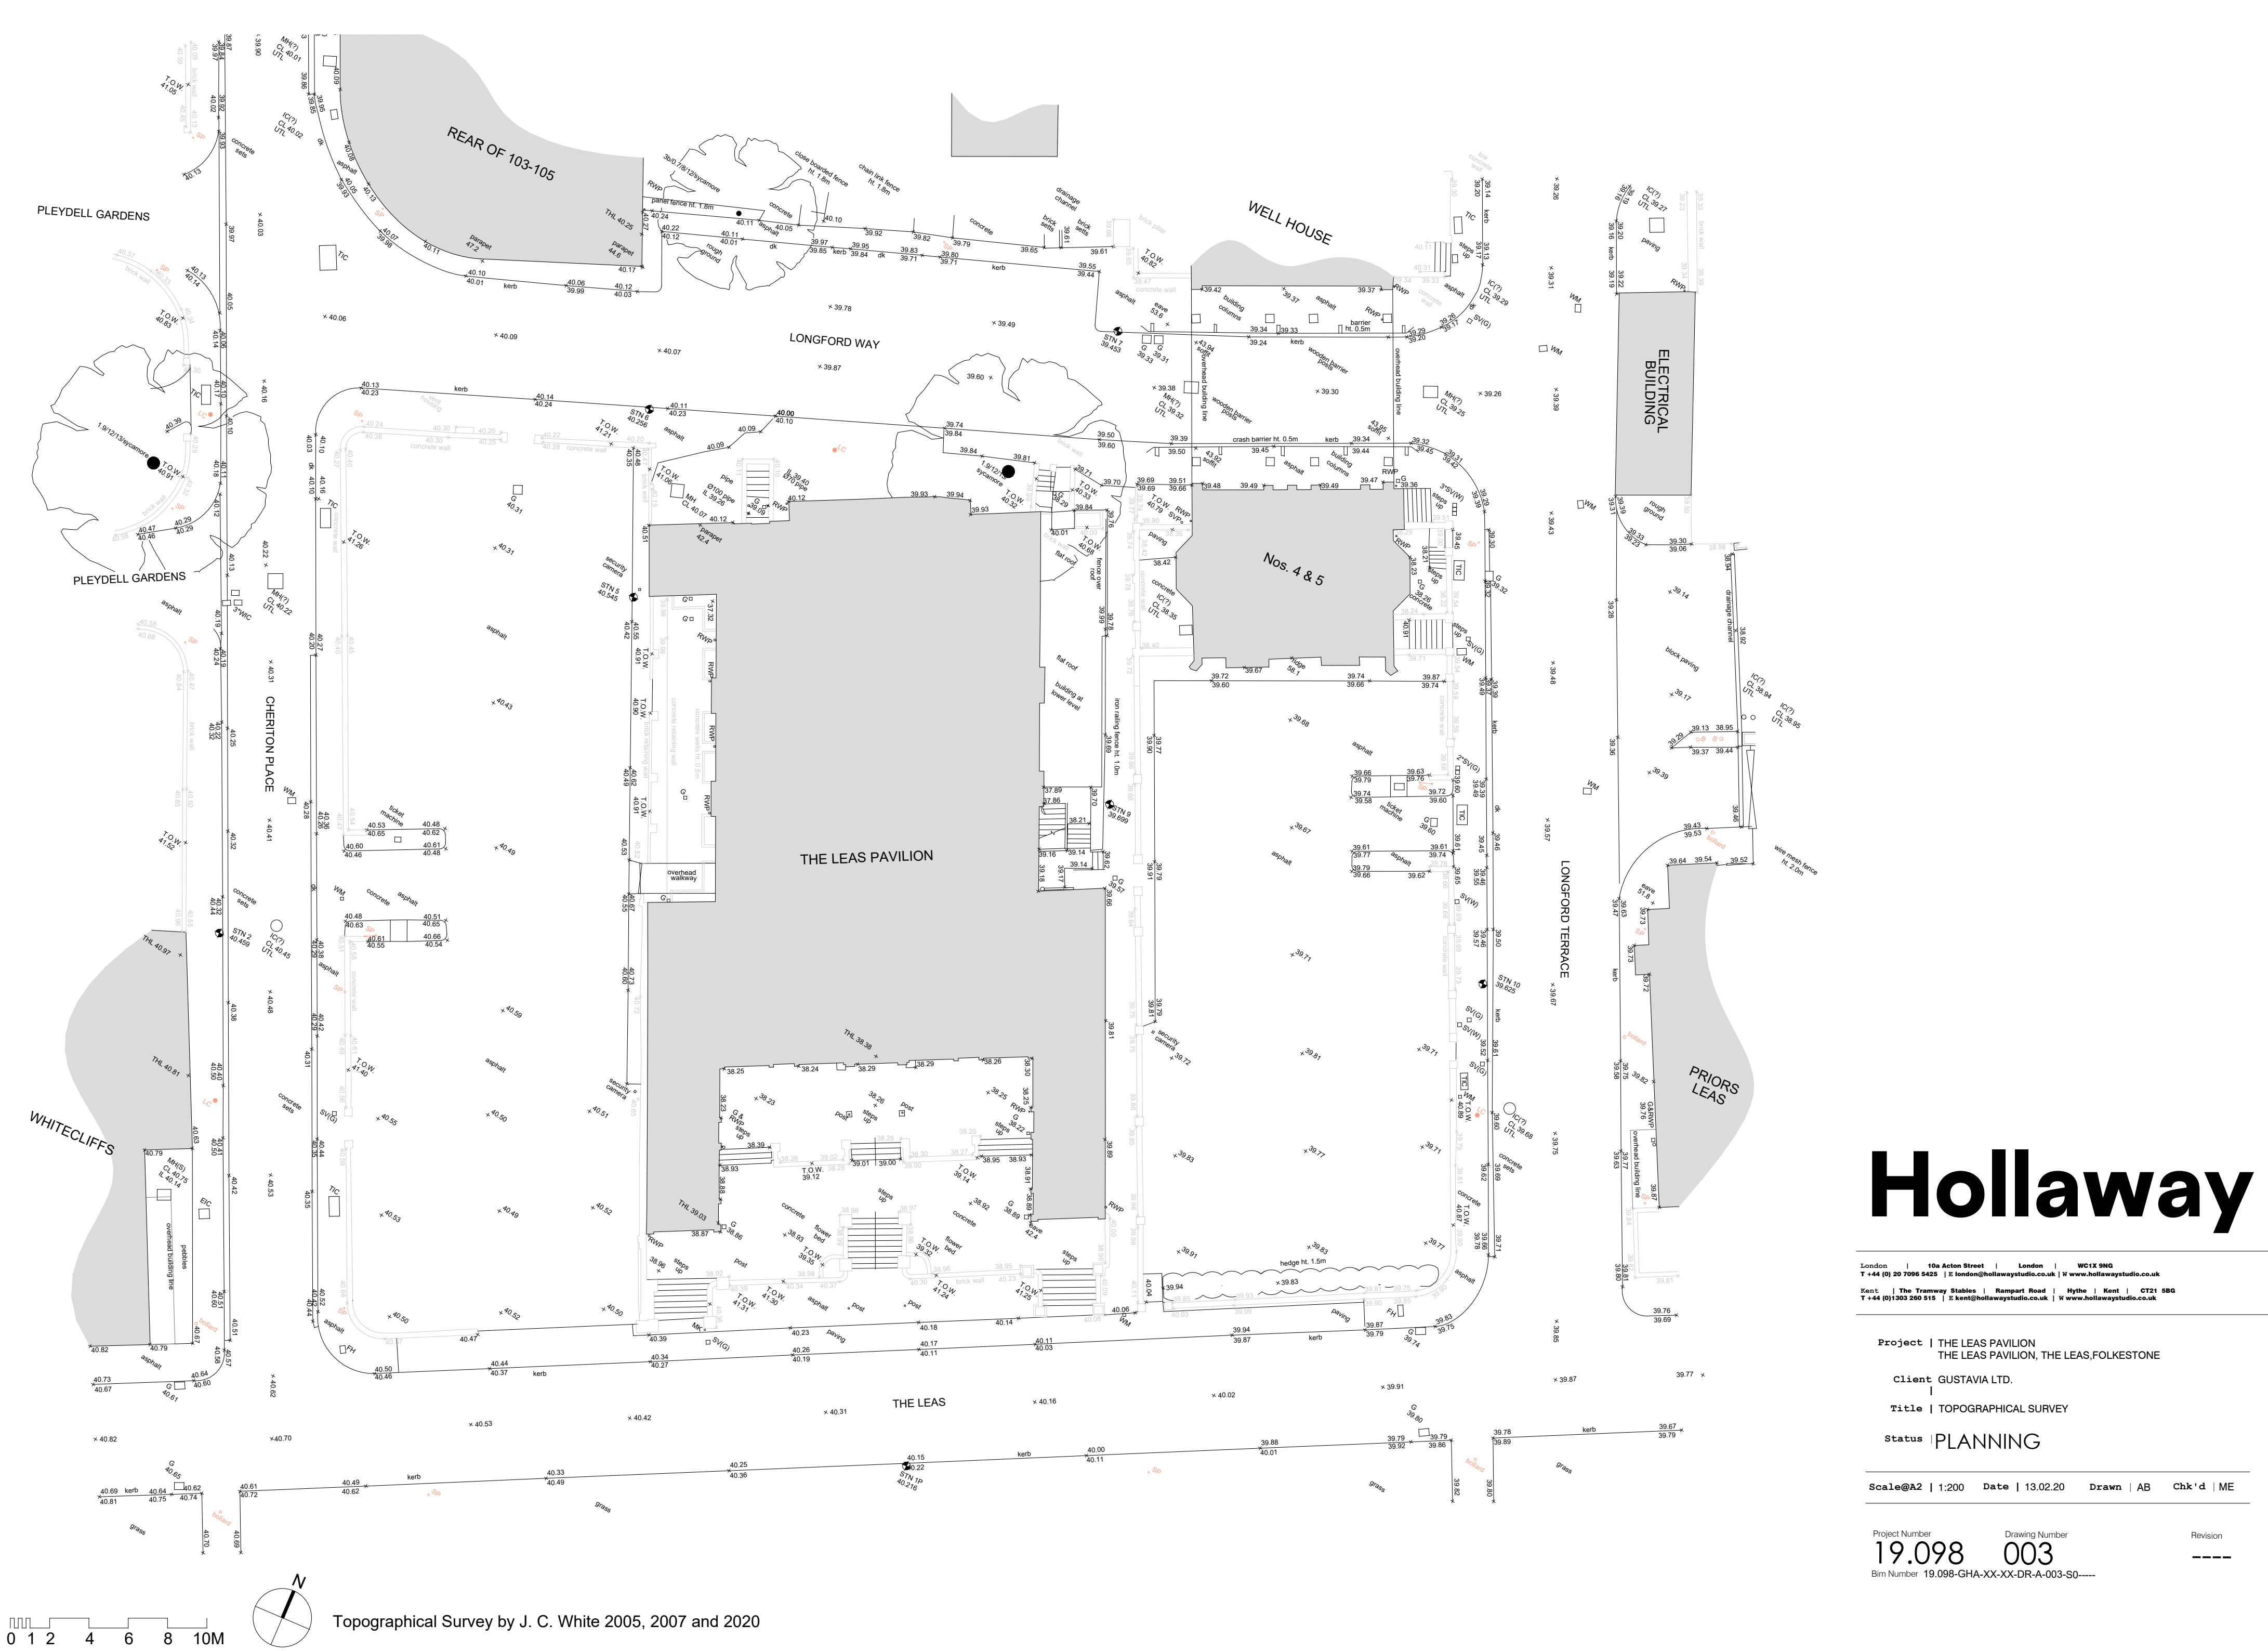

Hollaway

London | 10a Acton Street | London | WC1X 9NG
T +44 (0) 20 7096 5455 | E london@hollawaystudio.co.uk | W www.hollawaystudio.co.uk
Kent | The Tramway Stables | Ramport Road | Hythe | Kent | CT21 5BG
T +44 (0) 1303 250 515 | E kent@hollawaystudio.co.uk | W www.hollawaystudio.co.uk

Project | THE LEAS PAVILION
THE LEAS PAVILION, THE LEAS, FOLKESTONE

Client | GUSTAVIA LTD.

Title | TOPOGRAPHICAL SURVEY

Status | PLANNING

Scale@A2 | 1:200 Date | 13.02.20 Drawn | AB Chk'd | ME

Project Number
19.098
Bim Number 19.098-GHA-XX-XX-DR-A-003-S0-----

Drawing Number
003

Revision
