
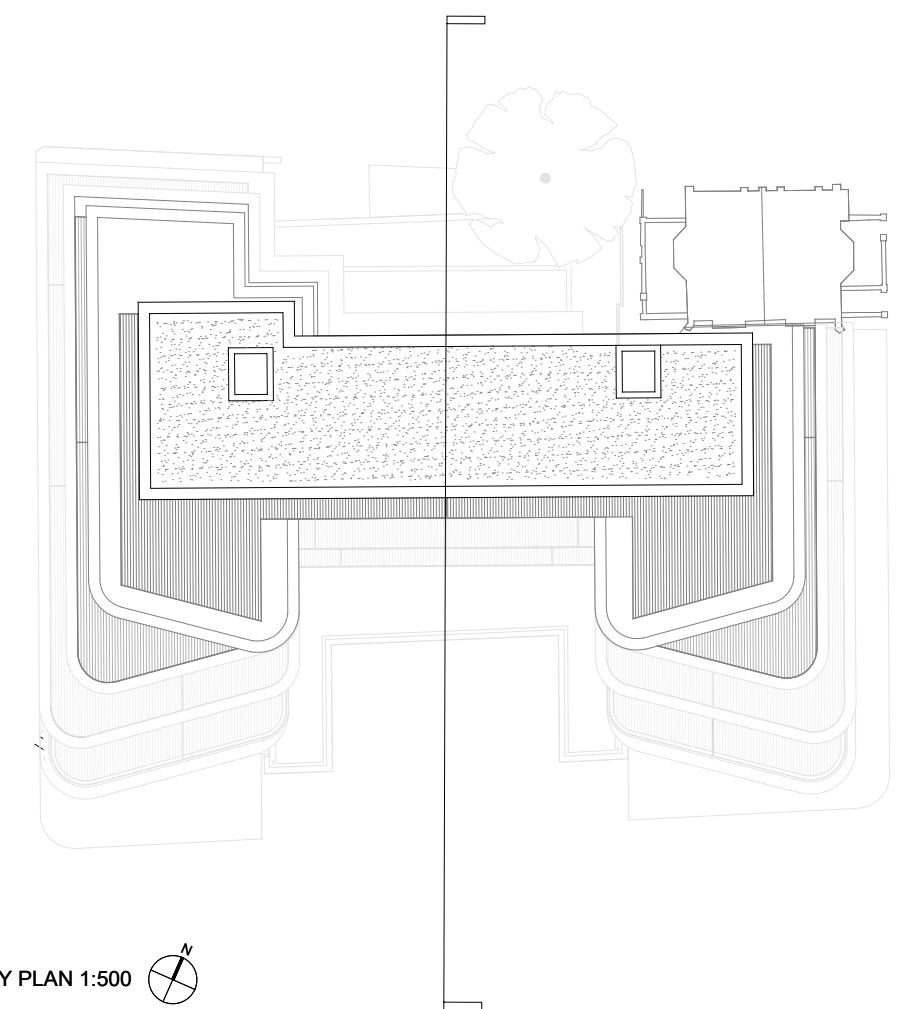


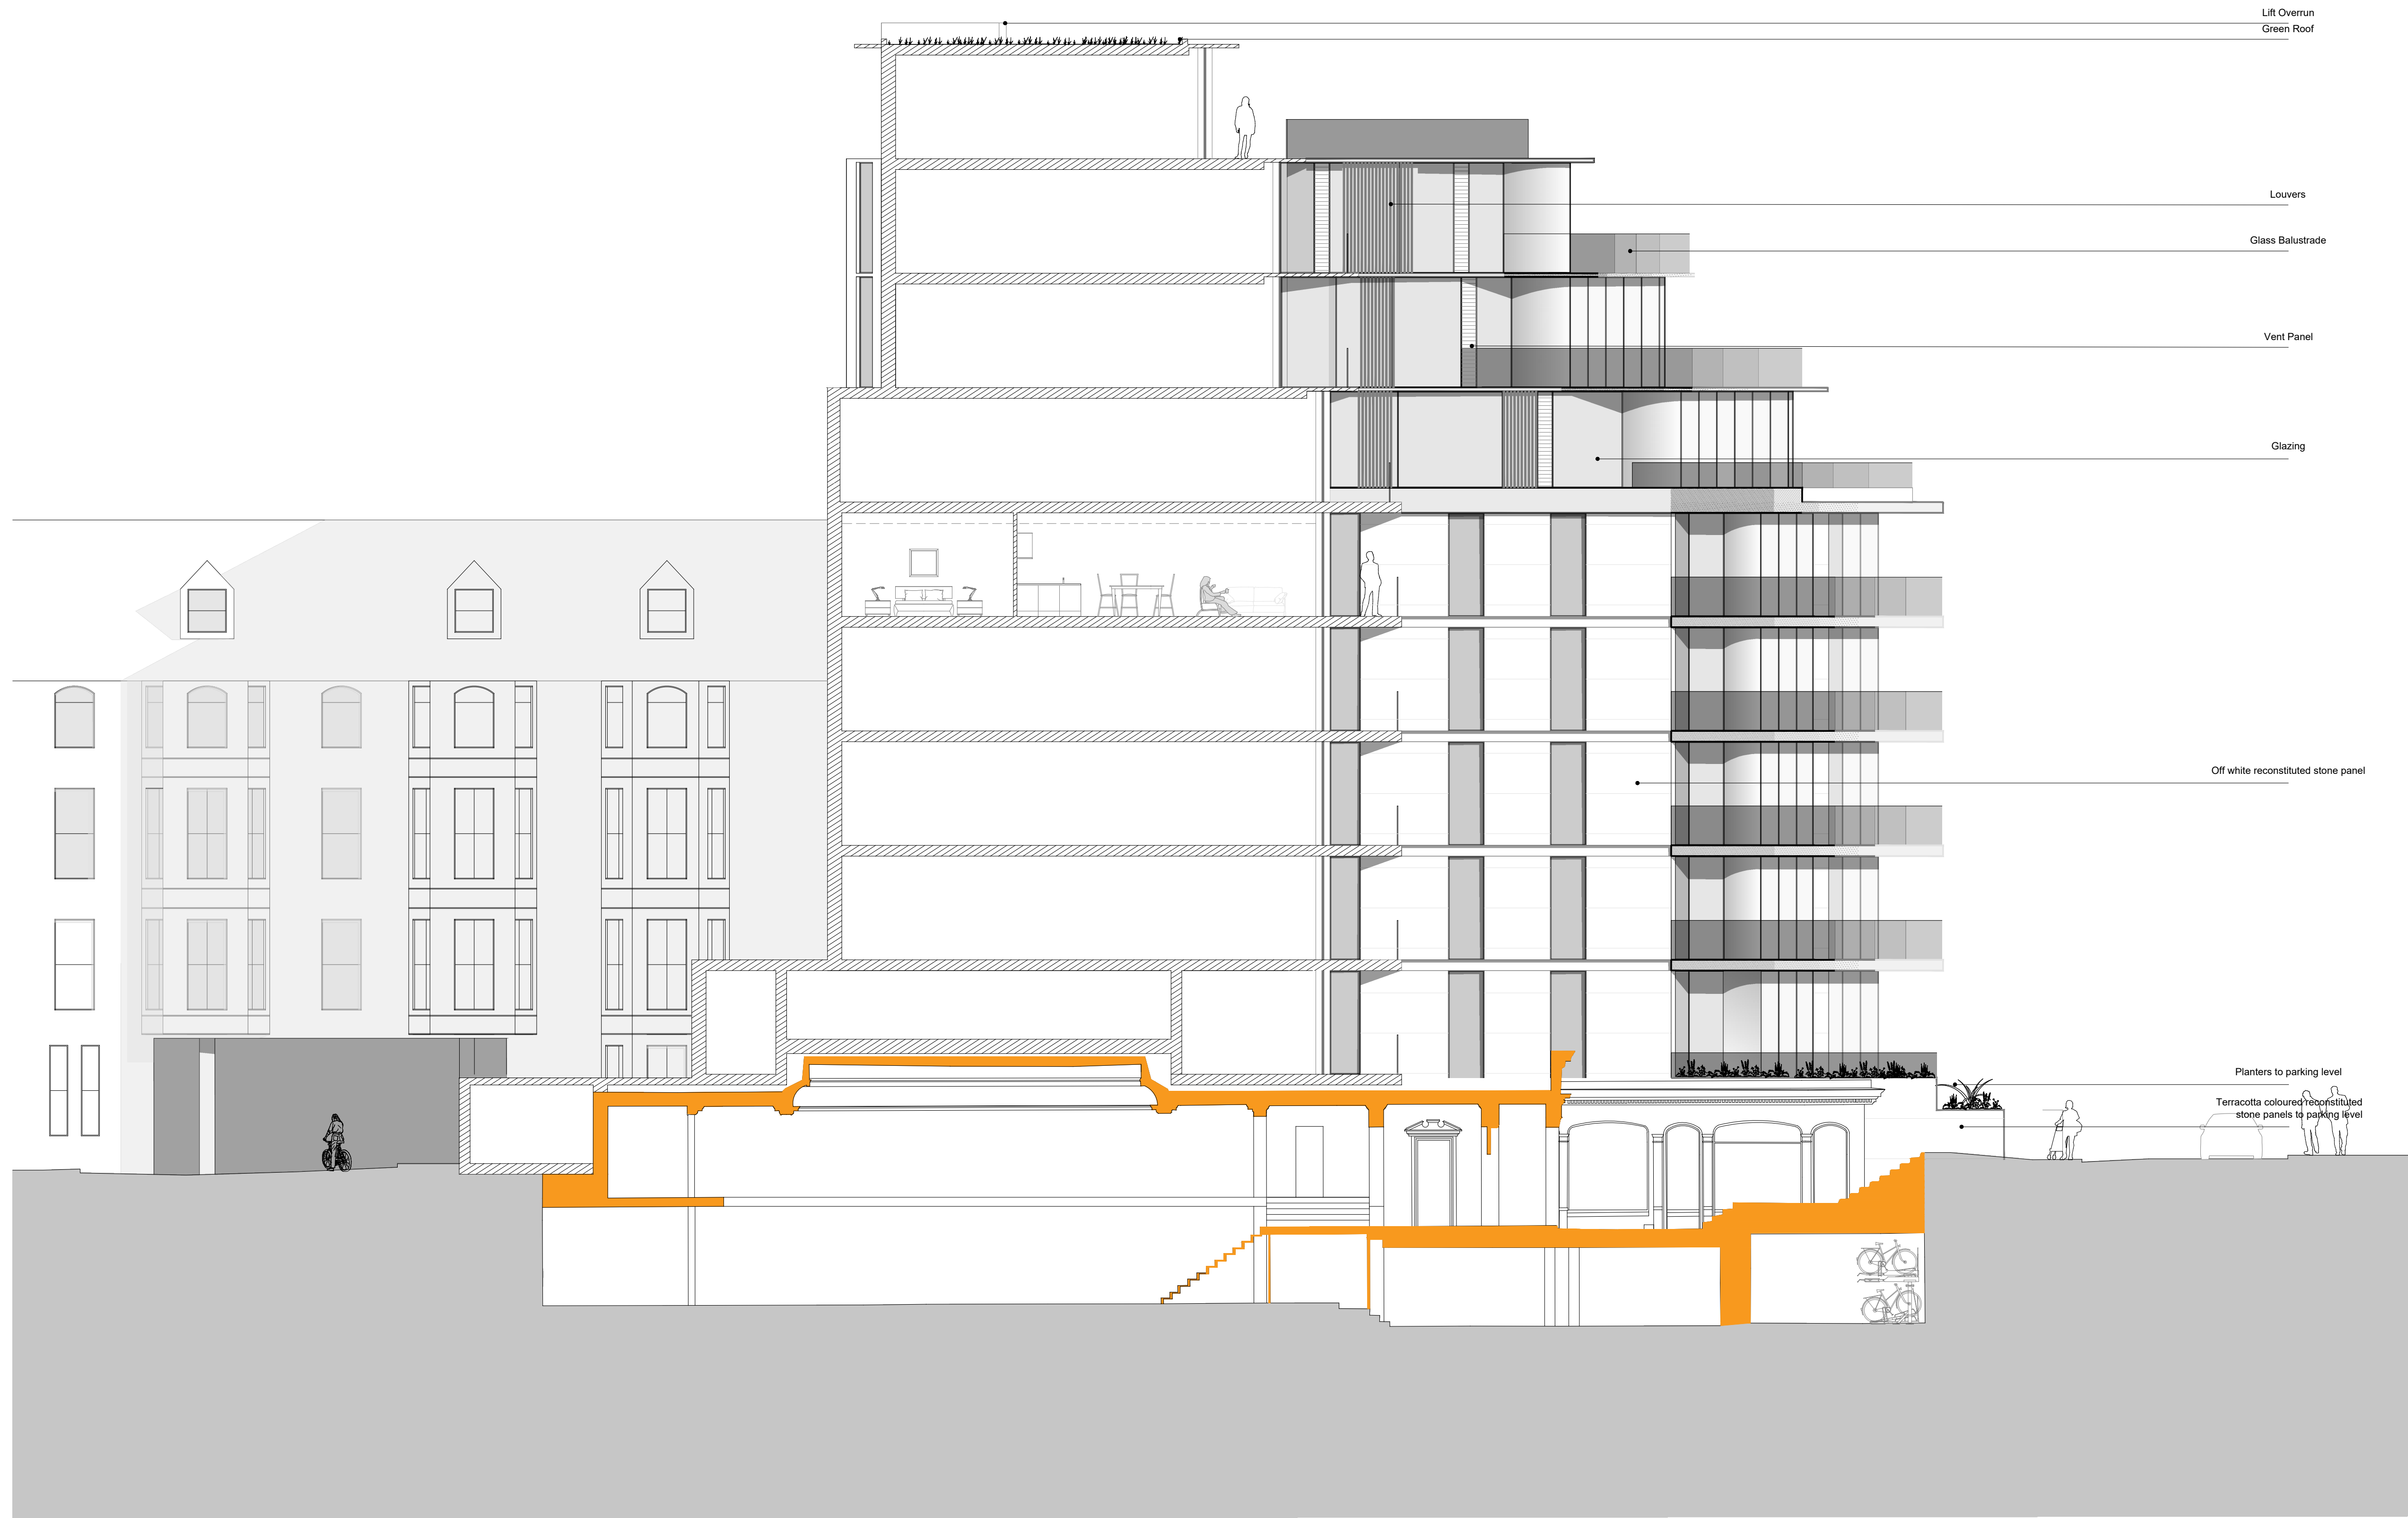

Hollaway

London | 10a Acton Street | London | WC1X 9NS
T +44 (0) 20 7698 5425 | E london@hollawaystudio.co.uk | W www.hollawaystudio.co.uk

Kent | The Tramway Stables | Ramport Road | Hythe | Kent | CT21 5NG
T +44 (0)1303 260 515 | E kent@hollawaystudio.co.uk | W www.hollawaystudio.co.uk

Project | THE LEAS PAVILION, THE LEAS
FOLKESTONE

Client | GUSTAVIA LTD.

Title | WEST SECTION

Status | PLANNING

Scale | A1 | 1:100 Date | 24.04.20 Drawn | EW Chk'd | ME

Project Number
19,098
Bim Number

Drawing Number
062

Revision
