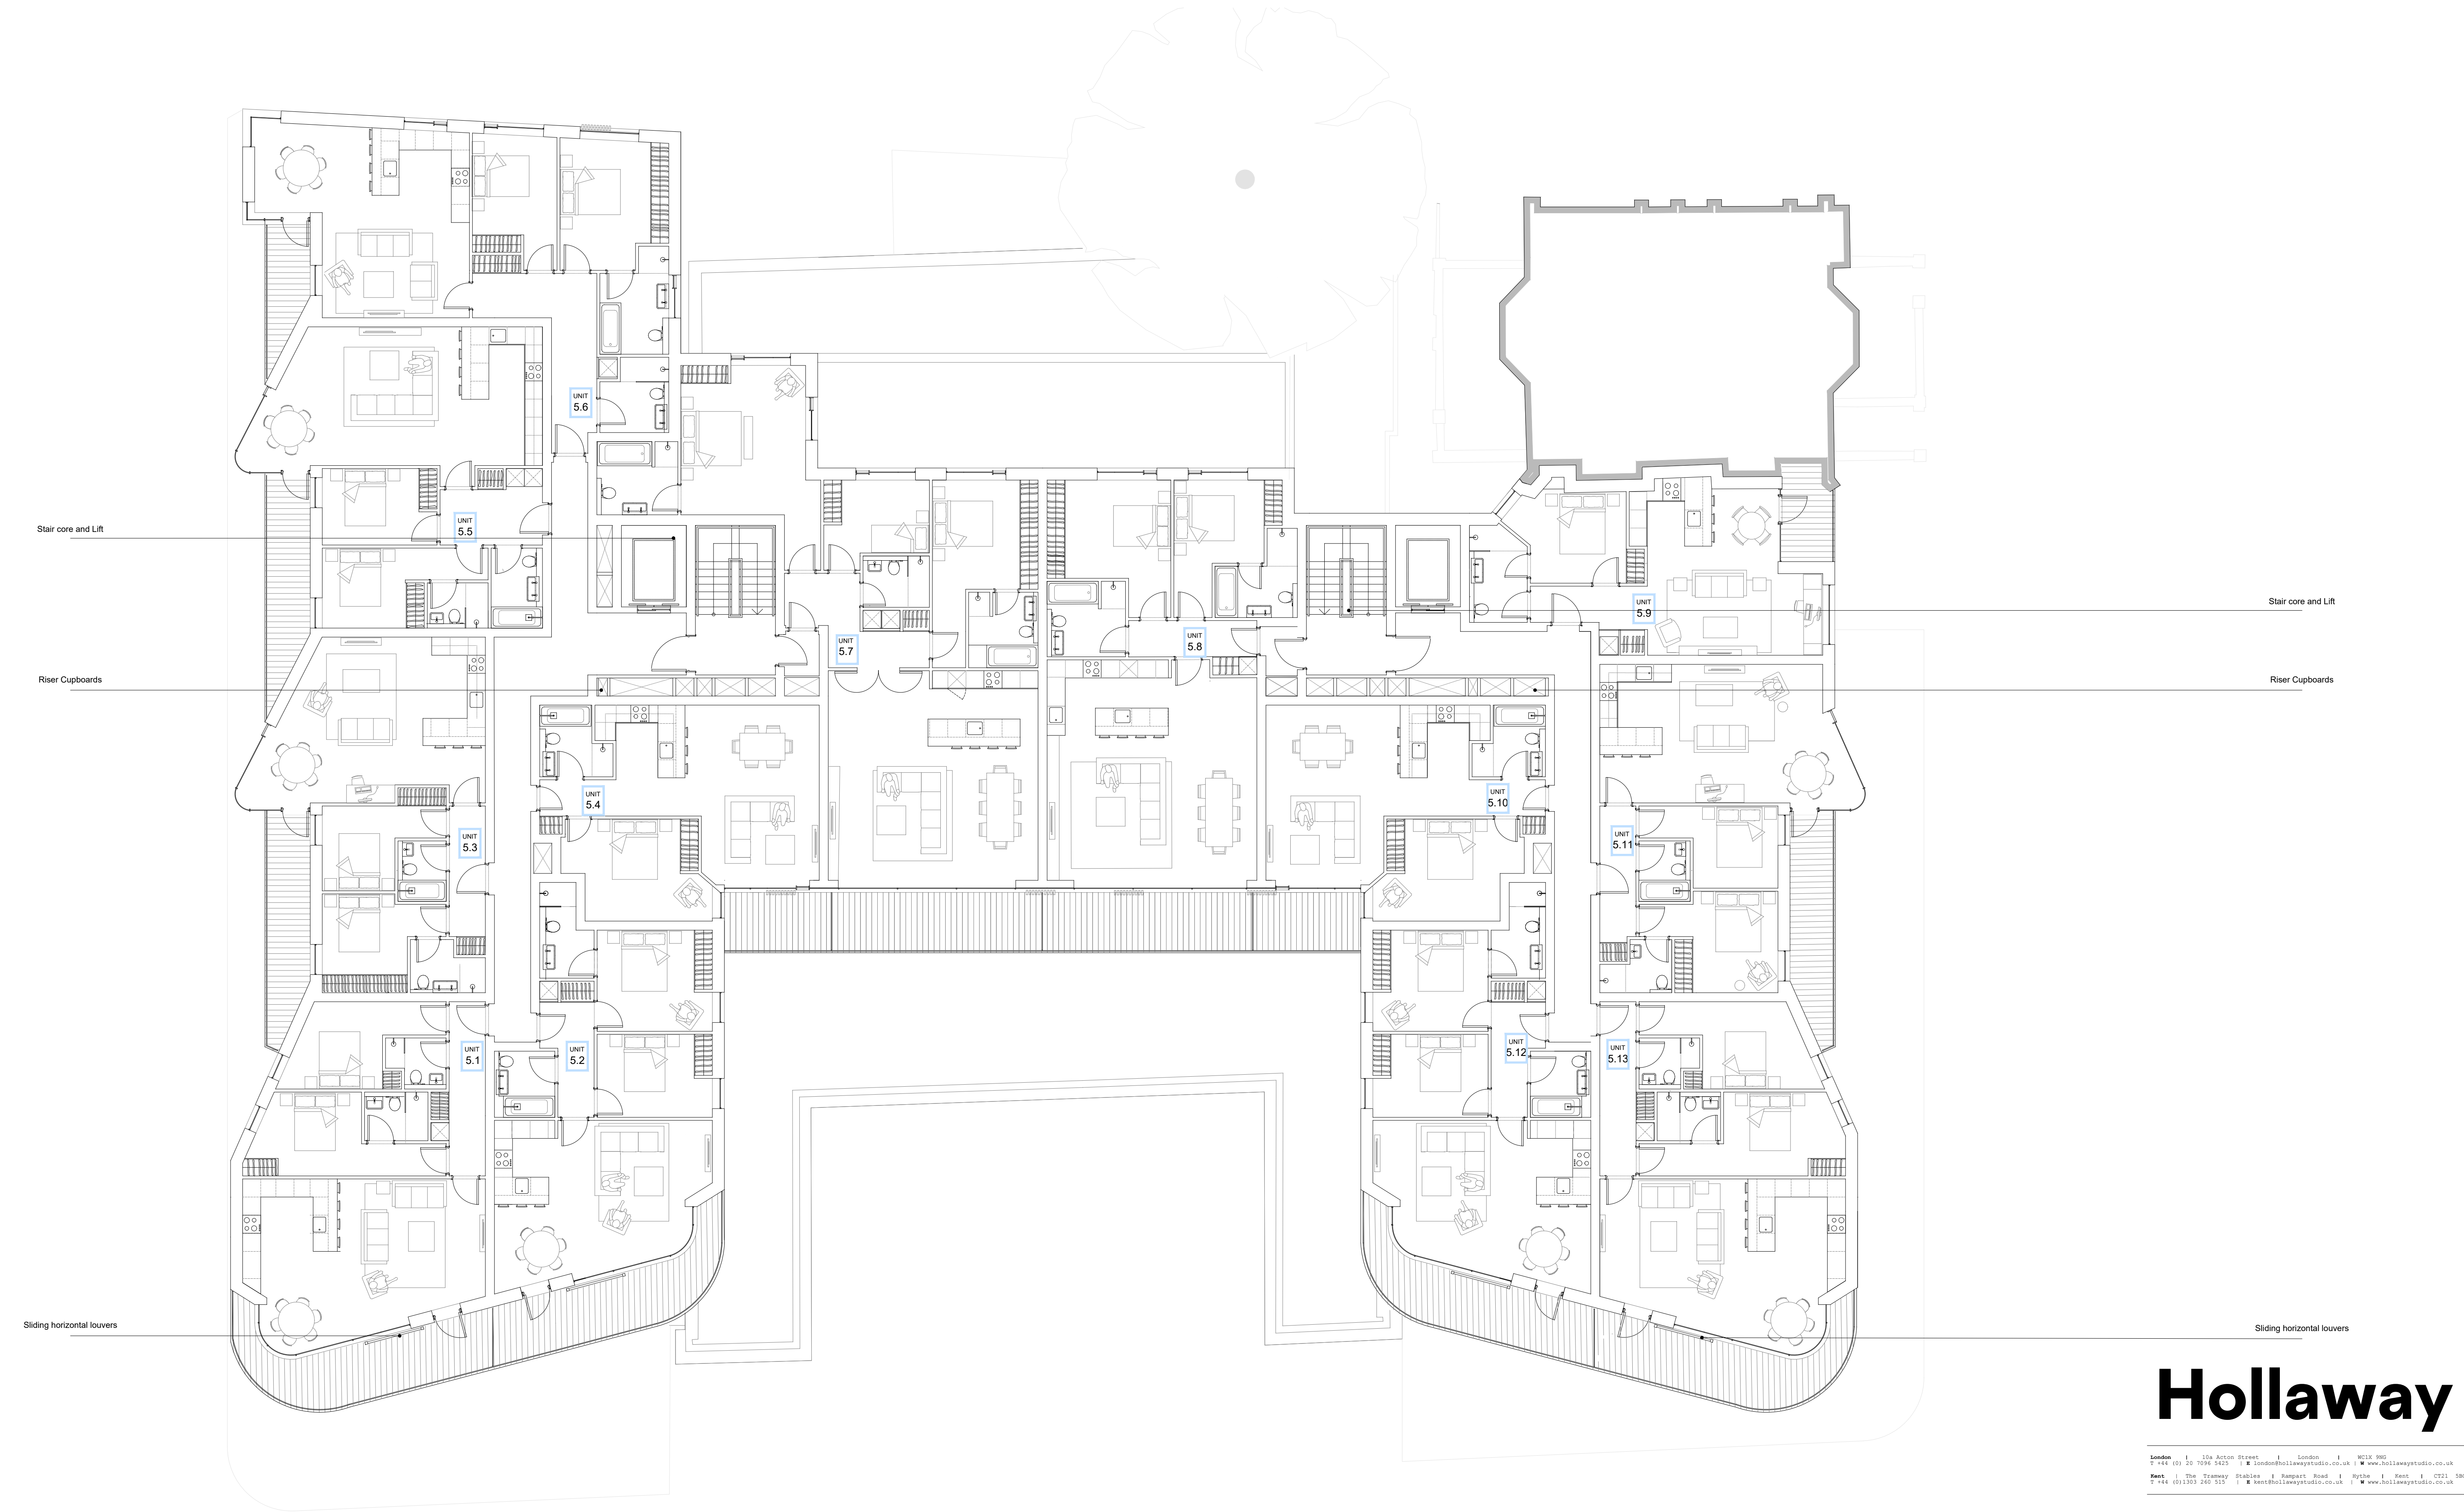


Hollaway

London | 10a Acton Street | London | WC1X 9NS
T +44 (0) 20 7698 5425 | E london@hollawaystudio.co.uk | W www.hollawaystudio.co.uk

Kent | The Tramway Stables | Rampton Road | Hythe | Kent | CT21 5NG
T +44 (0)1303 260 515 | E kent@hollawaystudio.co.uk | W www.hollawaystudio.co.uk

Project | THE LEAS PAVILION, THE LEAS
FOLKESTONE

Client | GUSTAVIA LTD.

Title | PROPOSED FIFTH FLOOR

Status | PLANNING

Scale | A1 | 1:100 Date | 01.05.20 Drawn | AB Chk'd | ME

Project Number	Drawing Number	Revision
19,098	038	P1
Blm Number		