



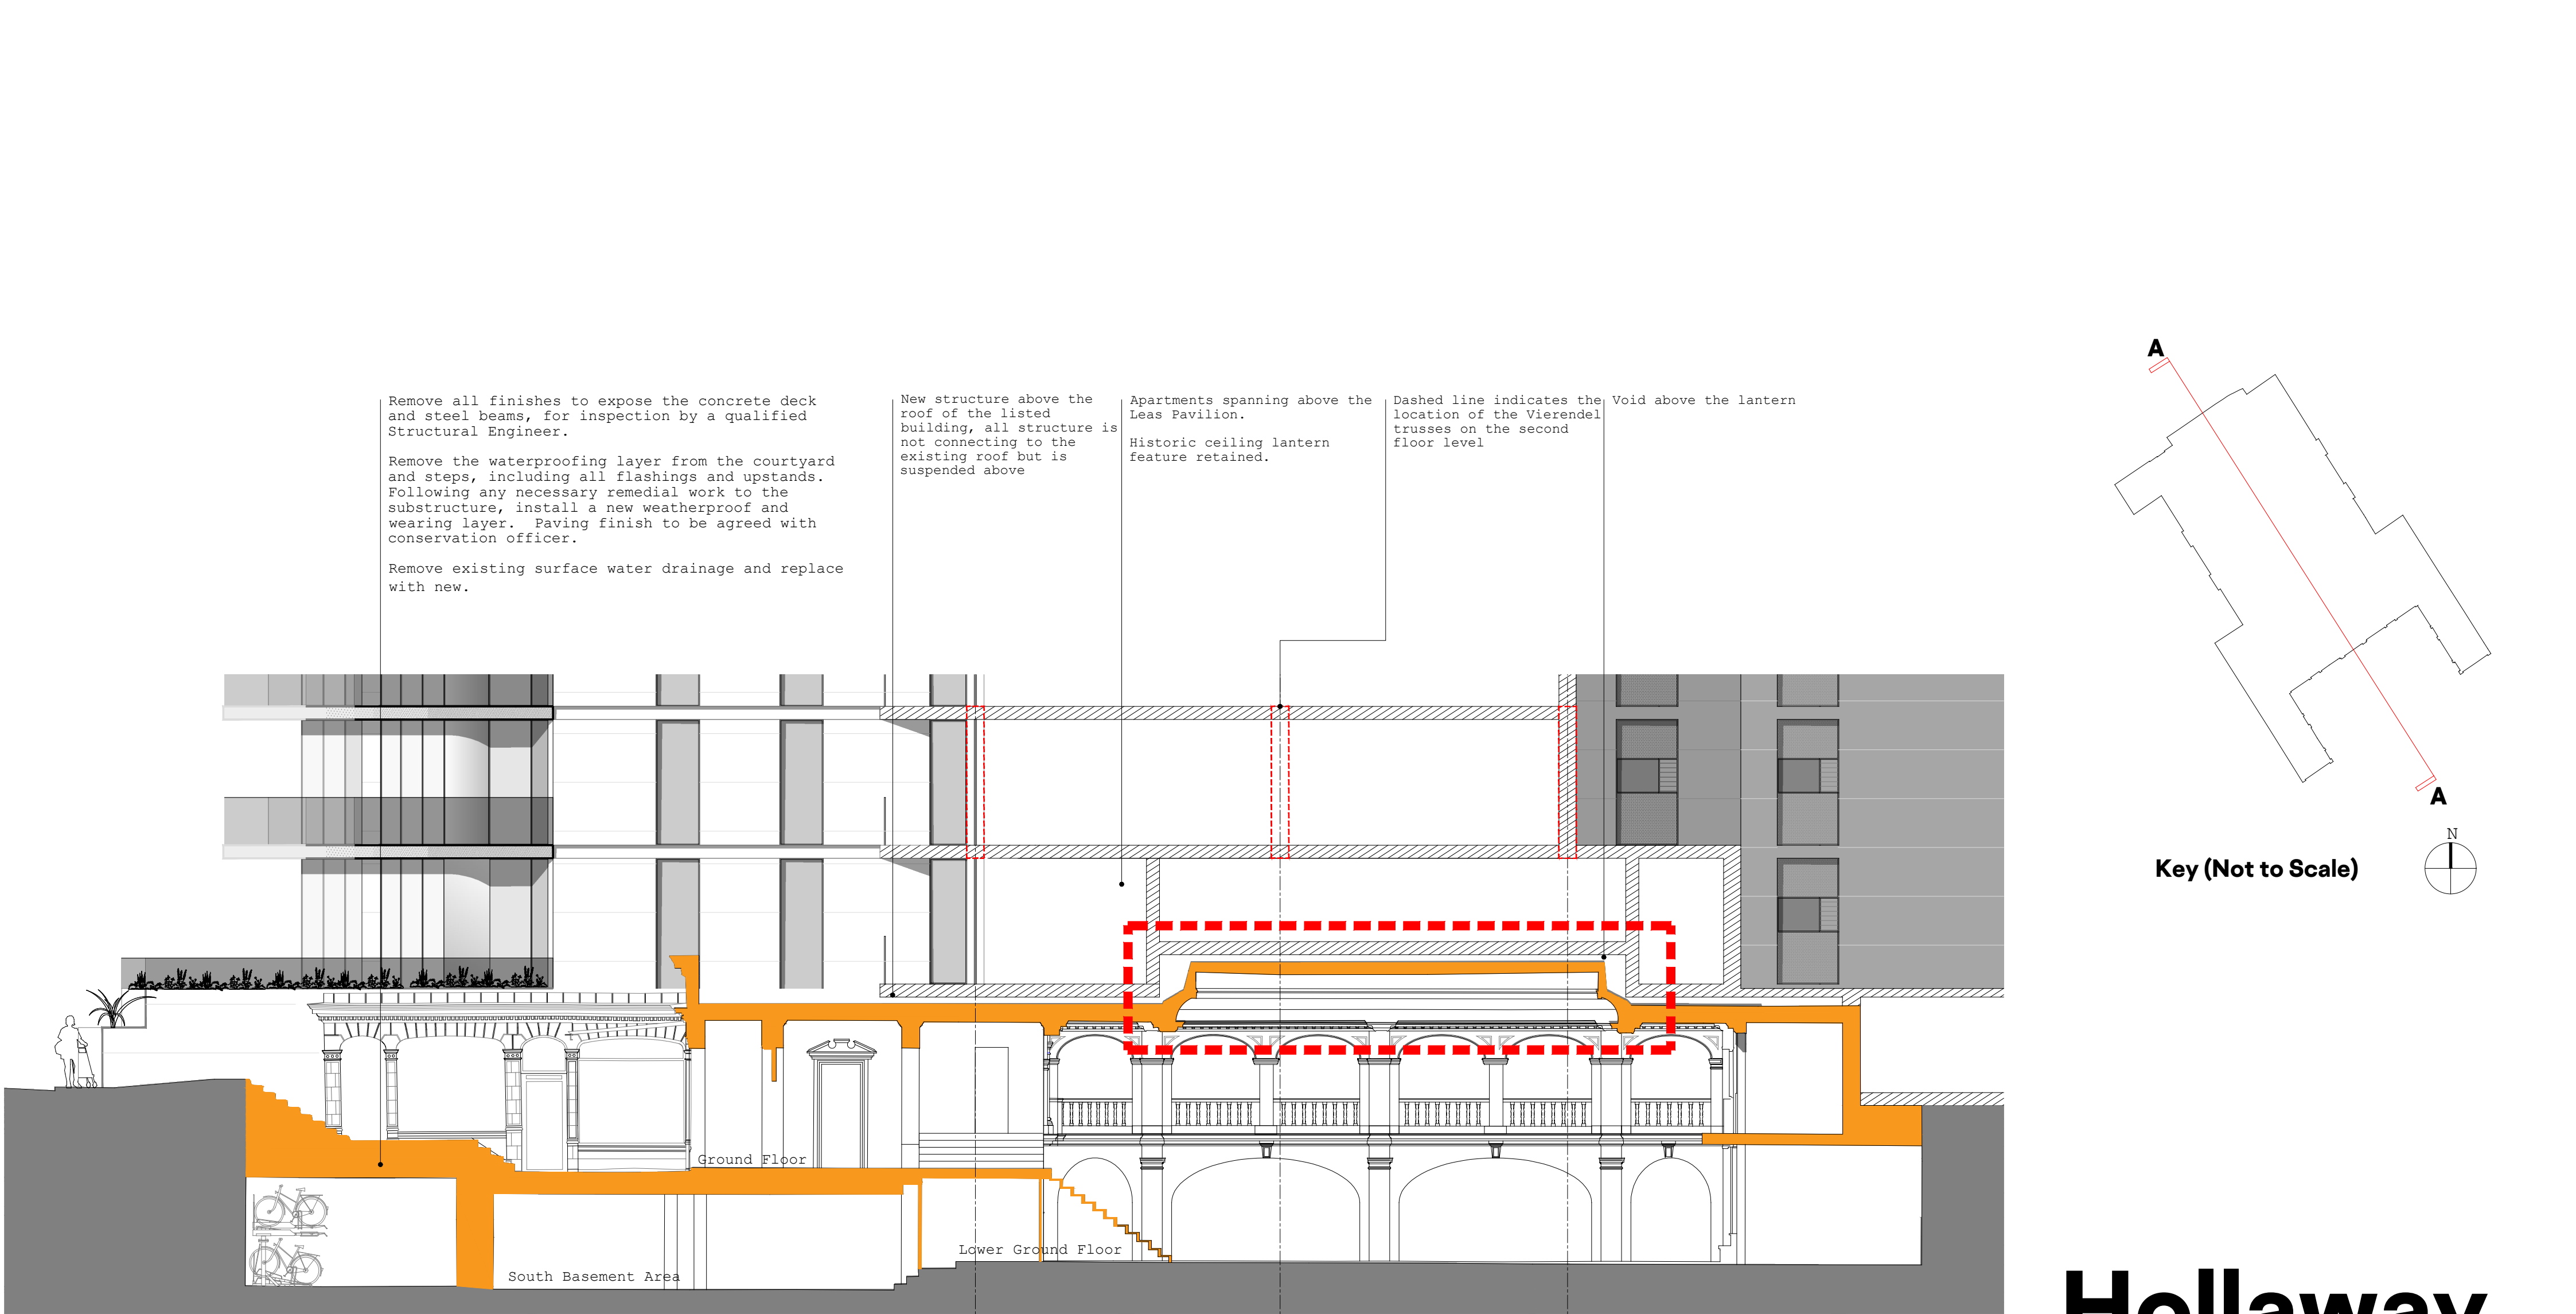

Proposed Section A-A

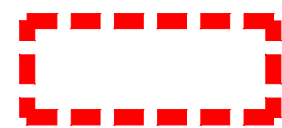

PLEASE NOTE
Opening up works / survey required at the next stage to allow us to confirm exact lantern build ups and options for reinstating the high level windows

Hollaway

London | 10a Acton Street | London | WC1X 9NG
T +44 (0) 20 7096 5425 | E london@hollawaystudio.co.uk | W www.hollawaystudio.co.uk
Kent | The Tramway Stables | Rampart Road | Hythe | Kent | CT21 5BG
T +44 (0)1303 260 515 | E kent@hollawaystudio.co.uk | W www.hollawaystudio.co.uk

Project | THE LEAS PAVILION, THE LEAS FOLKESTONE

Client | GUSTAVIA LTD.

Title | PROPOSED SECTIONS SHEET 1

Status | PLANNING

Scale@A2 | 1:100 Date | 17.04.20 Drawn | DS Chk'd | ME

Project Number 19.098 Drawing Number 060LB Revision P1
Bim Number

0 1 2 3 4 5M

Building Survey by J. C. White
2005 and 2007