



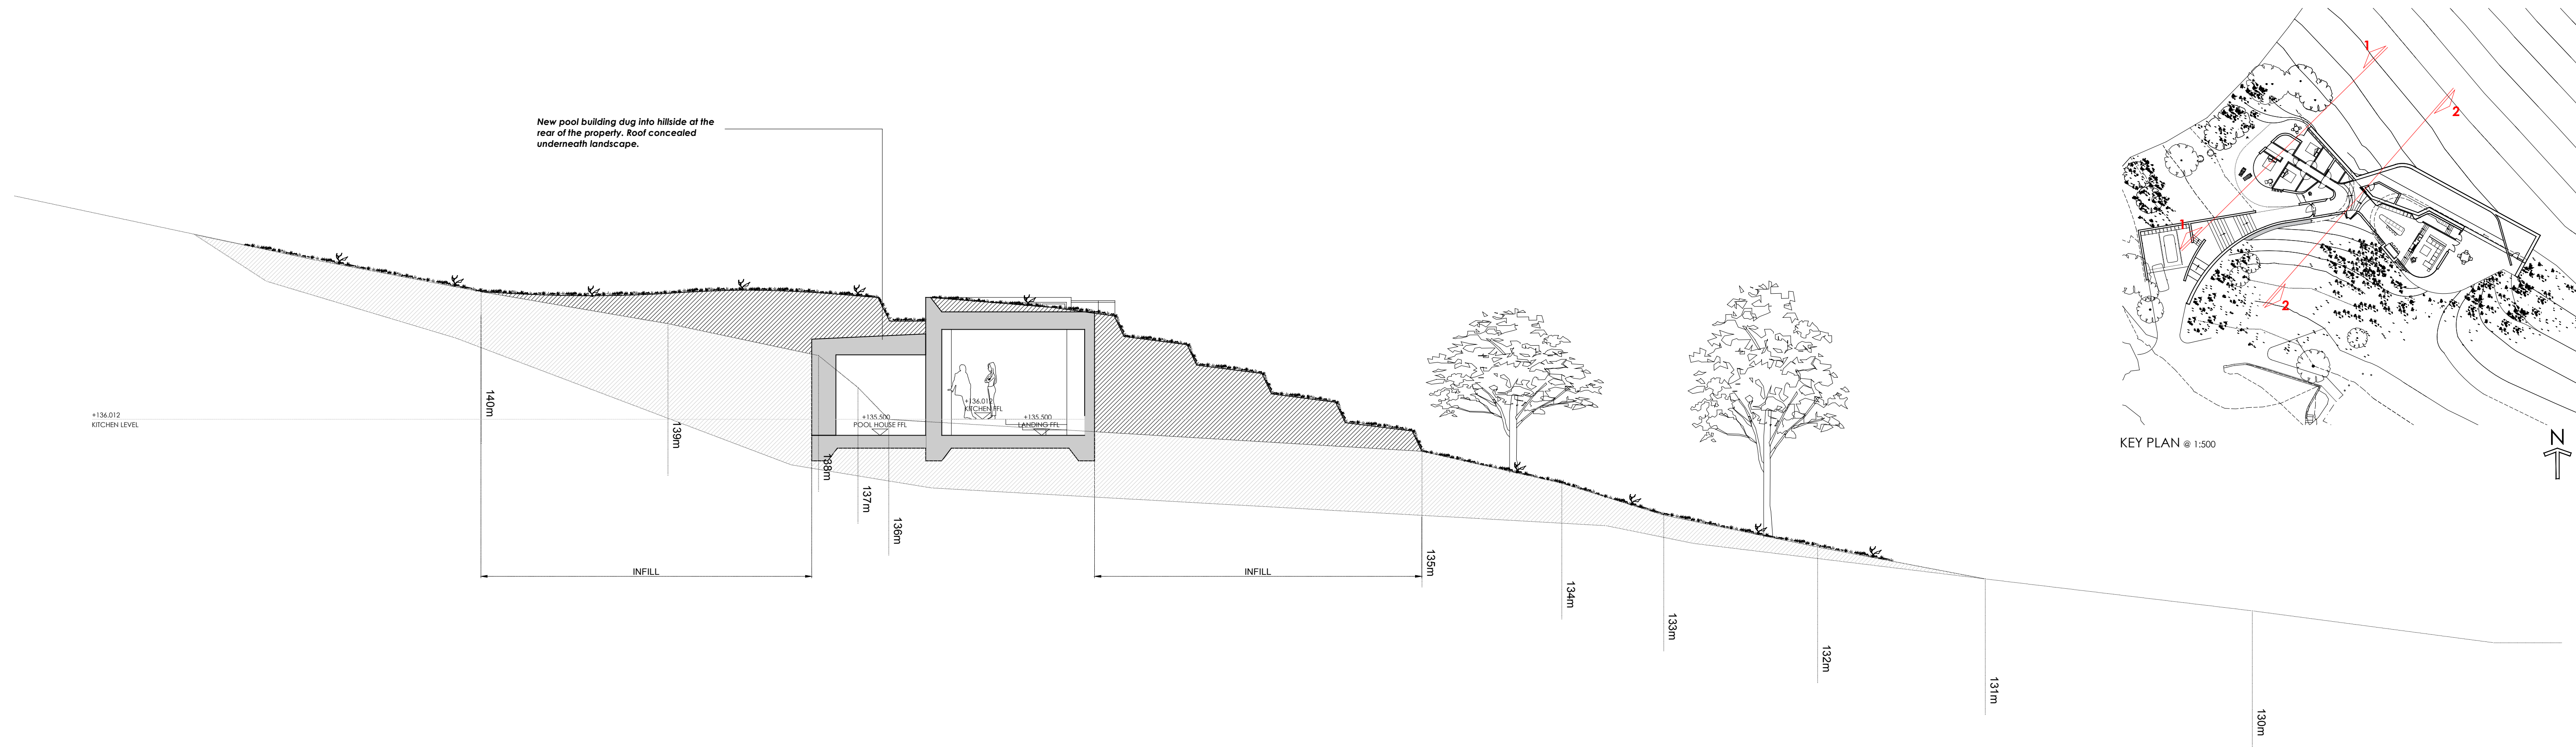


SECTION 2-2 @ 1:100

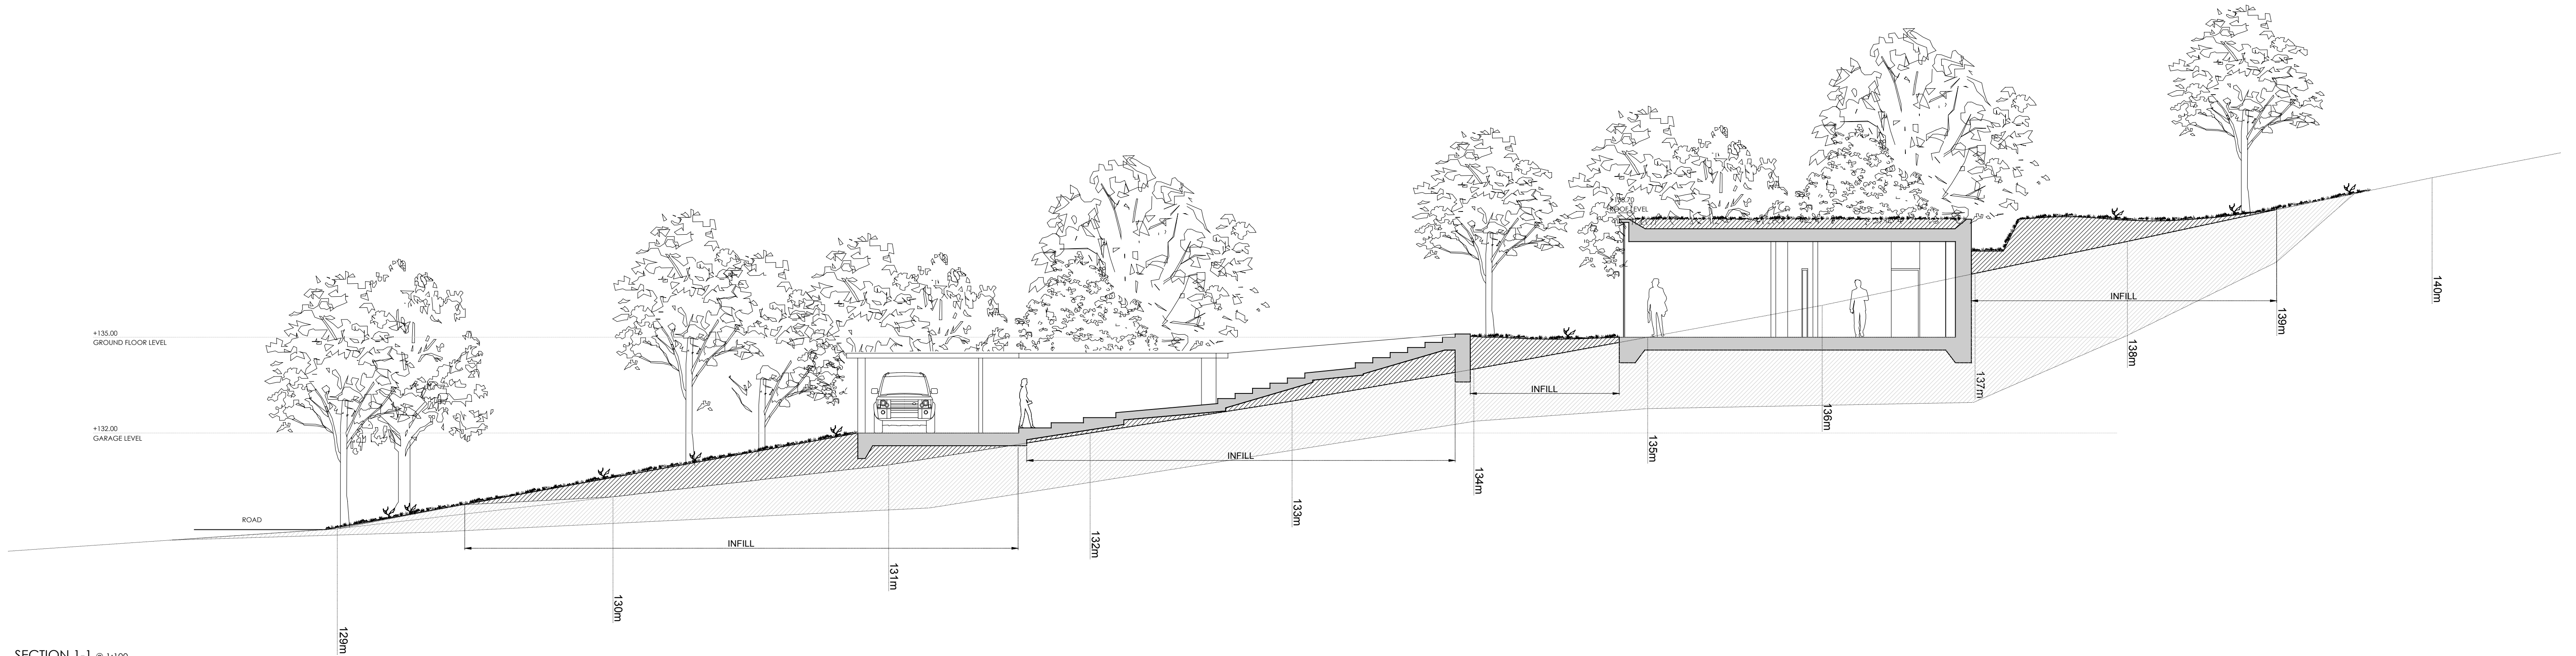

SECTION 1-1 @ 1:100

©This drawing is the copyright of **guy holloway hythe ltd** and should not be copied reproduced without written consent. All Rights Reserved.
All dimensions are to be checked on site prior to fabrication and the Architect should be notified of any discrepancy
Do not scale from this drawing

Proposed Sections

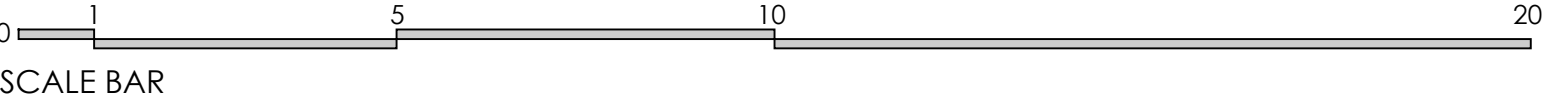

Revisions

A New proposed swimming pool with associated plant and changing rooms.
FFL Level amended to Living Areas

20.04.24

Project

The Outlook

Client

Mr Matthew French

Title

Proposed Sections
SECTIONS 1-1 & 2-2

Scale

1:100 @ A1

Date

18.01.2016

Drawn

CC

Chkd

guy holloway
ARCHITECTS

London | Fourth Floor | 261 Pentonville Road | London | N1 9NG
T +44 (0) 20 7014 4900 | F +44 (0)1303 268 214 | E london@guyholloway.co.uk | W www.guyholloway.co.uk
Kent | The Tramway Stables | Ramport Road | Hythe | Kent | CT21 5BG
T +44 (0)1303 260 515 | F +44 (0)1303 268 214 | E kent@guyholloway.co.uk | W www.guyholloway.co.uk

Drawing Number

15.009.300

Revision

A