


Scale 1:200

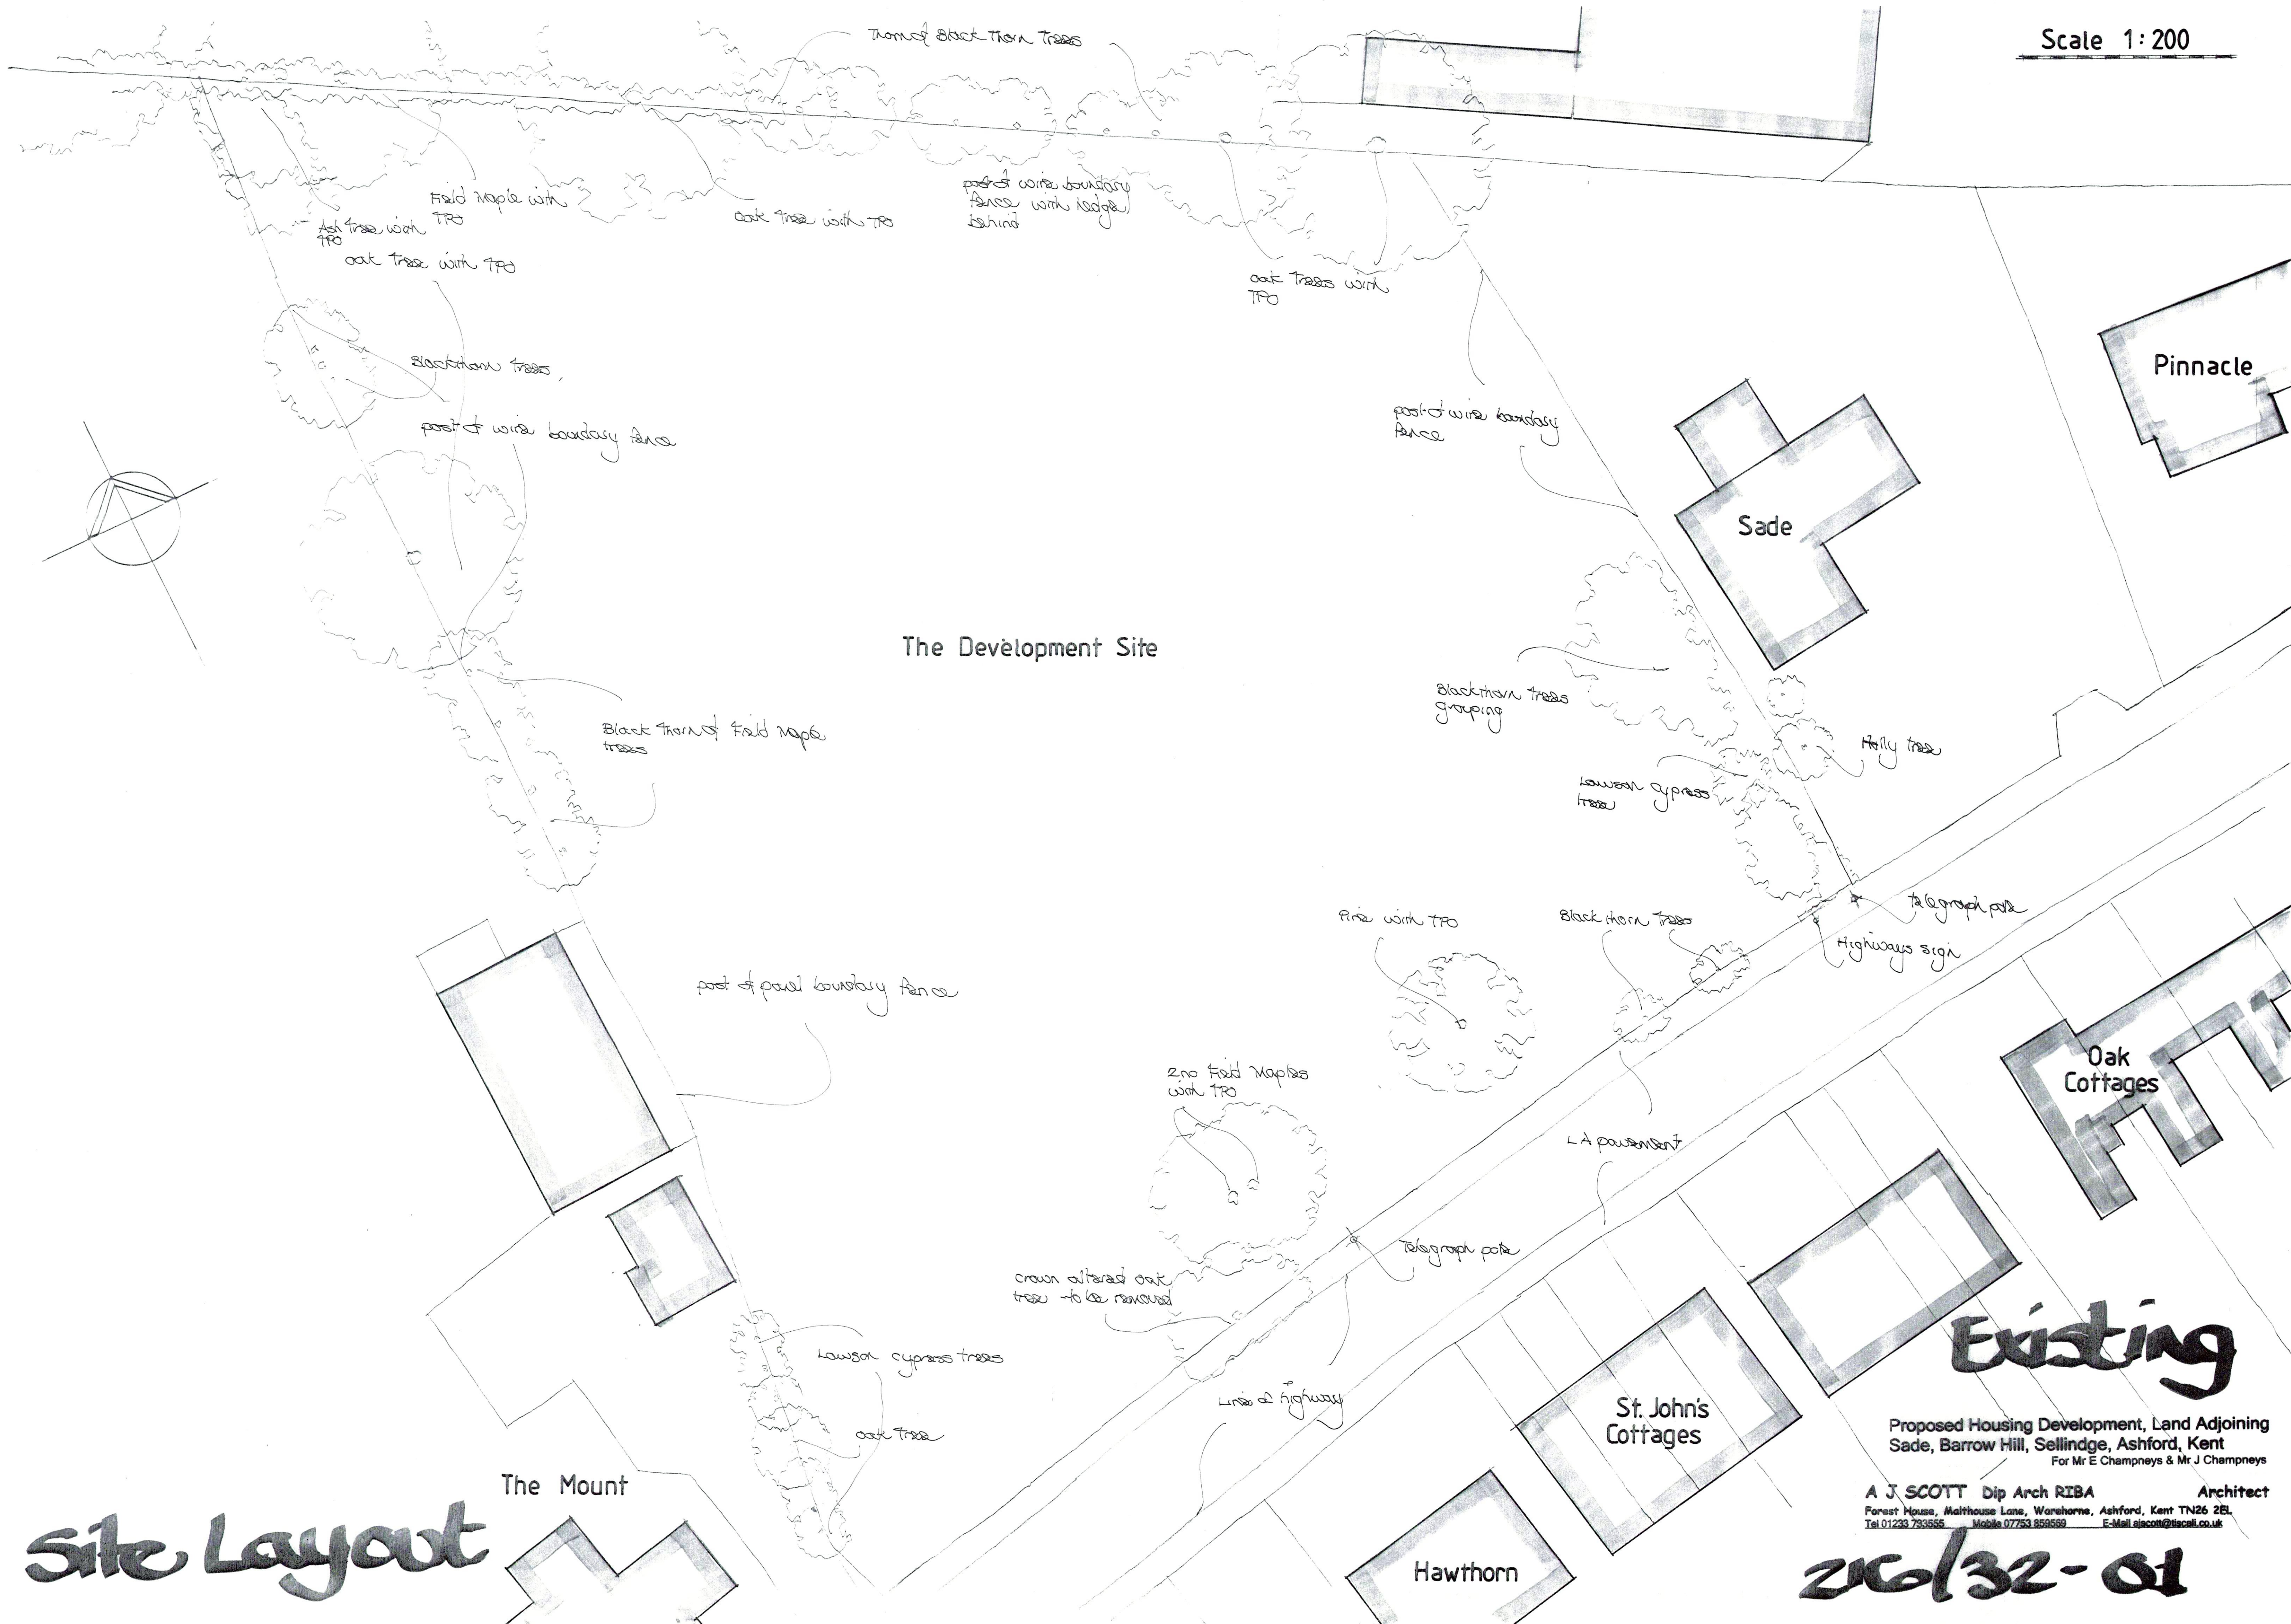

Site Layout

Existing

Proposed Housing Development, Land Adjoining
Sade, Barrow Hill, Sellindge, Ashford, Kent
For Mr E Champneys & Mr J Champneys

A J SCOTT Dip Arch RIBA Architect
Forest House, Malthouse Lane, Warehorne, Ashford, Kent TN26 2EL
Tel 01233 733555 Mobile 07753 859589 E-Mail ajscott@tiscali.co.uk

216/32-01