


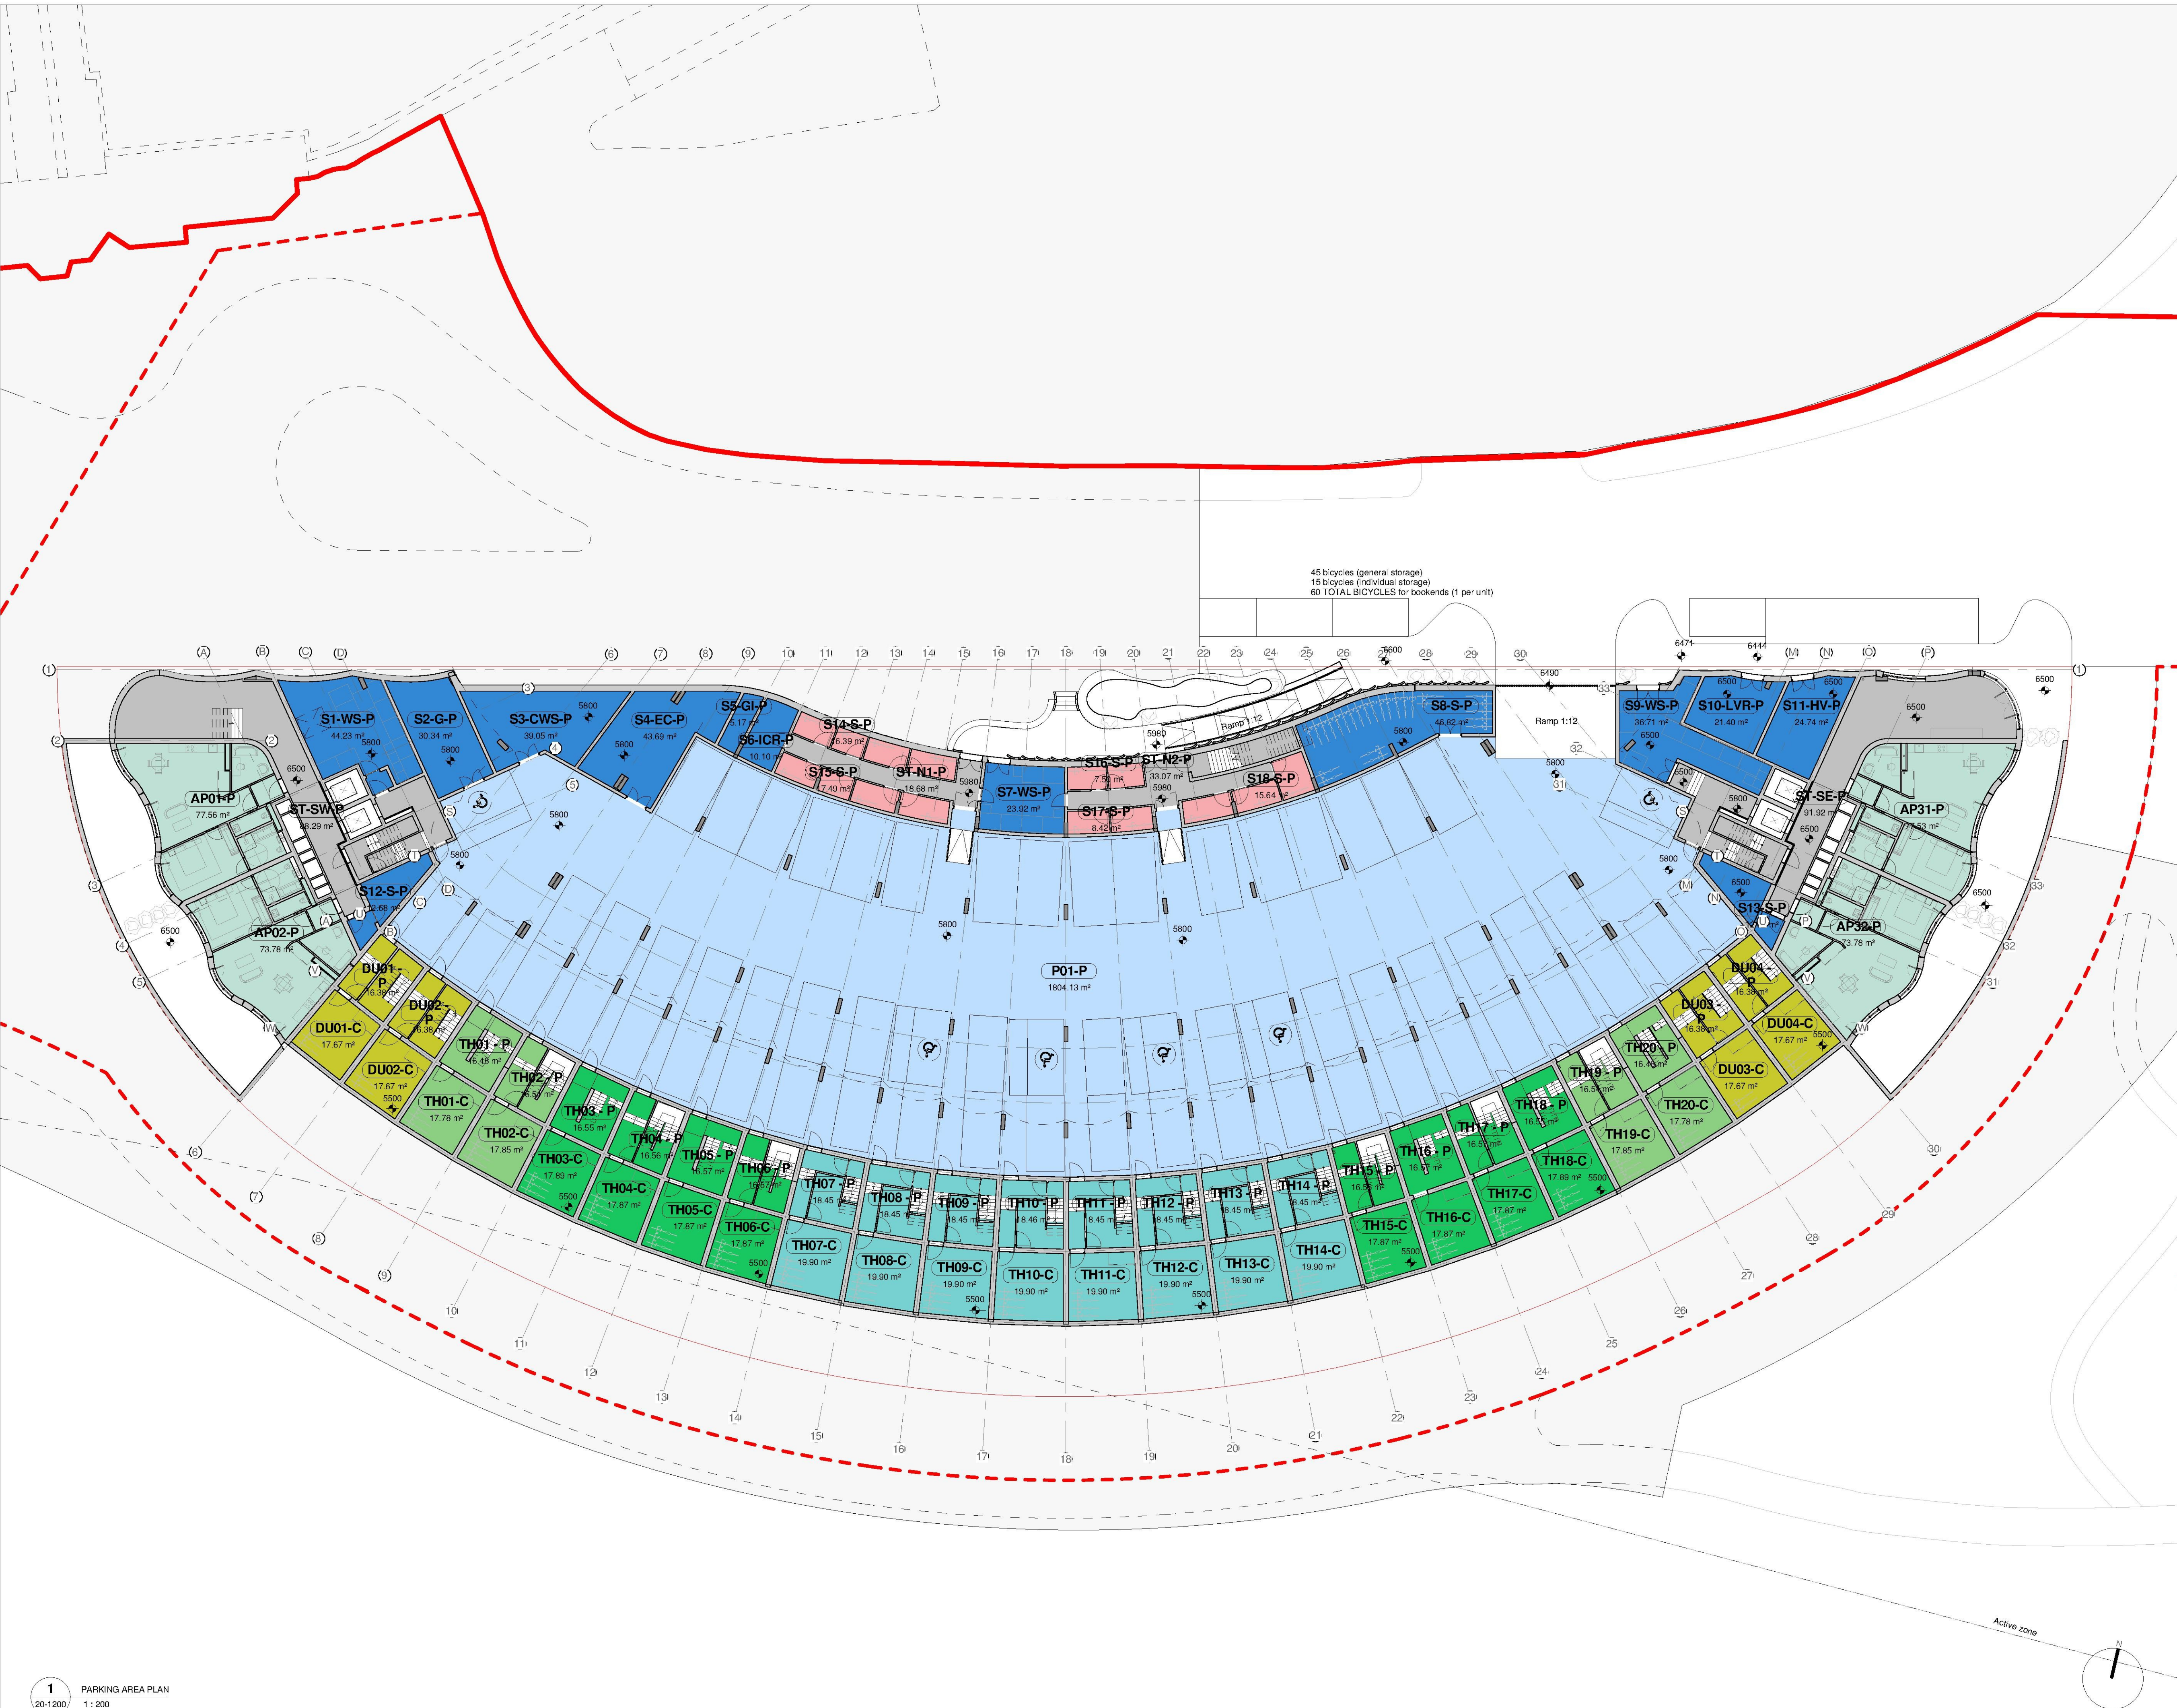

0m21020

INTERNAL

DUPLEX

TOWN HOUSE OVERSAILING (4 LEVELS)

TOWN HOUSE OVERSAILING (3 LEVELS)

TOWN HOUSE COMPACT

APARTMENT T-1

APARTMENT T-2

APARTMENT T-3

APARTMENT T-4

APARTMENT T-5

APARTMENT T-6

APARTMENT T-7

APARTMENT T-8

APARTMENT T-9

APARTMENT T-10

APARTMENT T-11

PARKING

SERVICES

STORAGE

INTERNAL

BALCONIES, GARDENS AND TERRACES

COMMUNAL GARDEN

OUTLINE PLANNING BOUNDARY

PHASE 1 (PLOT 8) BOUNDARY

PLOT 8 BOUNDARY

27.09.18

PLANNING

Team DLA

rev

date

issue description

dw

ch

revision

note

location

designer

acme

76 Tabernacle Street, London EC2A 4EA.

Tel: +44 (0)20 7251

M: mail@acme.ac W:

client

FOLKESTONE HARBOUR COMPANY

project

Folkestone Seafront

number

161

drawing

Parking Area Plan NIA

scale

1 : 200 @ A1

status

Planning

date

27/09/18

drawn by

AM/JB

checked

DLA

drawing no

161 - ACME - 20-1200

rev no

-