


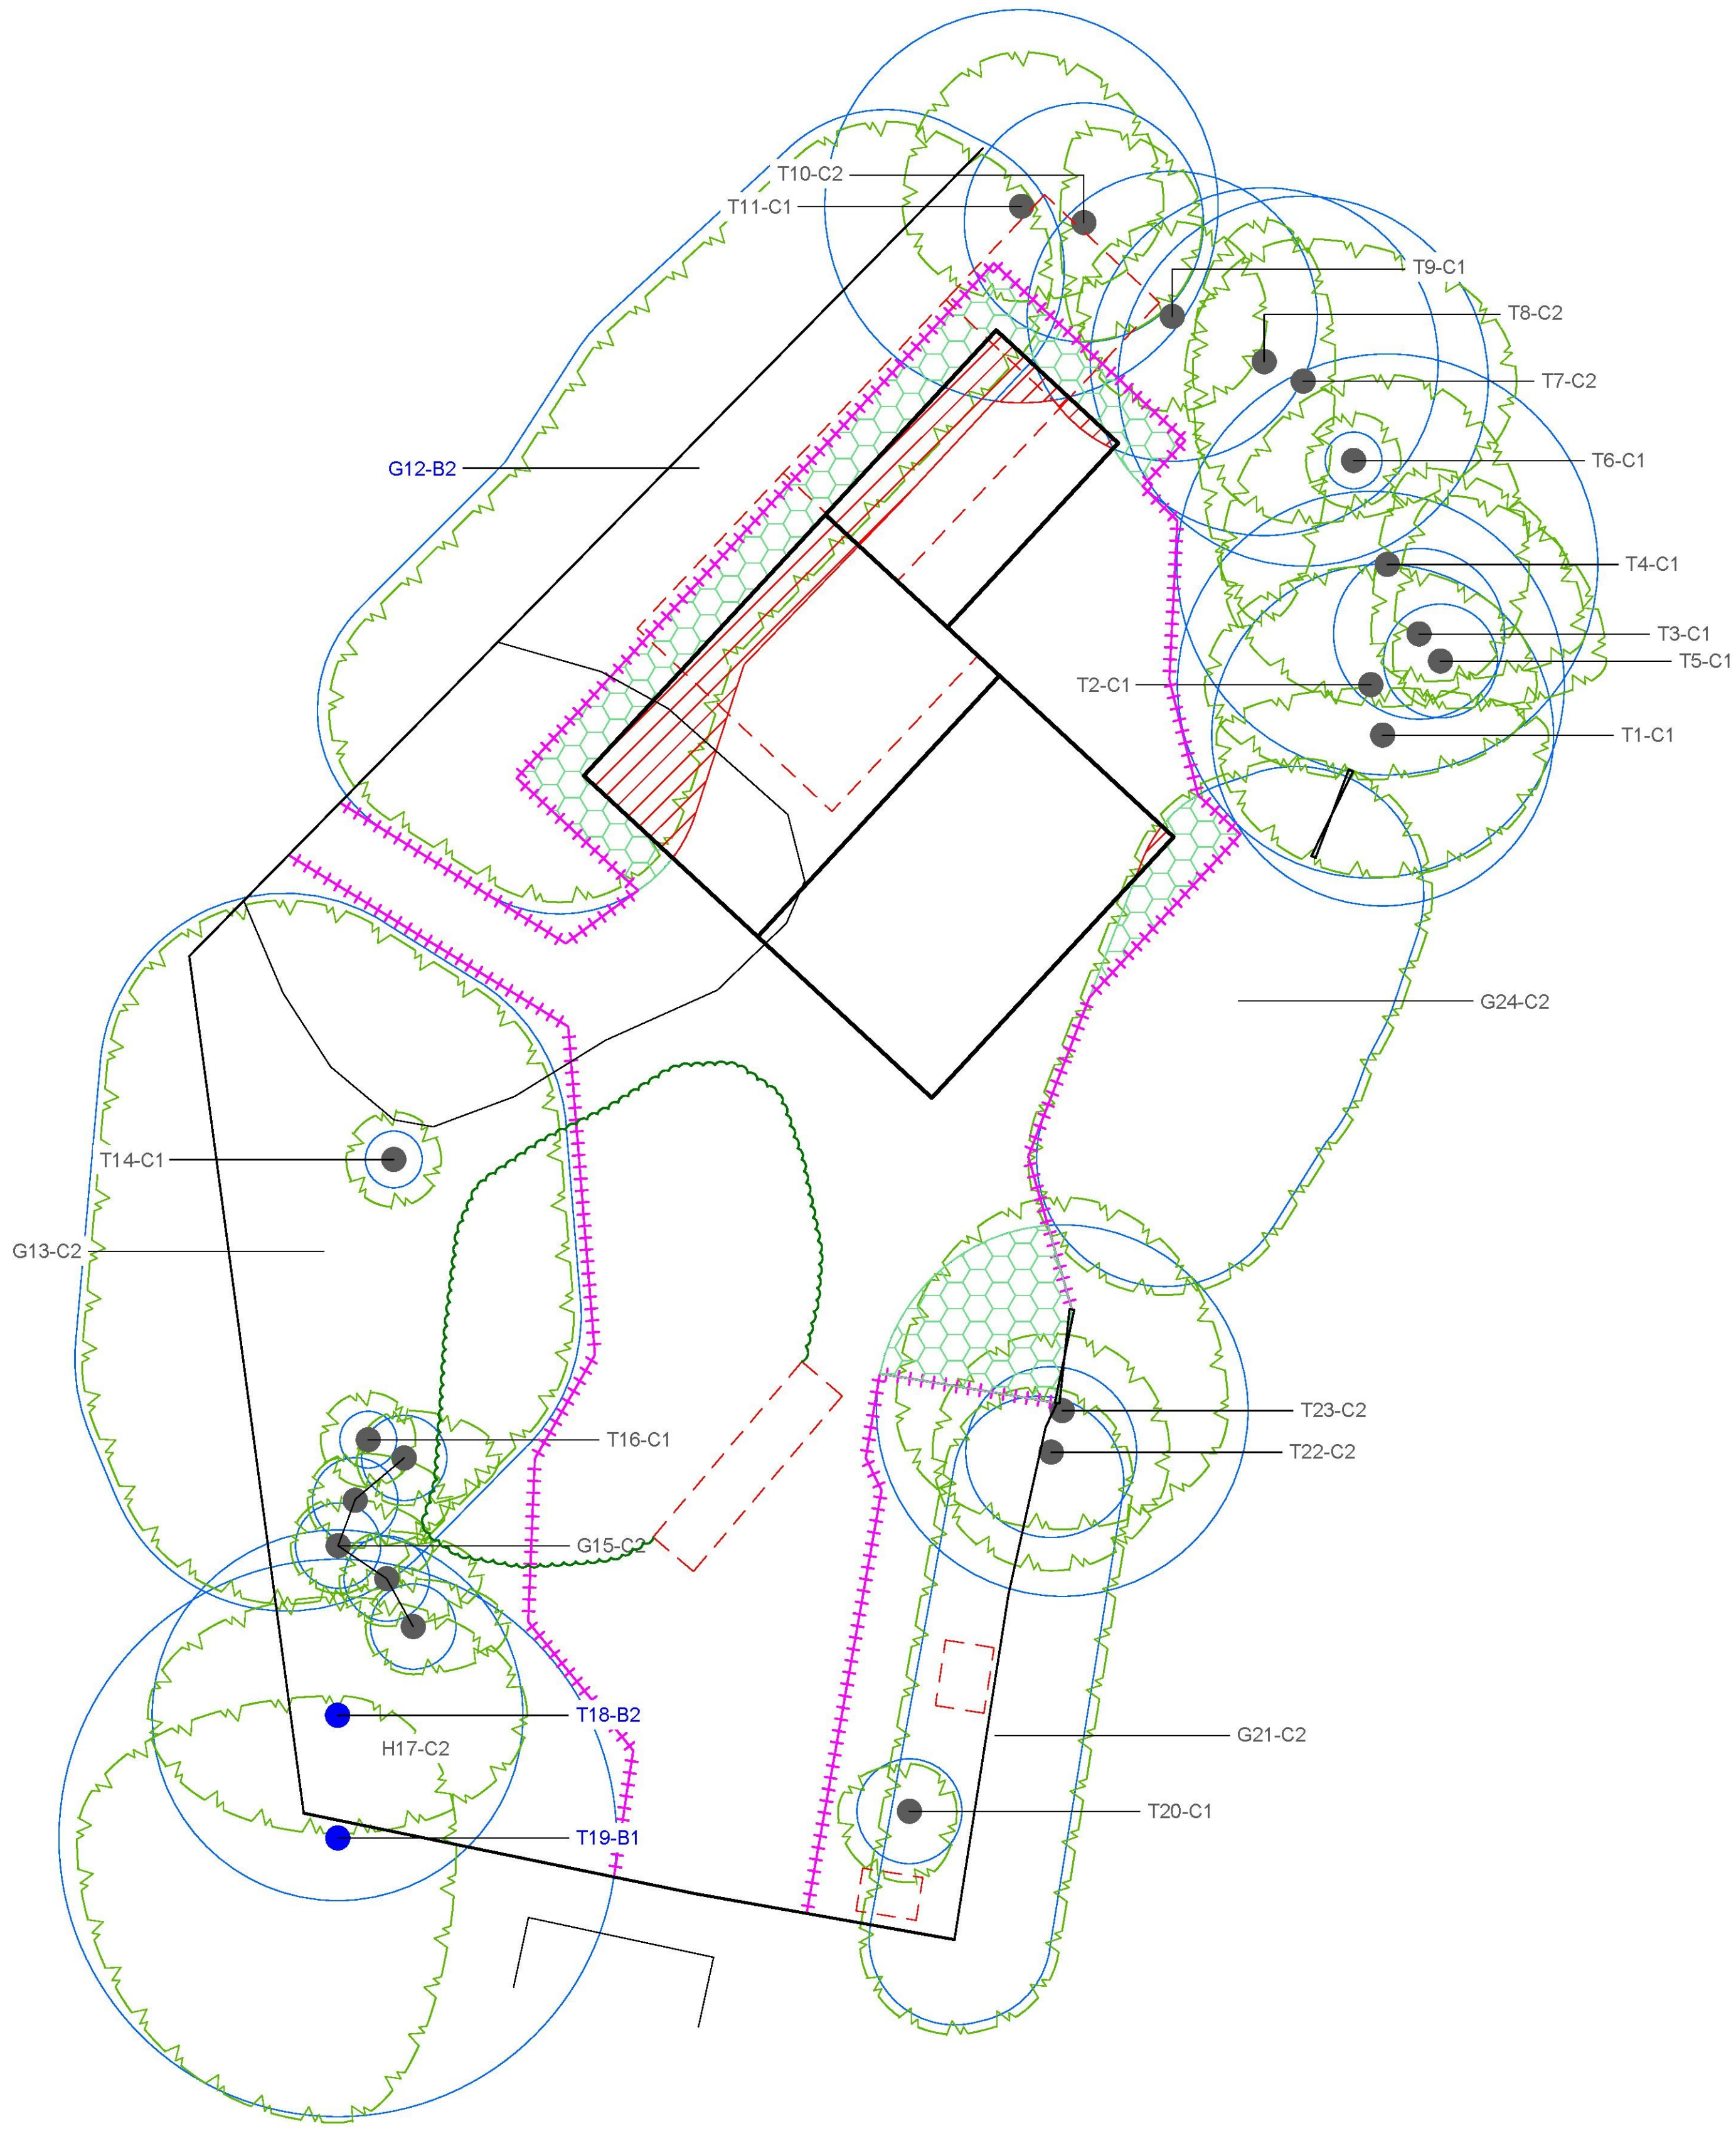

ROOT PROTECTION AREAS (RPAs):
BS 5837: 2012 recommends that an area around each retained tree should be protected from disturbance and damage to tree roots by ensuring the prevention of compaction and contamination of the rooting environment.
RPAs are calculated for all category A, B and C grade trees in accordance with the recommendation of the Standard, and are shown as dotted coloured lines according to the tree category.
RPAs are calculated and shown unadjusted as a concentric circle centred on the trunk of each tree, but if there appear to be significant obstructions to root growth both natural and manmade they can be adjusted and where applicable reshaped to illustrate more accurately the likely distribution of roots.
The RPAs are shown unadjusted on this plan.

- LEGEND:**
- Existing Retained Tree Canopy
 - Root Protection Area
 - Tree Protection Fencing
 - Area Requiring 'Method Statement'
 - Area Requiring 'Ground Protection'
 - Site Boundary



0 2 4 6 8 10
1:200 m

This drawing and design are the copyright of Lloyd Bore Ltd.
Do not scale from this drawing.
This drawing has been produced for the purposes of a planning application and is not intended for construction purposes.
The landscape design information is subject to checking and written approval by the project engineer, particularly in respect of above and below ground services, structures and foundations.

rev. rev. date. auth. rev. note.
P01 05.11.18 RD initial issue

client: **Darren Godden**
project: **Land adjacent Valley View**
Elvington Lane, Hawkinge
Folkestone, Kent, CT18 7AF

drawing no. **4918-LLB-XX-XX-DR-Ab-0002** rev **P01**
project status **PLANNING** suit **S4**
drawing title **Tree Protection Plan**

rev date: **06.11.2018**
scale: **1:200**
sheet: **A1**
drawn: **DM**
checked: **RD**

lloyd bore landscape ecology arboriculture
33 ST. GEORGE'S PLACE, CANTERBURY, KENT CT1 1UT 01227 464 340
59 LAMBETH WALK, LONDON SE11 6DX 02075 822 363
www.lloydbore.co.uk mail@lloydbore.co.uk