


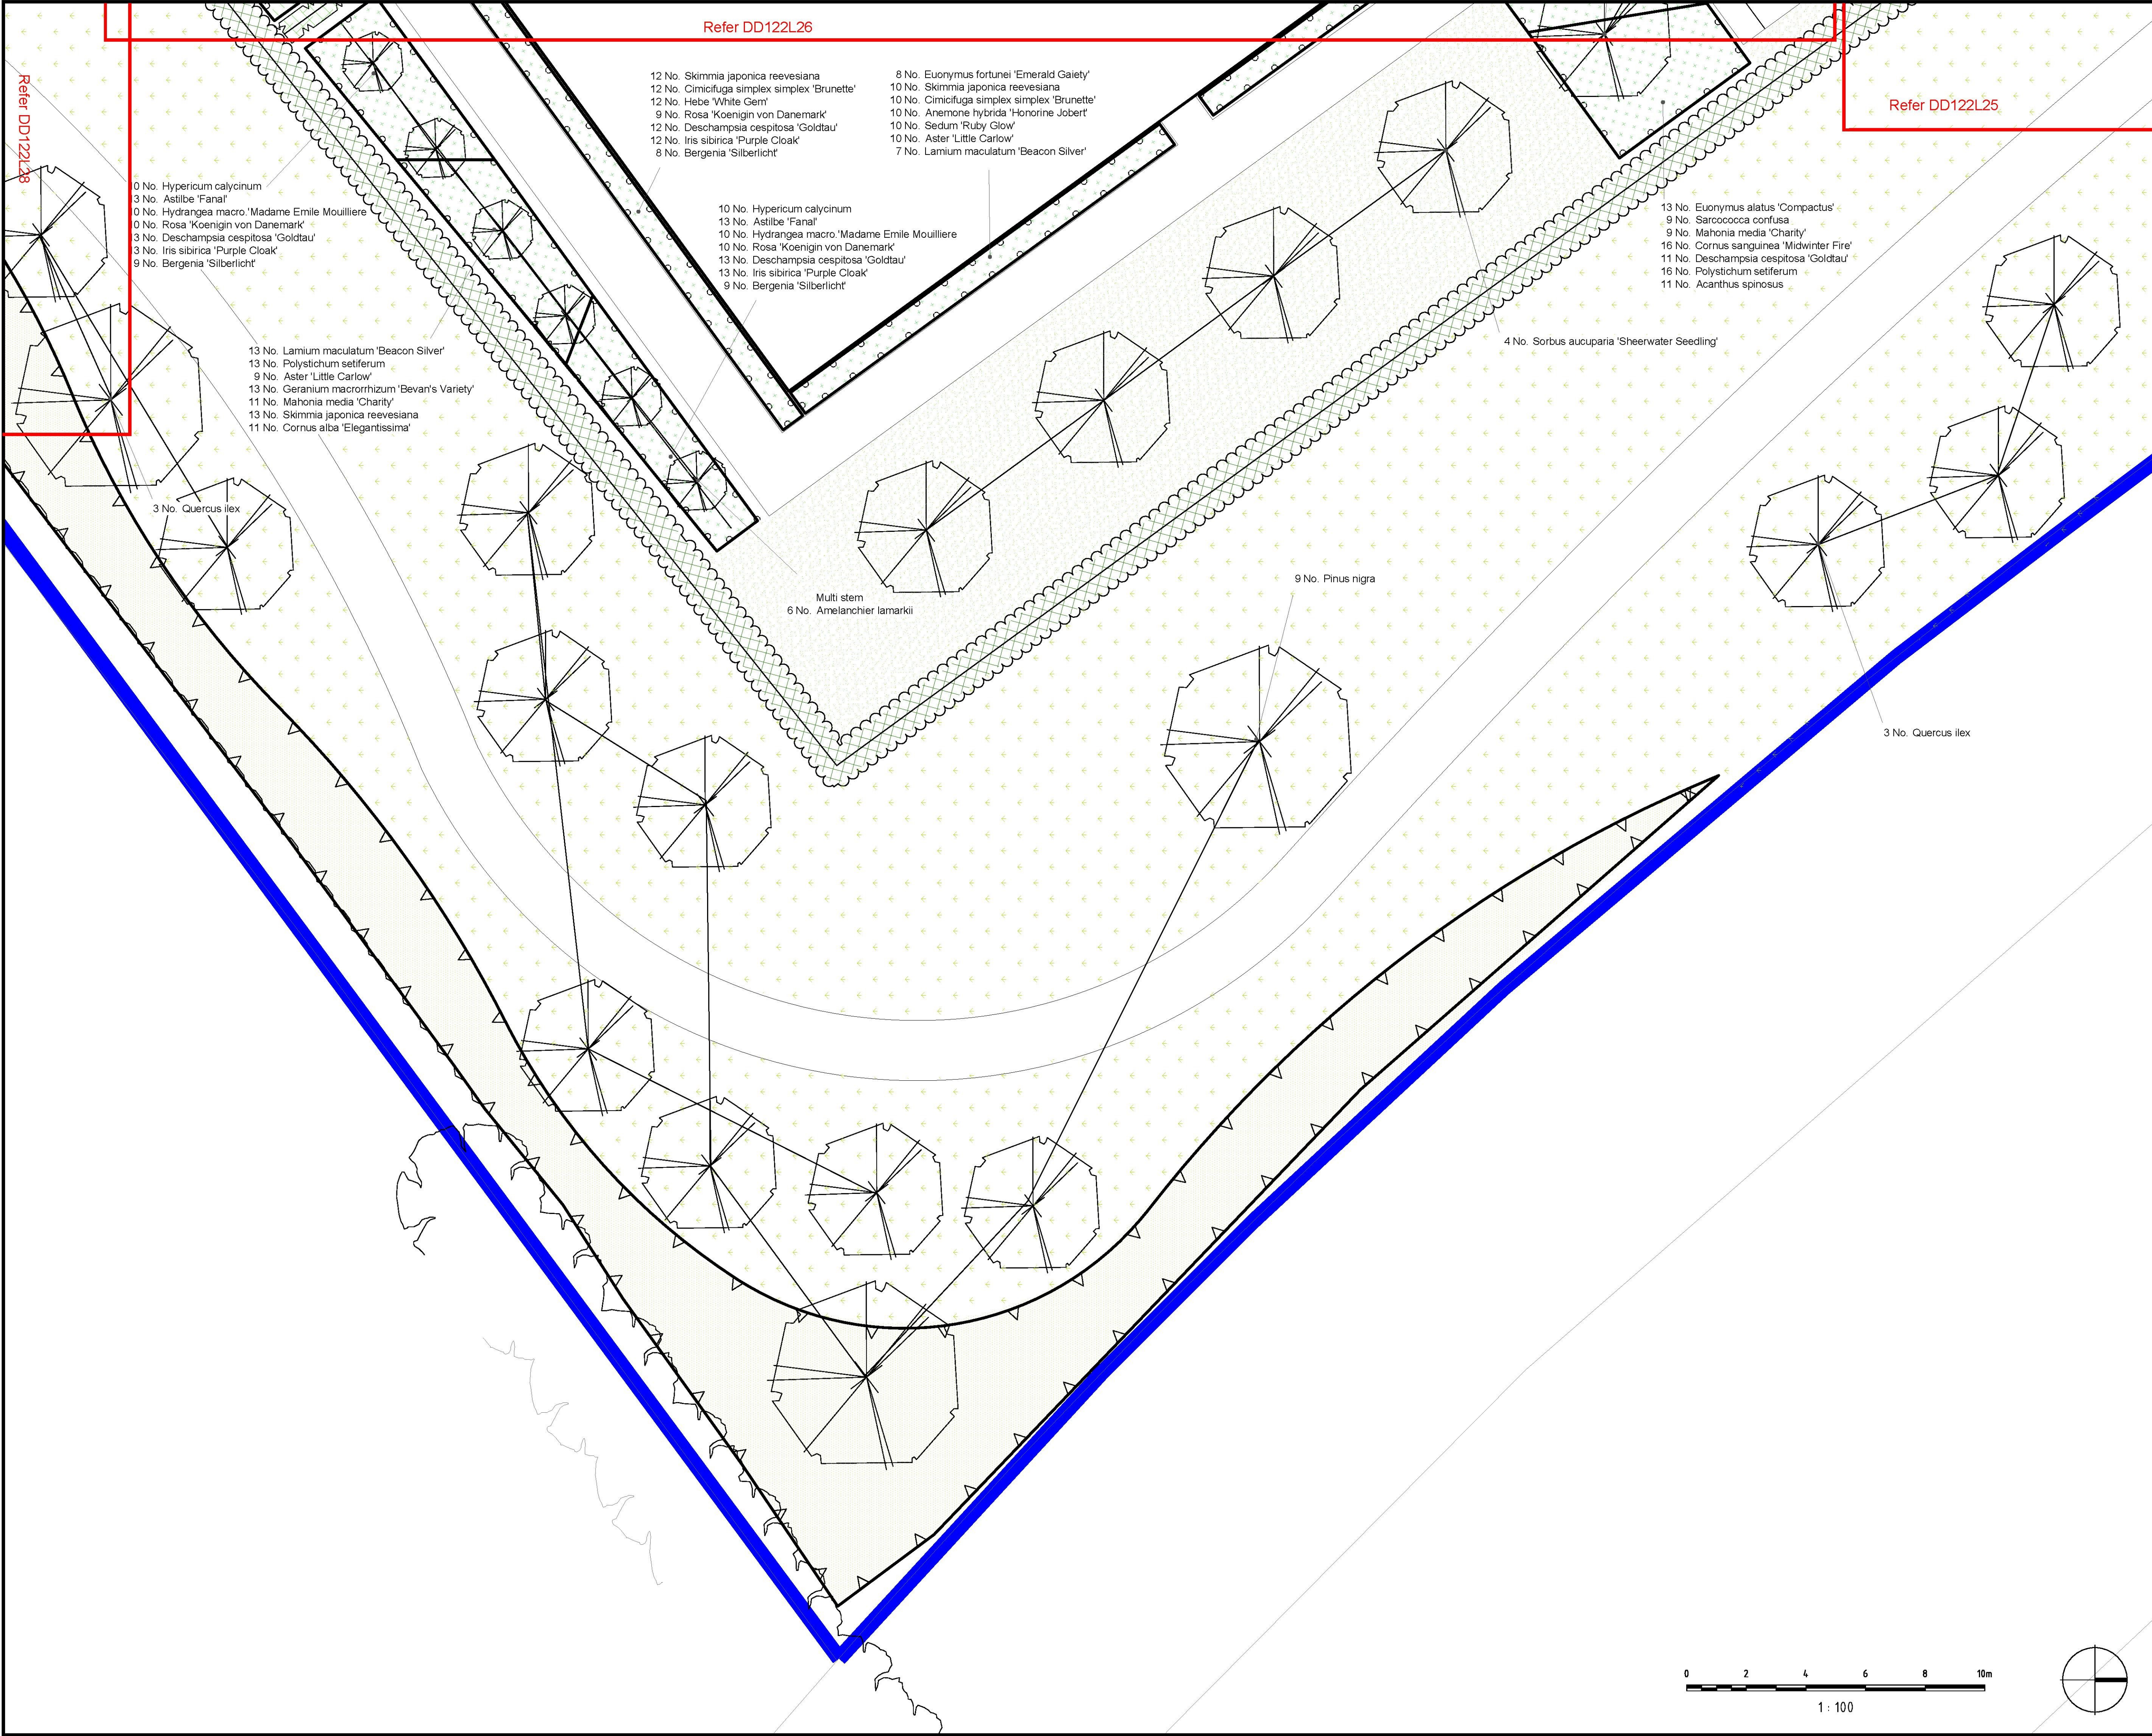

NOTES:

1. This drawing is to be read in conjunction with all relevant contract drawings and specifications with any conflicting information to be brought to the attention of Deacon Design before works commence on site.

2. Do not scale from this drawing, always work to noted dimensions.

3. All given dimensions in mm.

To be read as part of Phase 2: Detail Planting Plan Set DD122L22 - DD122L29

KEY

Site application boundaries

Boundary - Phase 1 development

Ownership boundary

Proposed specimen tree planting  
Initials refer to tree species type - Refer to planting schedule for more information

Proposed specimen boxed tree planting initials refer to tree species type - Refer to planting schedule for more information

Native buffer planting incorporating reptile mitigation measures

Existing vegetation to be retained

Amenity grass

Wildflower Meadow to buffer - Emorsgate Grassland Mix EM3 / Emorsgate's EM5 - Cornfield annuals

Localized mounding to wildflower meadow: contours at 500mm intervals

Water attenuation: subject to FBA / EA approval. Emorsgate's EG8 - Meadow grass mixture for wetlands

Ornamental shrub planting / groundcover planting

Ornamental sensory planting / groundcover planting

Ornamental hedge planting 1.2m high

Native mix hedgerow planting with 1.2m post and rail fence to match Phase 1

Native buffer planting

Location Plan NTS

**FINAL**

| DATE | DRAWN | DESCRIPTION OF REVISION | REVISION LETTER | CHECKED BY |
|------|-------|-------------------------|-----------------|------------|
|      |       |                         |                 |            |

DRAWING STATUS

**FOR PLANNING**

**D**

**DEACON DESIGN**

Landscape Architecture | Masterplanning | Urban Design

Furzehall Farm, Wickham Road, Fareham PO16 7JH

Tel: 01329 279 067 Email: info@deacondesign.co.uk

Copyright Deacon Design 2016

PROJECT TITLE

**Hawkinge Retirement Village**

**Pentland Homes Limited**

PROJECT NUMBER

**DD122**

PLOT DATE

**14.09.18**

DRAWING SCALE

**1:100**

APPROVED BY

**PD**

PAPER SIZE

**A1**

DRAWN BY

**RC**

DRAWING TITLE

**Detailed Planting Plan 1:100**

**Phase 2**

**Sheet 6 of 8**

DRAWING NUMBER

**DD122L27**

REVISION LETTER

**-**

DRAWING FILE LOCATION

Z:\Dropbox (Deacon Design Ltd)\03 PROJECTS\100-DD122-Hawkinge Retirement Village\04 Drawings\AutoCAD-Landscape Design\DD122L22-29 Detailed Planting Plans Phase 2\1\_100.dwg