


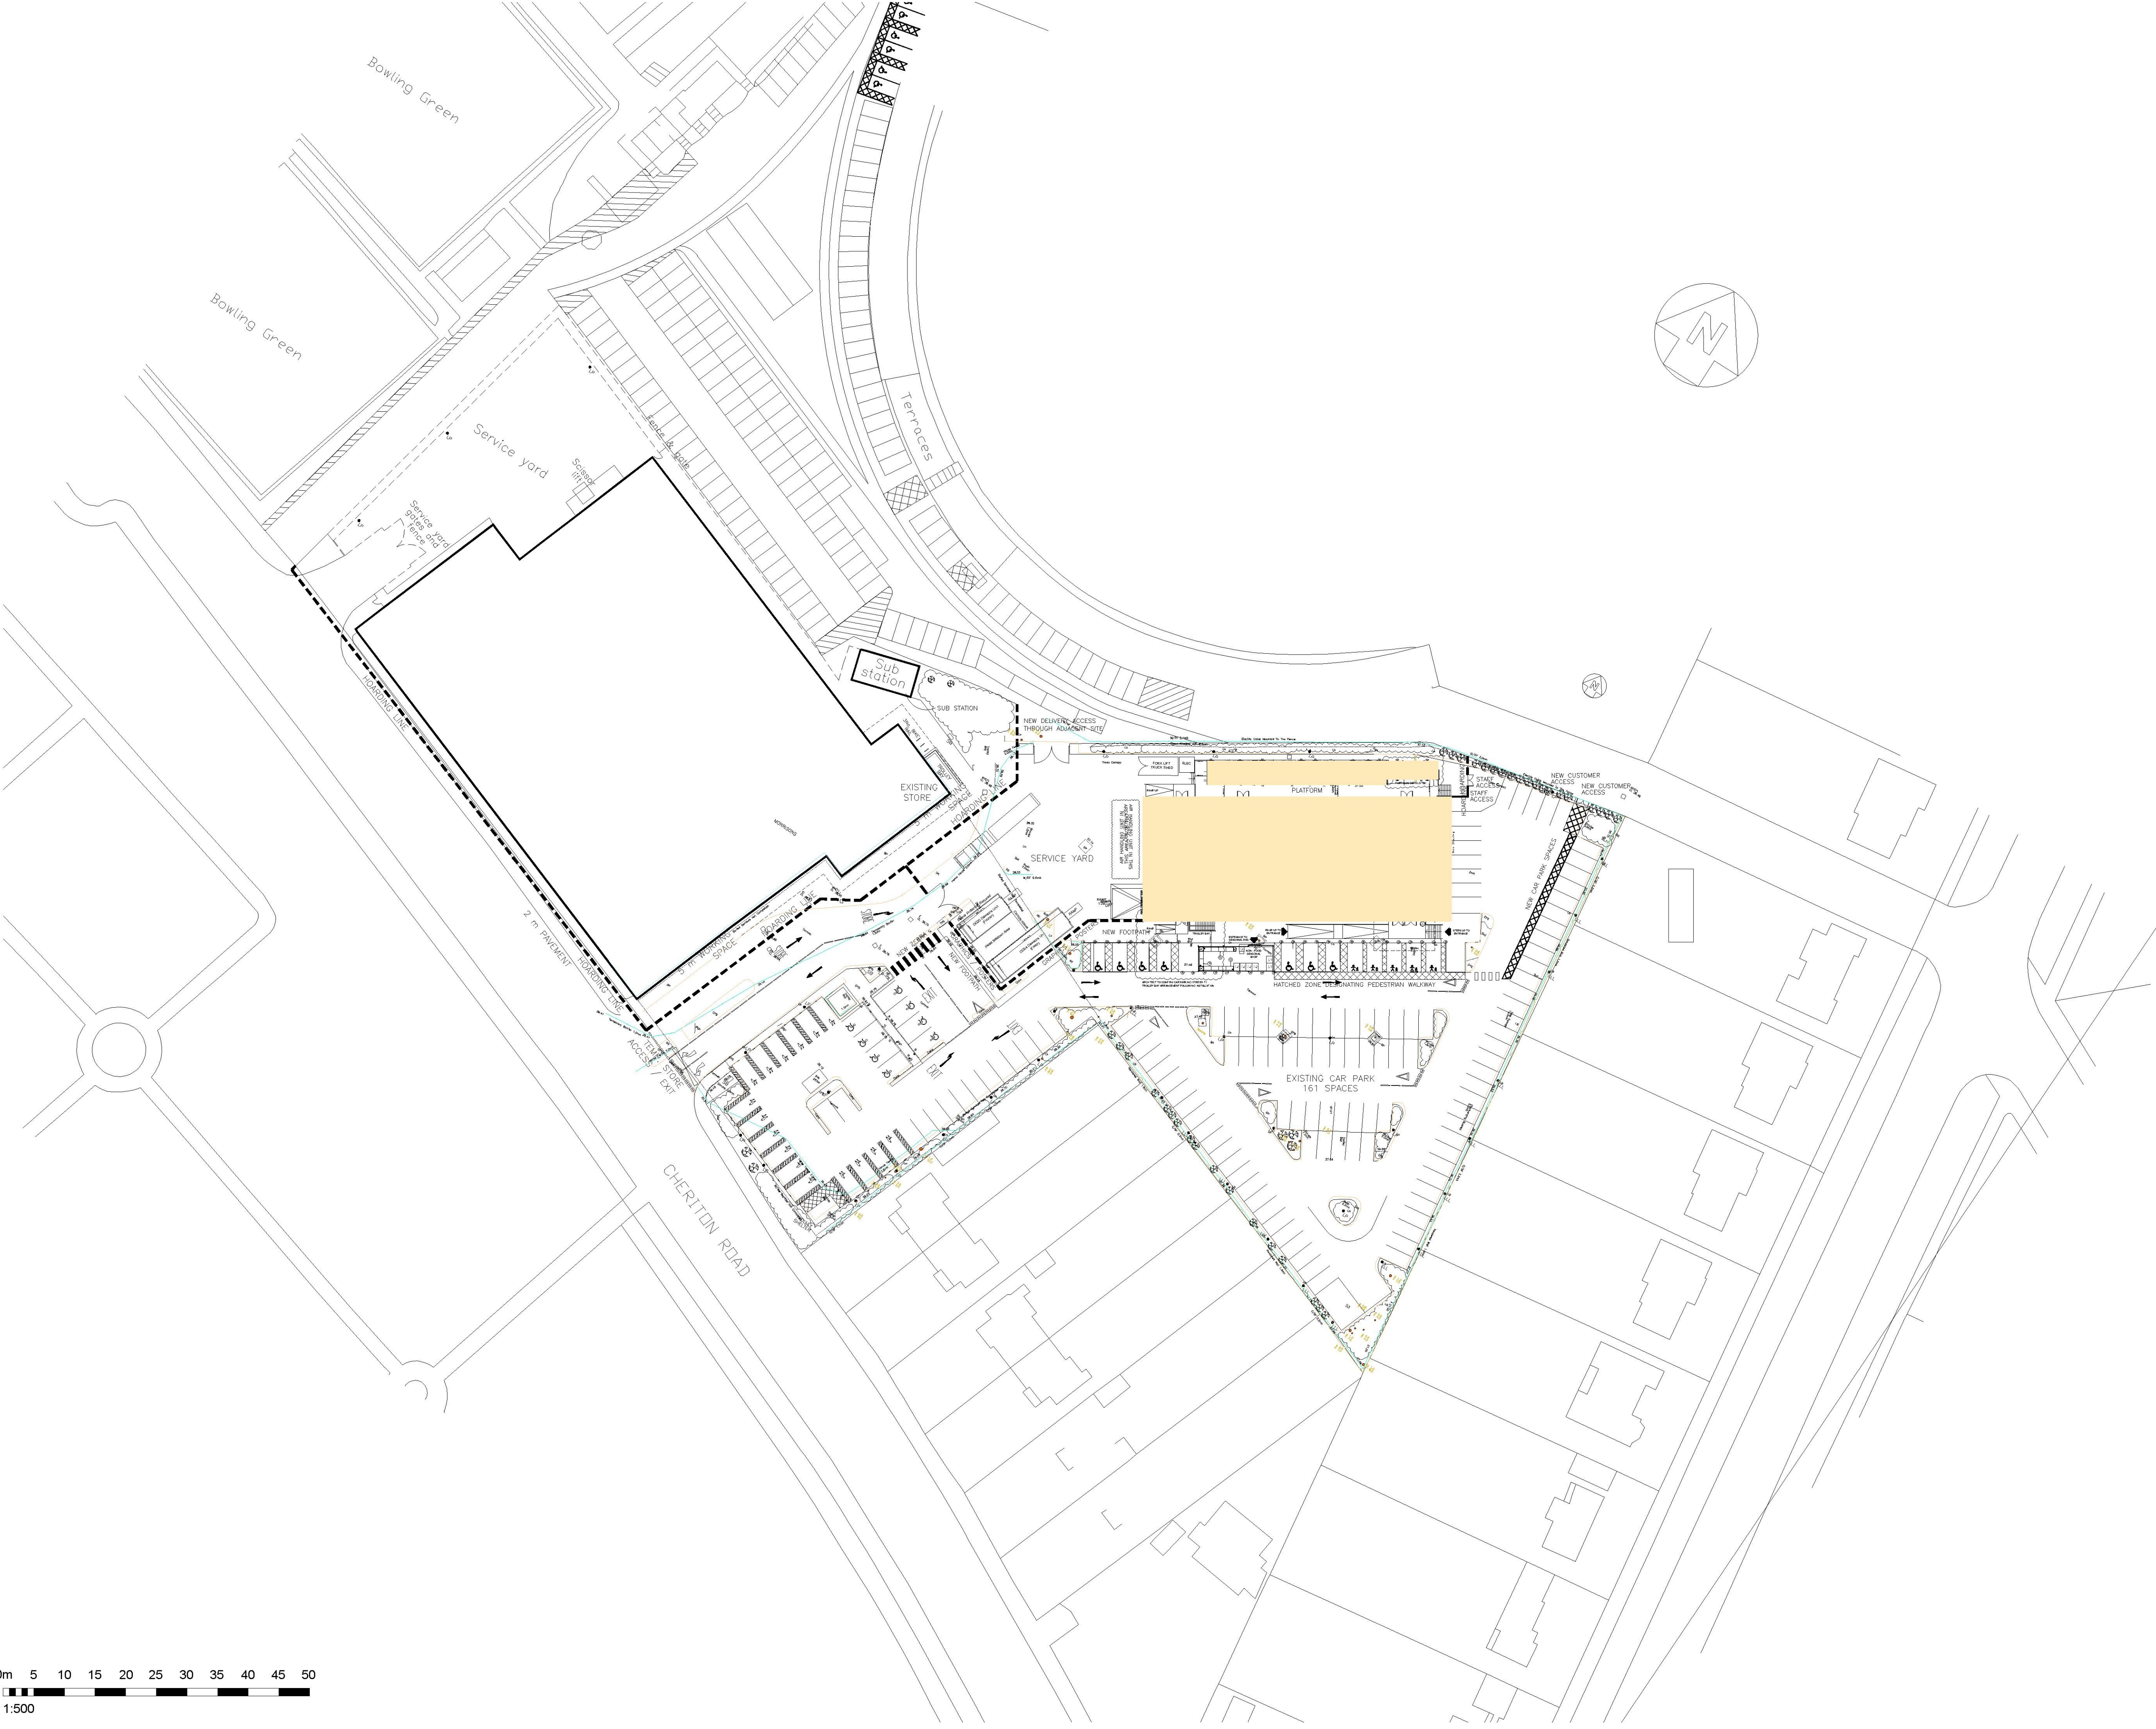

© Whittam Cox Architects - Disclaimer:

This drawing is copyright of WCEC Group Ltd trading as Whittam Cox Architects, and shall not be reproduced nor used for any other purpose without the written permission of the Architects. This drawing must be read in conjunction with all other related drawings and documentation. It is the contractors responsibility to ensure full compliance with the Building Regulations. Do not scale from this drawing, use figured dimensions only. It is the contractors responsibility to check and verify all dimensions on site. Any discrepancies to be reported immediately. If IN DOUBT ASK. Materials not in conformity with relevant British or European Standards/Codes of practice or materials known to be deleterious to health & safety must not be used or specified on this project.

SCHEDULE OF INFORMATION:

Site area 4.701 acres / 1.902 hectares

GEA 12,565 Sq·t / 1,167 SqM
GIA 10,925 Sq·t / 1,015 SqM

No.	Date	Description	Drawn/Check By
CLIENT			



PROJECT
TEMPORARY STORE
545 FOLKESTONE

TITLE
GEA PLAN

DRAWING STATUS
PLANNING

DRAWN	JRD	CHECKED	DIR
-------	-----	---------	-----

SCALE 1:500 @ A1

DATE 22.11.2018

Whittam Cox ARCHITECTS
Chesterfield / 01246 260261
London / 020 3388 0019
Leeds / 0113 468 2450
whittamcox.com

JOB NO.	DRAWING NO.	REV
180516	PL_06	-