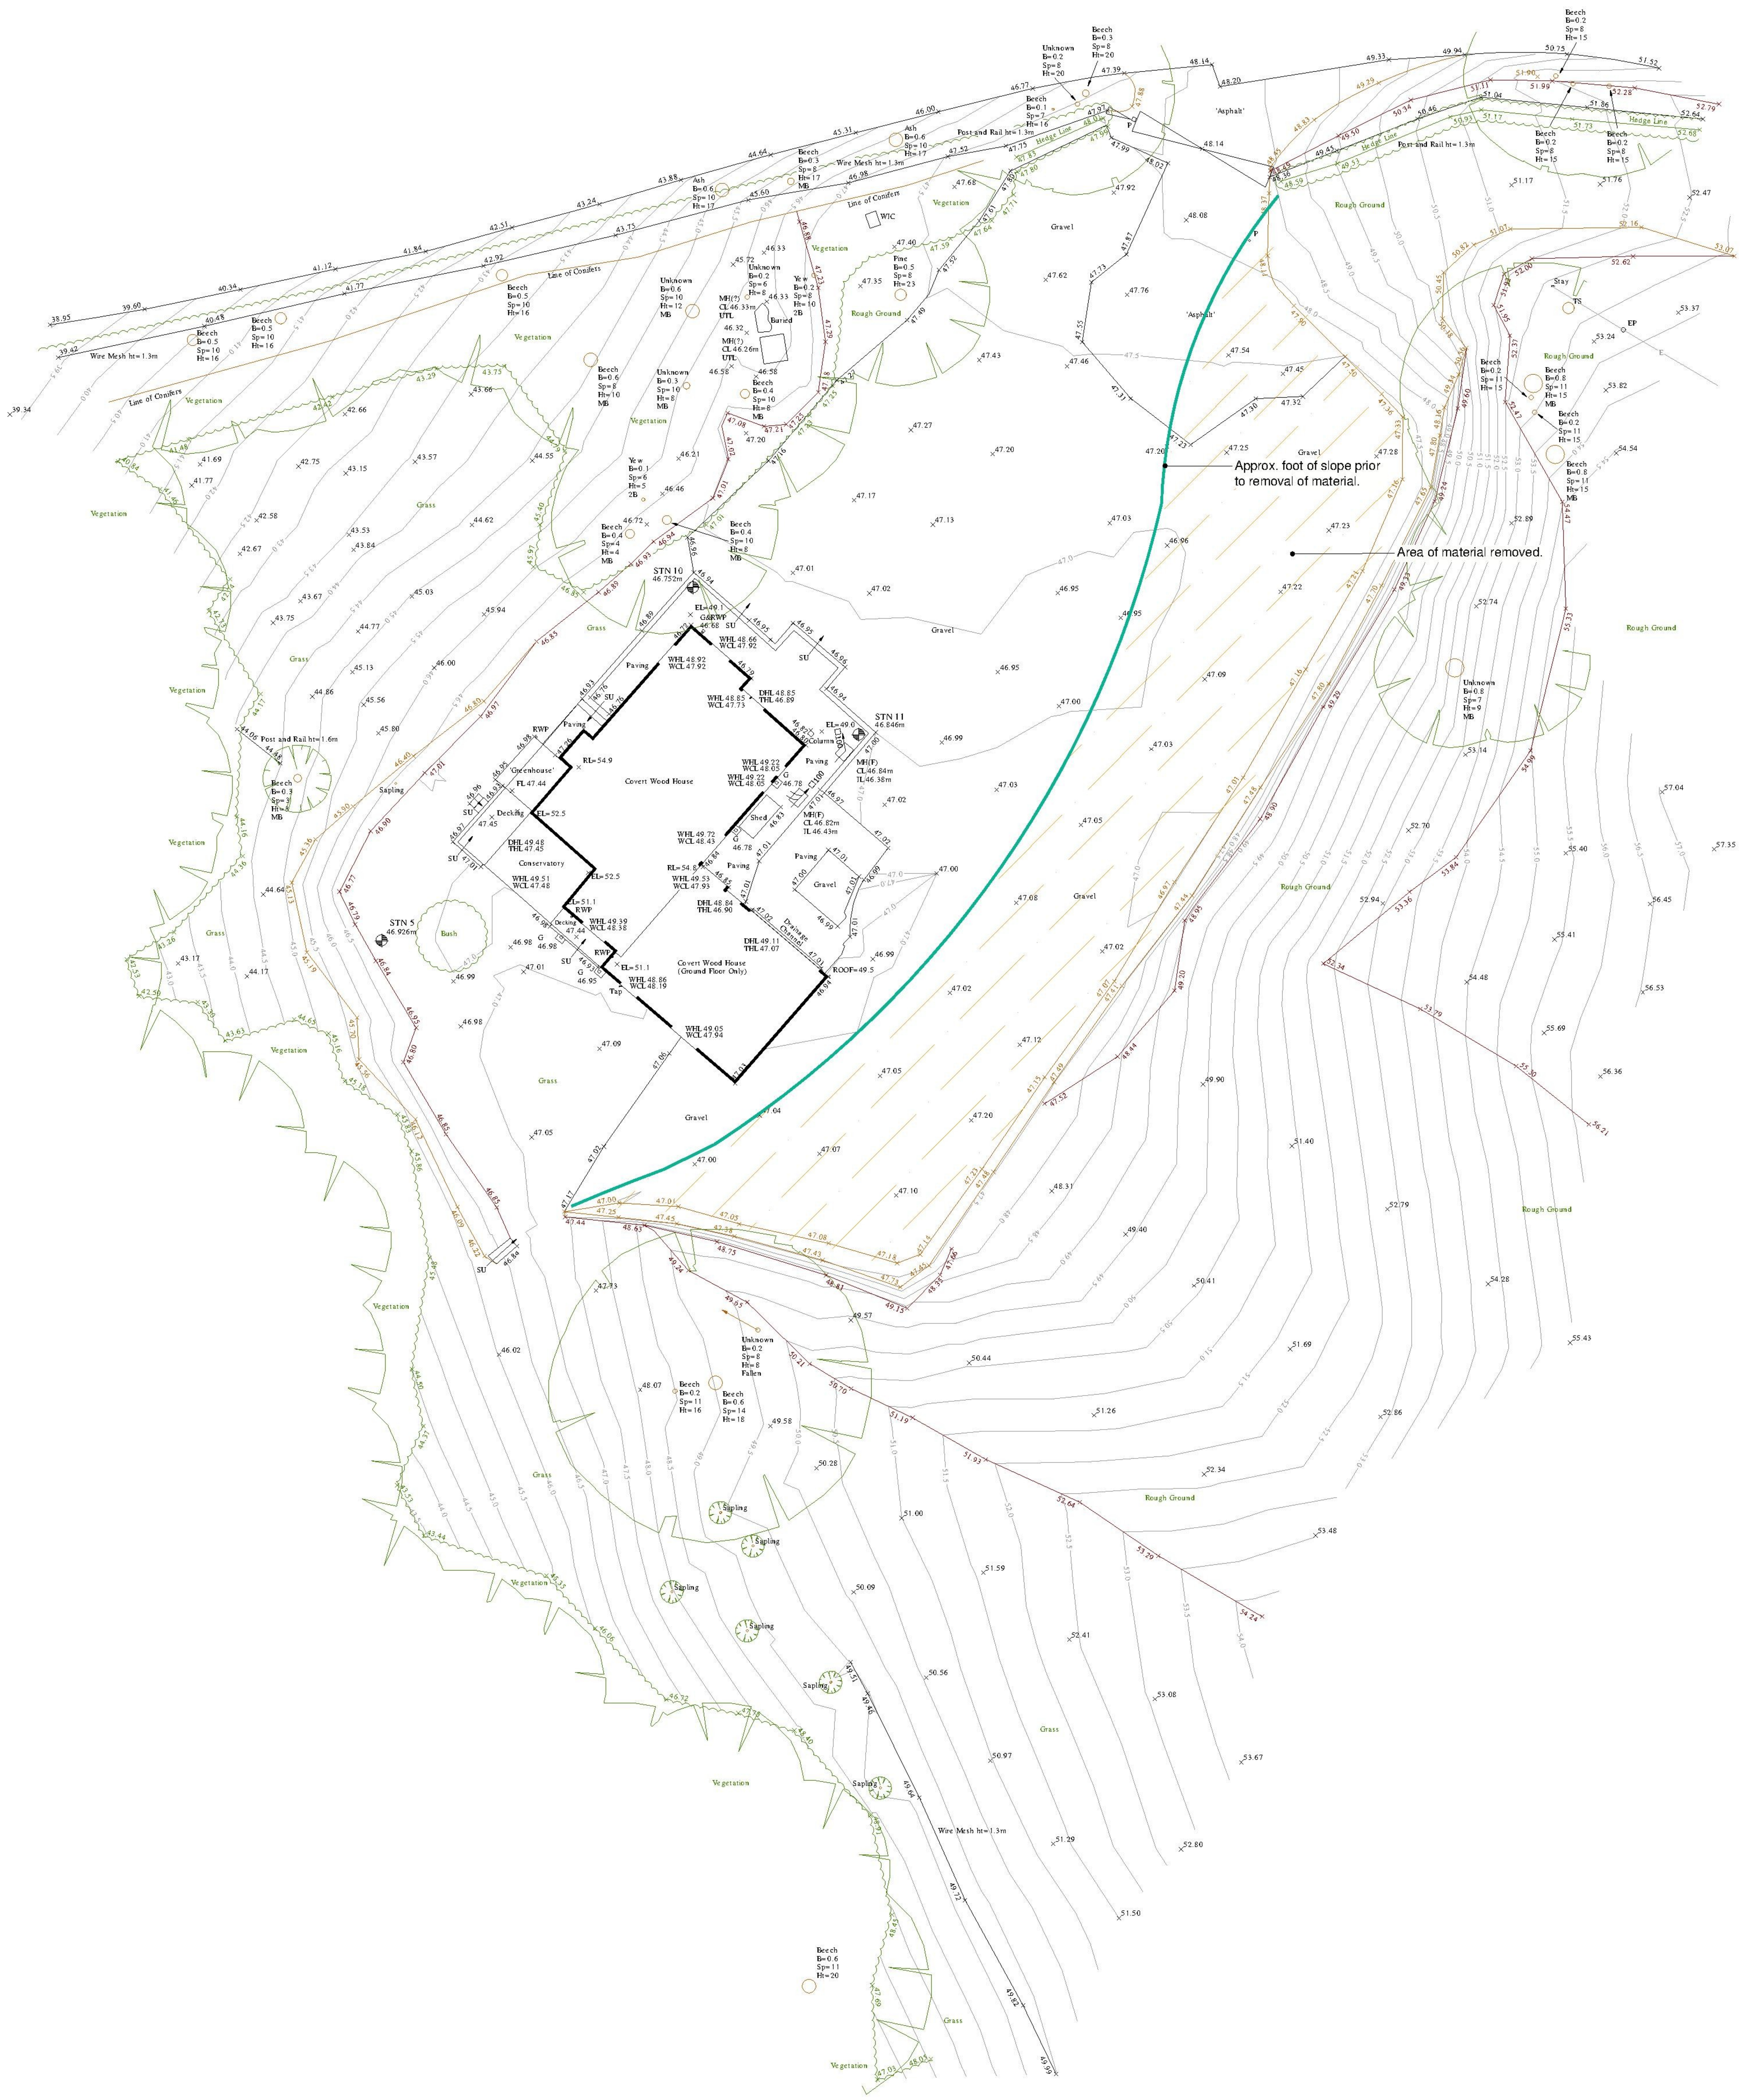

Marked up on RL Survey:
Topographical survey (T18073_Covert_01.dwg)

This drawing and design are the copyright of Lloyd Bore Ltd.
Do not scale from this drawing.
This drawing has been produced for the purposes of a planning application and is not intended for construction purposes.
The landscape design information is subject to checking and written approval by the project engineer, particularly in respect of above and below ground services, structures and foundations.

0 2 4 6 8 10 m
1:200

rev.	rev. date	auth.	rev. note
P01	18.06.18	TB	Initial version.
P02	27.06.18	TB	Minor amendments.

client. **Marie-Claude McGee**

project. **Covert Wood House**
Dane Hill Road
Bladbean, CT4 6LY

drawing no. **4836-LLB-XX-XX-DR-L-0002** rev. **P02**
project status. **Planning** suit. **S2**
drawing title. **Topo Overlay + Material Removed**

rev date. **27.06.2018**
scale. **1:200**
sheet. **A1**
drawn. **TB**
checked. **JB**

lloydbore | landscape ecology arboriculture
33 ST. GEORGE'S PLACE, CANTERBURY, KENT CT1 1UT 01227 464 340
59 LAMBETH WALK, LONDON SE11 6DX 02075 822 363
www.lloydbore.co.uk mail@lloydbore.co.uk