


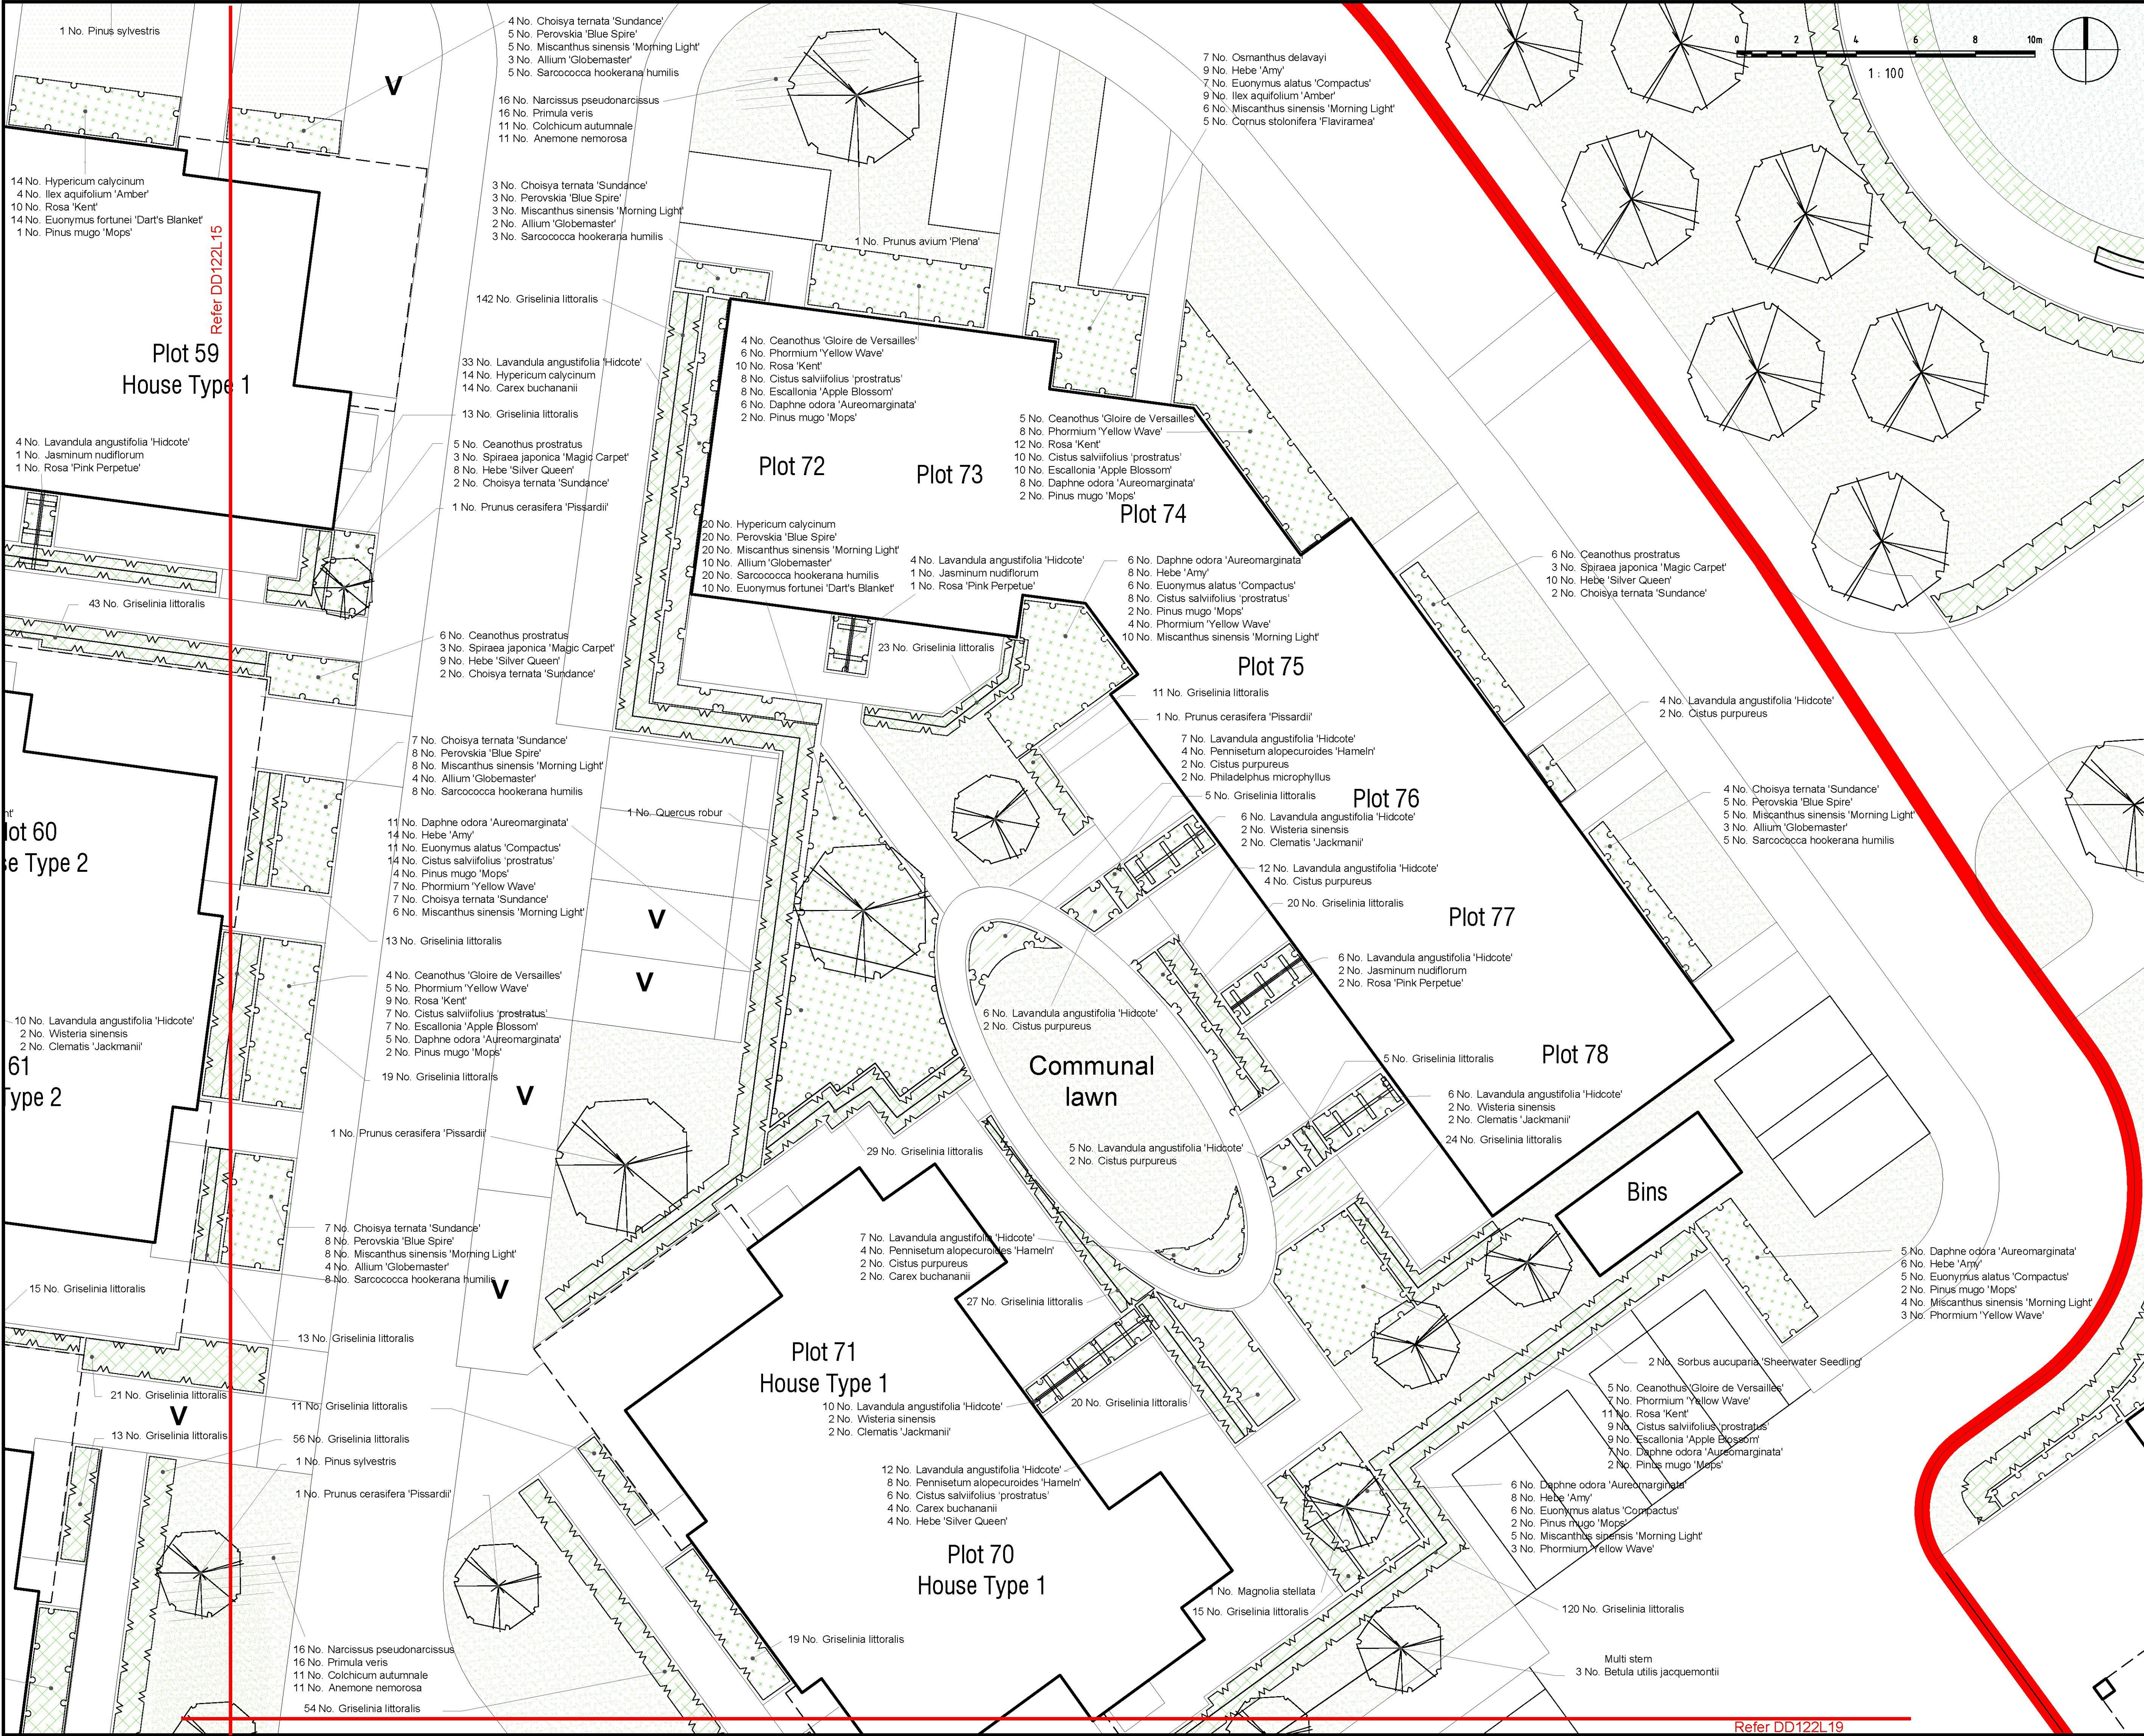

NOTES:

- This drawing is to be read in conjunction with all relevant contract drawings and specifications with any conflicting information to be brought to the attention of Deacon Design before works commence on site.
- Do not scale from this drawing, always work to noted dimensions.
- All given dimensions in mm.

To be read as part of Phase 2: Detail Planting Plan Set DD122L12 - DD122L20

KEY

- Site application boundaries
- Boundary - Phase 1 development
- Ownership boundary
- Proposed specimen tree planting (Initials refer to tree species type - Refer to planting schedule for more information)
- Proposed specimen boxed tree planting (Initials refer to tree species type - Refer to planting schedule for more information)
- Native buffer planting incorporating reptile mitigation measures
- Existing vegetation to be retained
- Amenity grass
- Wildflower Meadow - Emorsgate Grassland Mix EM3 / Emorsgate's EM6 - Cornfield annuals
- Localized mounding to wildflower meadow: contours at 500mm intervals
- Water attenuation - subject to PBA / EA approval. Emorsgate's EG8 - Meadow grass mixture for wetlands
- Ornamental shrub planting / groundcover planting
- Ornamental sensory planting / groundcover planting
- Ornamental hedge planting 1.2m high
- Native mix hedgerow planting with 1.2m post and rail fence to match Phase 1
- Native buffer planting

Location Plan NTS

FINAL

DATE	DRAWN	DESCRIPTION OF REVISION	REVISION LETTER	CHECKED BY
07.12.18	MM	Extended lawn - visitor parking amended	A	PD

DRAWING STATUS

FOR PLANNING

D

DEACON DESIGN

Landscape Architecture | Masterplanning | Urban Design
Furzehall Farm, Wickham Road, Fareham PO16 7JH
Tel: 01329 279 067 Email: info@deacondesign.co.uk
Copyright Deacon Design 2016

PROJECT TITLE: Hawkinge Retirement Village
Pentland Homes Limited

PROJECT NUMBER:	PLOT DATE:
DD122	14.09.18

DRAWING SCALE:	APPROVED BY:
1:100	PD

PAPER SIZE:	DRAWN BY:
A1	RC

DRAWING TITLE: Detailed Planting Plan 1:100
Phase 2
Sheet 5 of 9

DRAWING NUMBER:	REVISION LETTER:
DD122L16	A

DRAWING FILE LOCATION: Z:\Dropbox (Deacon Design Ltd)\03 PROJECTS\100-DD122 Hawkinge Retirement Village\04 Drawings\Autocad\Landscape Design\DD122L12 L20 Detailed Planting Plans Phase 2 1:100.dwg