


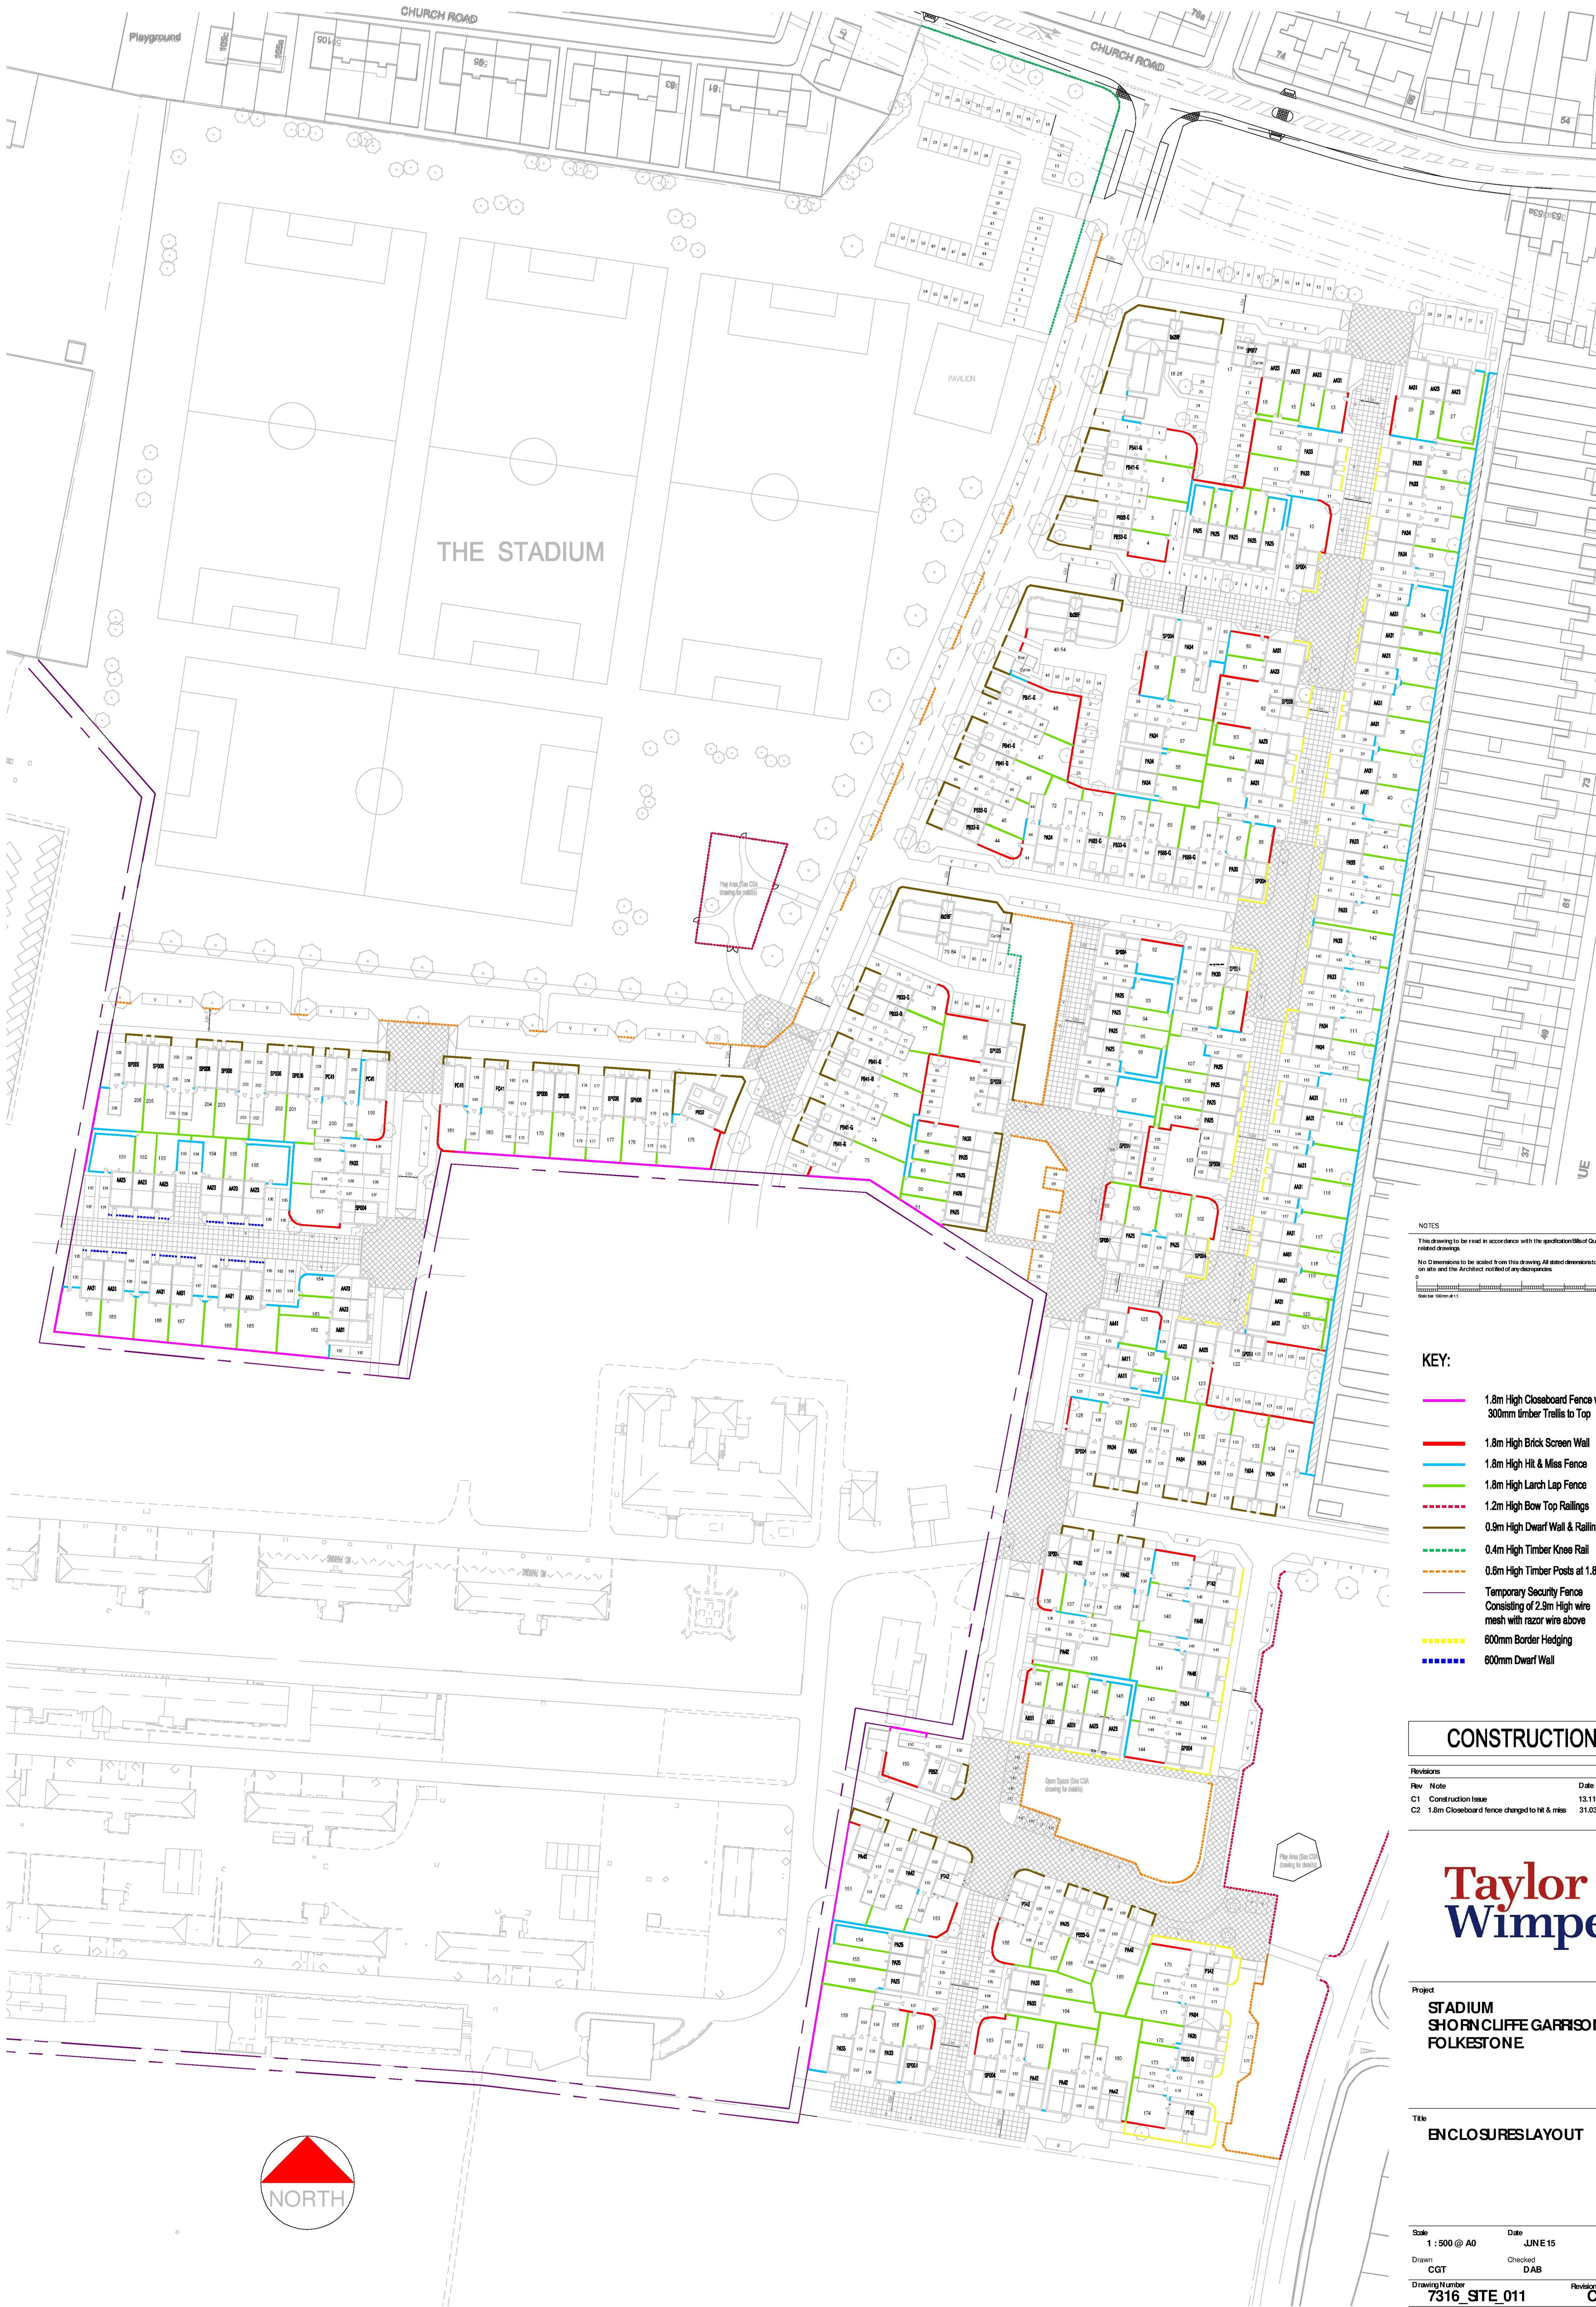

NOTES

This drawing to be read in accordance with the specifications of Quantities and related drawings.

No Dimensions to be scaled from this drawing. All stated dimensions to be verified on site and the Architect notified of any discrepancies.

Scale: 1:500 @ A0

- KEY:
- 1.8m High Closeboard Fence with 300mm Timber Trellis to Top
 - 1.8m High Brick Screen Wall
 - 1.8m High Hit & Miss Fence
 - 1.8m High Larch Lap Fence
 - 1.2m High Bow Top Railings
 - 0.9m High Dwarf Wall & Railings
 - 0.4m High Timber Knee Rail
 - 0.8m High Timber Posts at 1.8m Centres
 - Temporary Security Fence Consisting of 2.9m High wire mesh with razor wire above
 - 600mm Border Hedging
 - 600mm Dwarf Wall

CONSTRUCTION

Revisions	Rev	Note	Date	Drawn
C1	Construction Issue		13.11.15	CGT
C2	1.8m Closeboard fence changed to hit & miss		31.03.16	DAB

Taylor Wimpey

Project
**STADIUM
SHORNCLIFFE GARRISON,
FOLKESTONE**

Title
ENCLOSURES LAYOUT

Scale
1 : 500 @ A0

Date
JUNE 15

Drawn
CGT

Checked
DAB

Drawing Number
7316 STE_011

Revision
C2