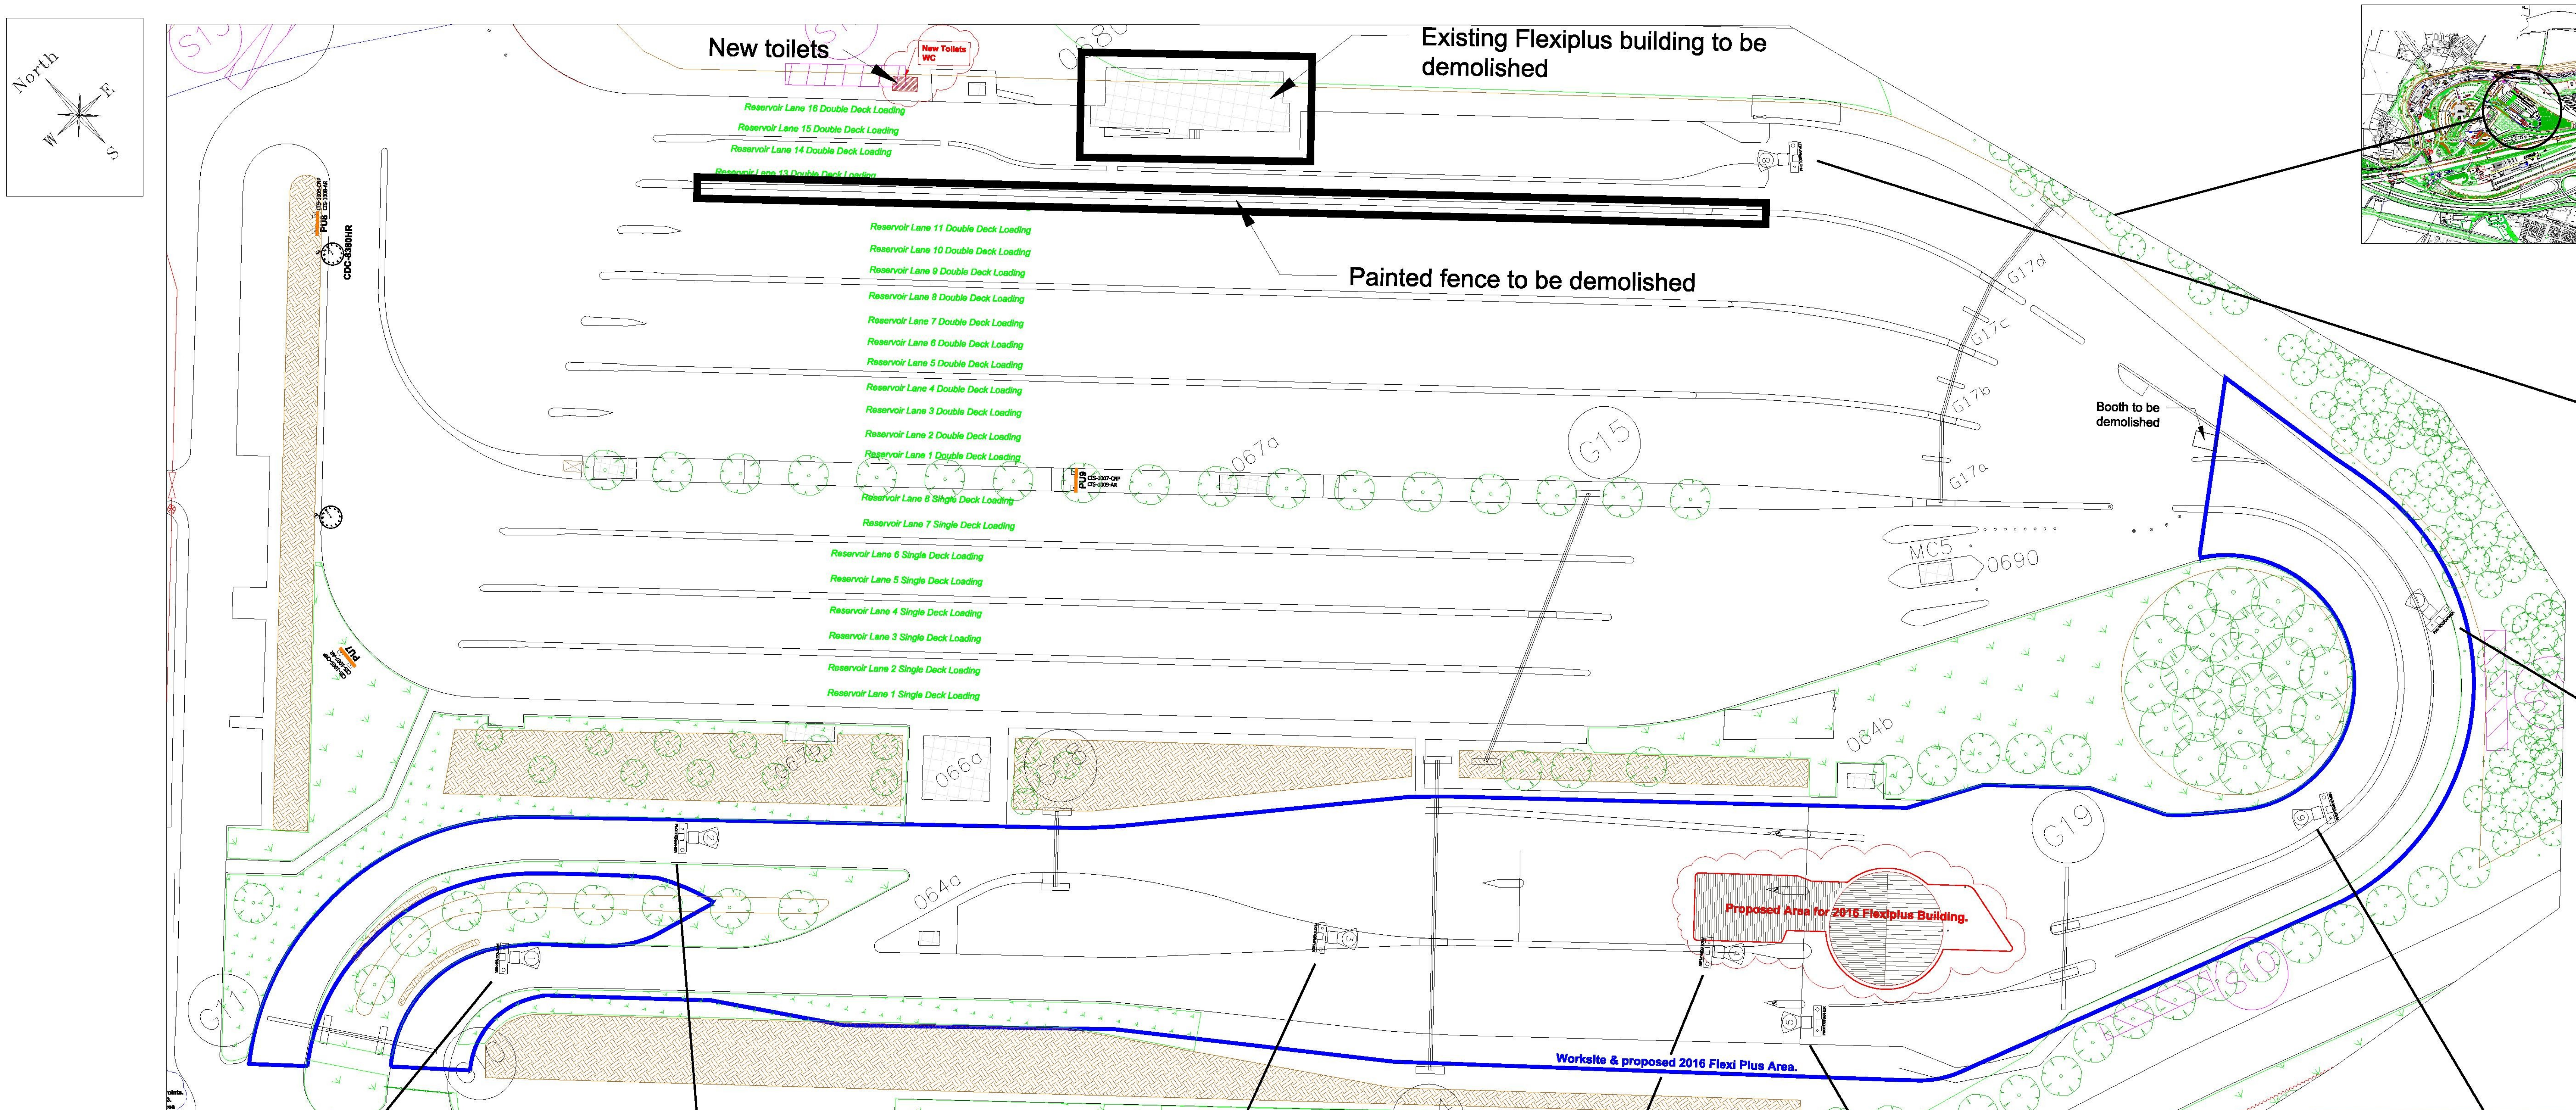
North
N
E
S
W
New toilets
New Toilets WC
Existing Flexiplus building to be demolished
Reservoir Lane 16 Double Deck Loading
Reservoir Lane 15 Double Deck Loading
Reservoir Lane 14 Double Deck Loading
Reservoir Lane 13 Double Deck Loading
Painted fence to be demolished
Reservoir Lane 11 Double Deck Loading
Reservoir Lane 10 Double Deck Loading
Reservoir Lane 9 Double Deck Loading
Reservoir Lane 8 Double Deck Loading
Reservoir Lane 7 Double Deck Loading
Reservoir Lane 6 Double Deck Loading
Reservoir Lane 5 Double Deck Loading
Reservoir Lane 4 Double Deck Loading
Reservoir Lane 3 Double Deck Loading
Reservoir Lane 2 Double Deck Loading
Reservoir Lane 1 Double Deck Loading
PU9
CTS-1007-CNP
CTS-1009-AR
Reservoir Lane 8 Single Deck Loading
Reservoir Lane 7 Single Deck Loading
Reservoir Lane 6 Single Deck Loading
Reservoir Lane 5 Single Deck Loading
Reservoir Lane 4 Single Deck Loading
Reservoir Lane 3 Single Deck Loading
Reservoir Lane 2 Single Deck Loading
Reservoir Lane 1 Single Deck Loading
067a
G15
G17d
G17c
G17b
G17a
MC5
0690
Booth to be demolished
067b
066a
G18
064b
G19
064a
Proposed Area for 2016 Flexiplus Building.
G17
G14
Worksite & proposed 2016 Flexi Plus Area.
A21
1
2
3
4
5
6
7
8

SCALE 1:250

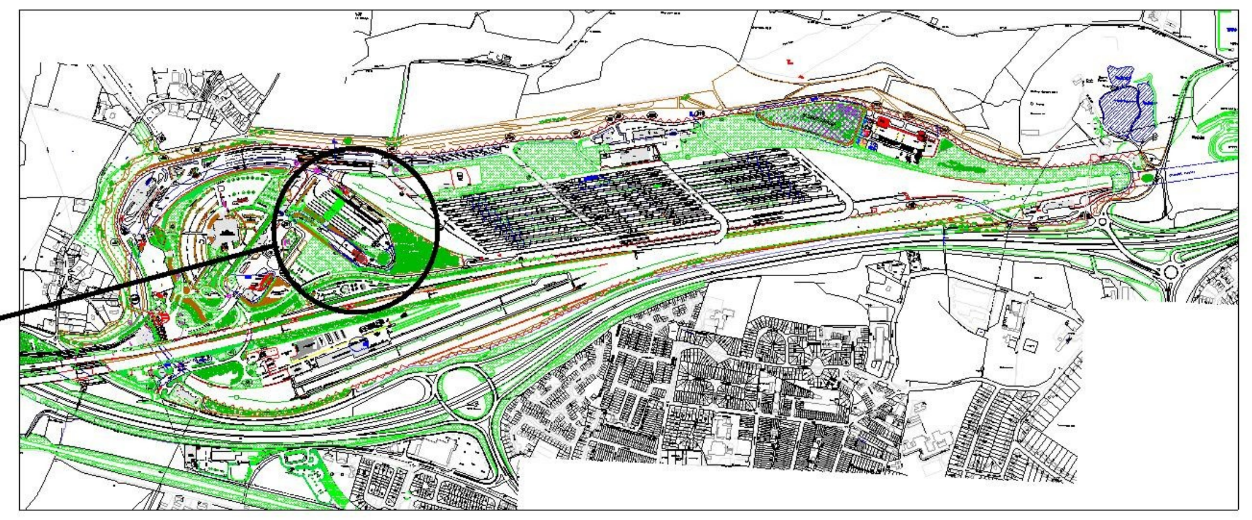

SCALE 1:10,000

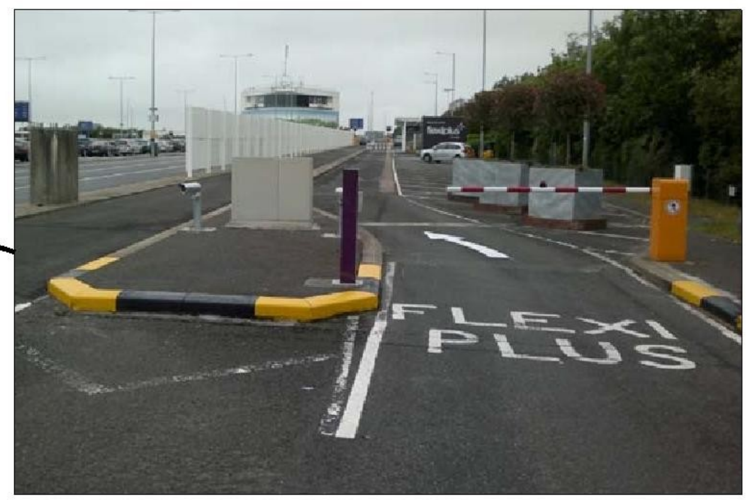

Camera position 8

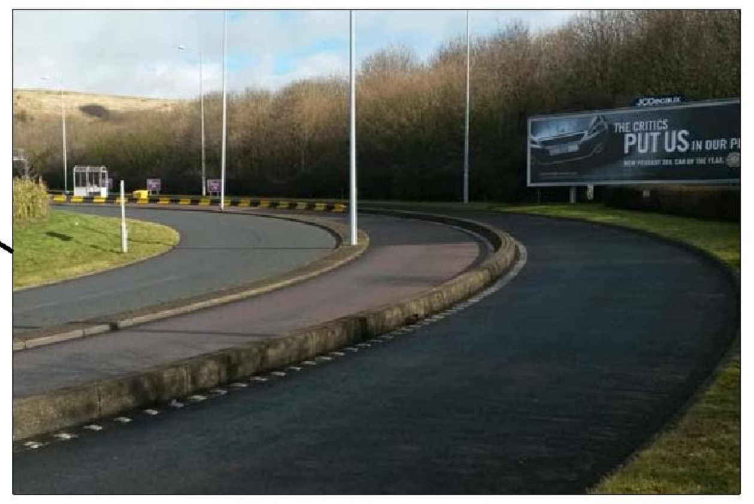

Camera position 7

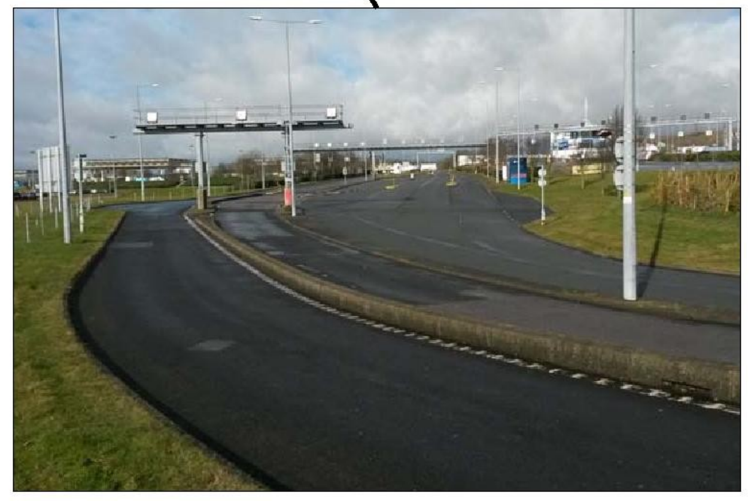

Camera position 6

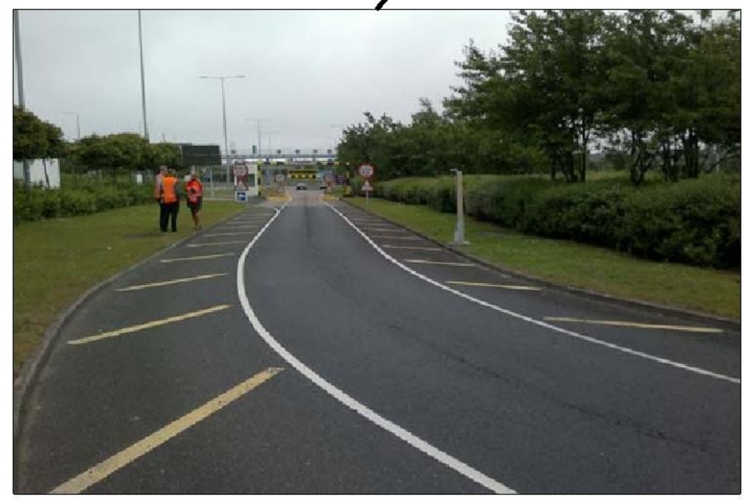

Camera position 1

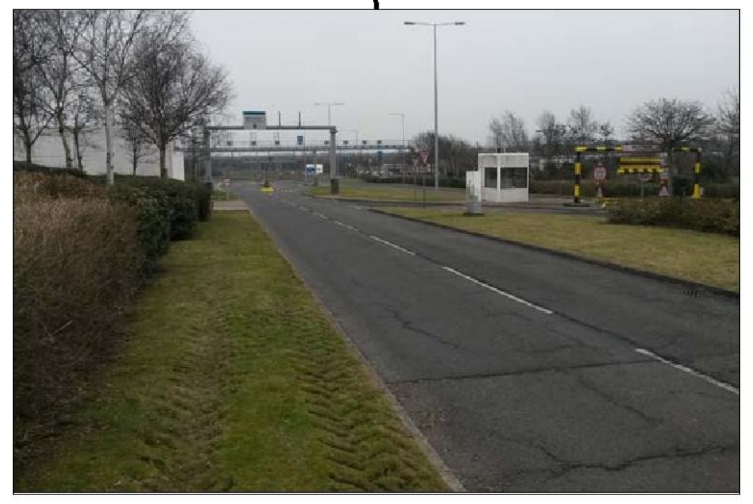

Camera position 2

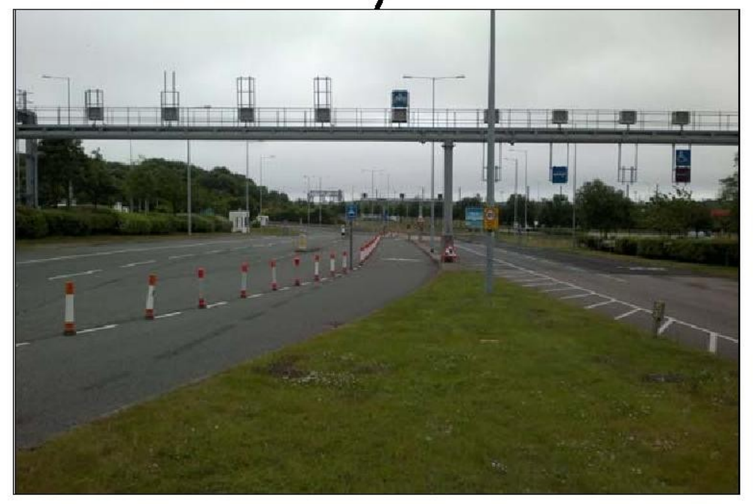

Camera position 3

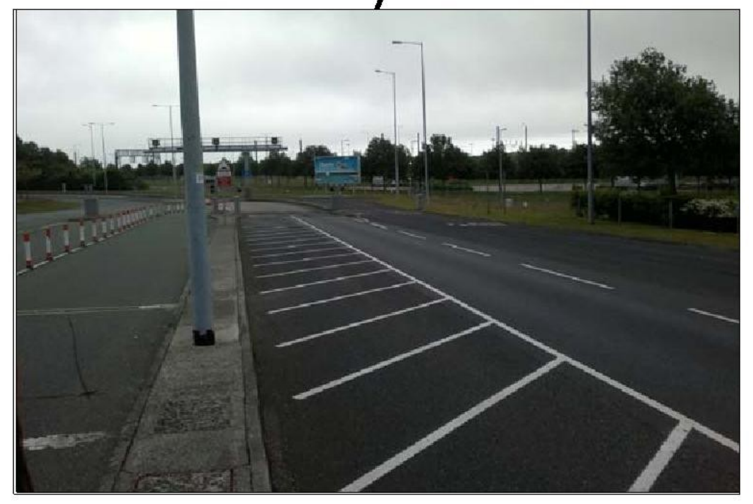

Camera position 4

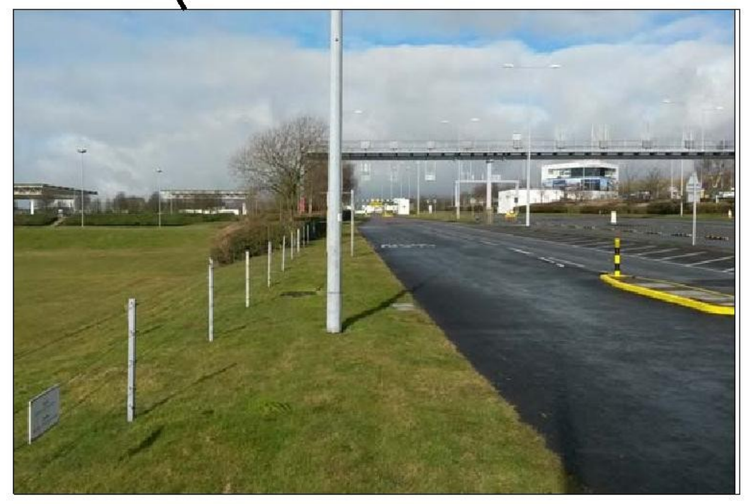

Camera position 5

NB. For new layout refer to drawing reference UKTA-0203

REV	DATE	BY AUTEUR	CHECKED VERIFIE	APPROVED APPROUVE	MODIFICATIONS / CONTRACT MODIFICATIONS / CONTRAT	STATUS STATUT
1	22-03-16	M.PITTOCK	F.GRASS	N.TETU	FMOD-6942 Rev 1 /UKTA 0202 Rev 1 Approved	DES
OB	15-03-16	M.PITTOCK	F.GRASS	N.TETU	See FMOD-6942 Draft OB / UKTA 0202 Rev 1	VLA
OA	14-03-16	M.PITTOCK	F.GRASS	N.TETU	See FMOD-6942 Draft OA / UKTA 0202 Rev 1	VLA

EUROTUNNEL APPROVAL APPROBATION EUROTUNNEL	REVISION				
	SIGNED				
	DATE				

EUROTUNNEL INFRASTRUCTURE SUPPORT SERVICES
SERVICES SUPPORT D'INFRASTRUCTURE

TITLE
ECR 3205 EUROTUNNEL
EXISTING UK FLEXI-PLUS LAYOUT 2016

TITRE

KEY PLAN:

SCALE ECHELLE	1:250/10,000
SIZE:	A0
PRINT SCALE:	1700x880
No. PAGES:	1/1

DRAWN BY / DESSINE PAR M.PITTOCK

NEXT ASSY/ENS. SUIV.

REF SUPP / FOURNIS.

CONTRACT / CONTRAT
ECR 3205

WBS	LOC	DISC	ORIGINATOR	SERIAL N°	REV	TYPE	STATUS	LEVEL
B34	500	0	UKTA	0202	1	DWO	DES	4

Property of France Manche s.a/The Channel Tunnel Group Ltd. All rights reserved. No reproduction without prior written authorisation.

Propriété de France Manche s.a / The Channel Tunnel Group Ltd. Tout droit de reproduction interdit sauf accord écrite préalable.

1700 X 880

By Martin Pittock (28) 3728