

# TREE POSITION PLAN ; LAND r/o 76 HIGH ST, NEW ROMNEY


July 2016

↑ N

SCALE 1:200

244

--- RPA (Exc W)

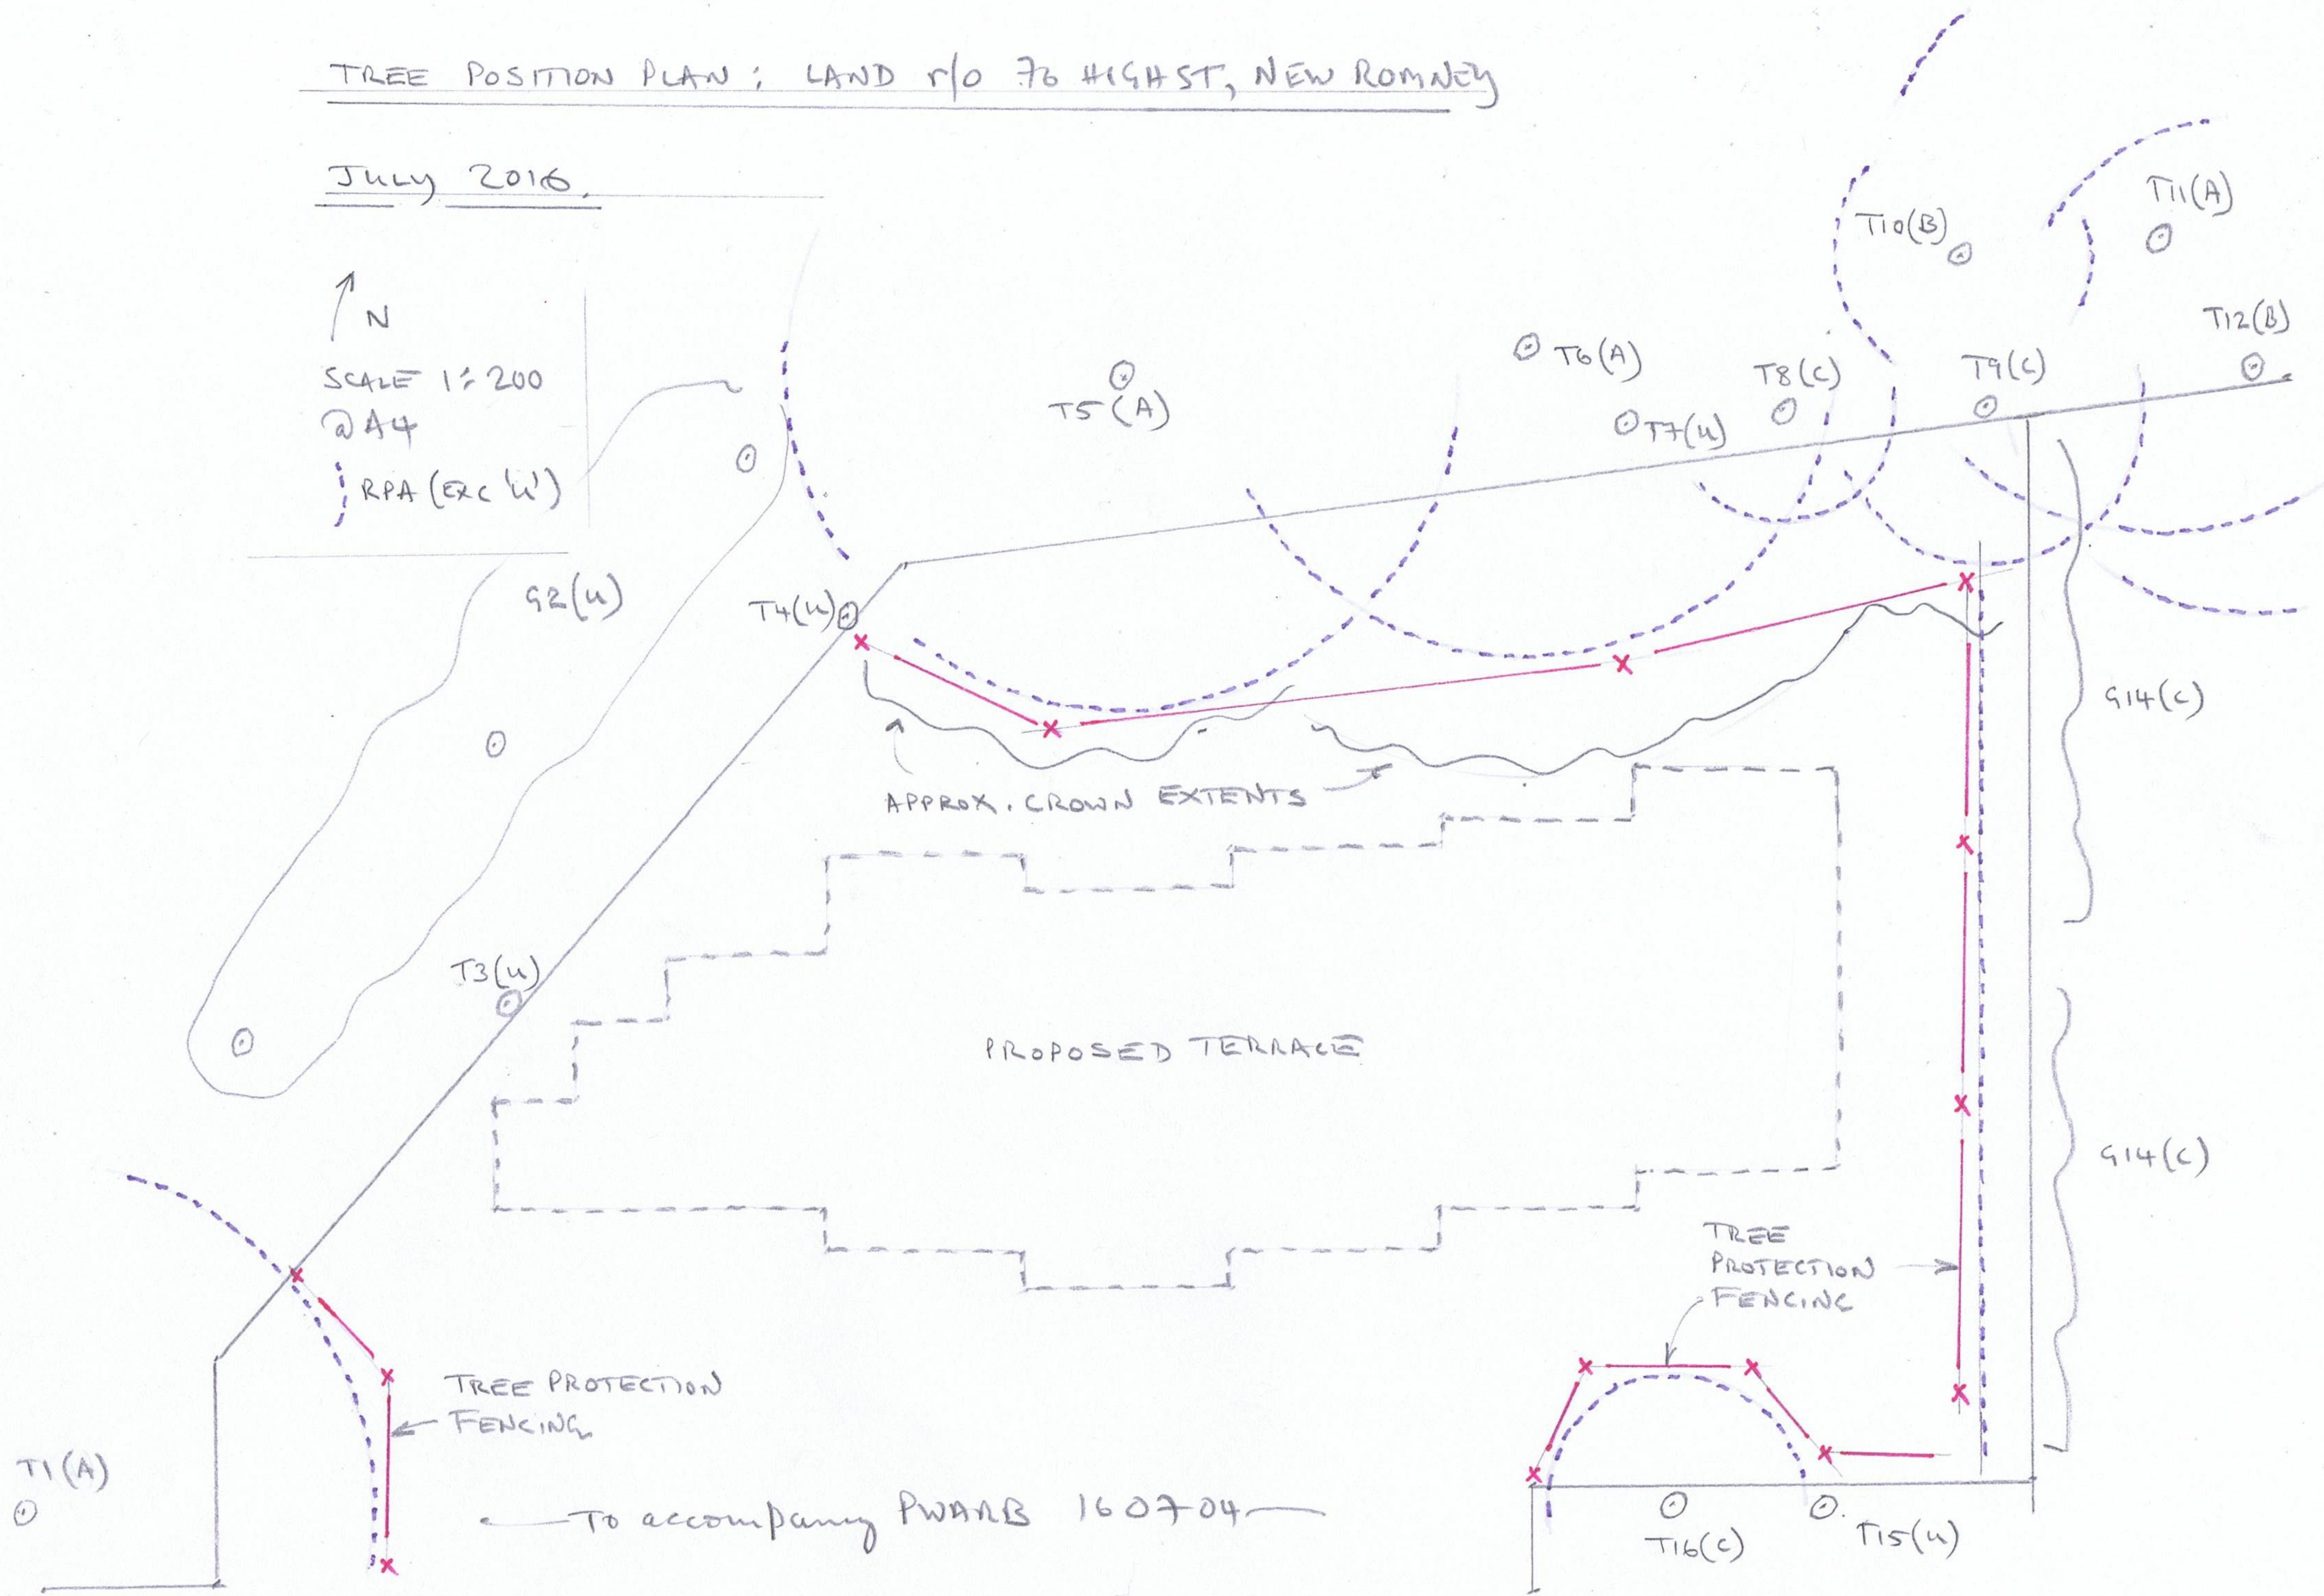

To accompany PWB 160704