
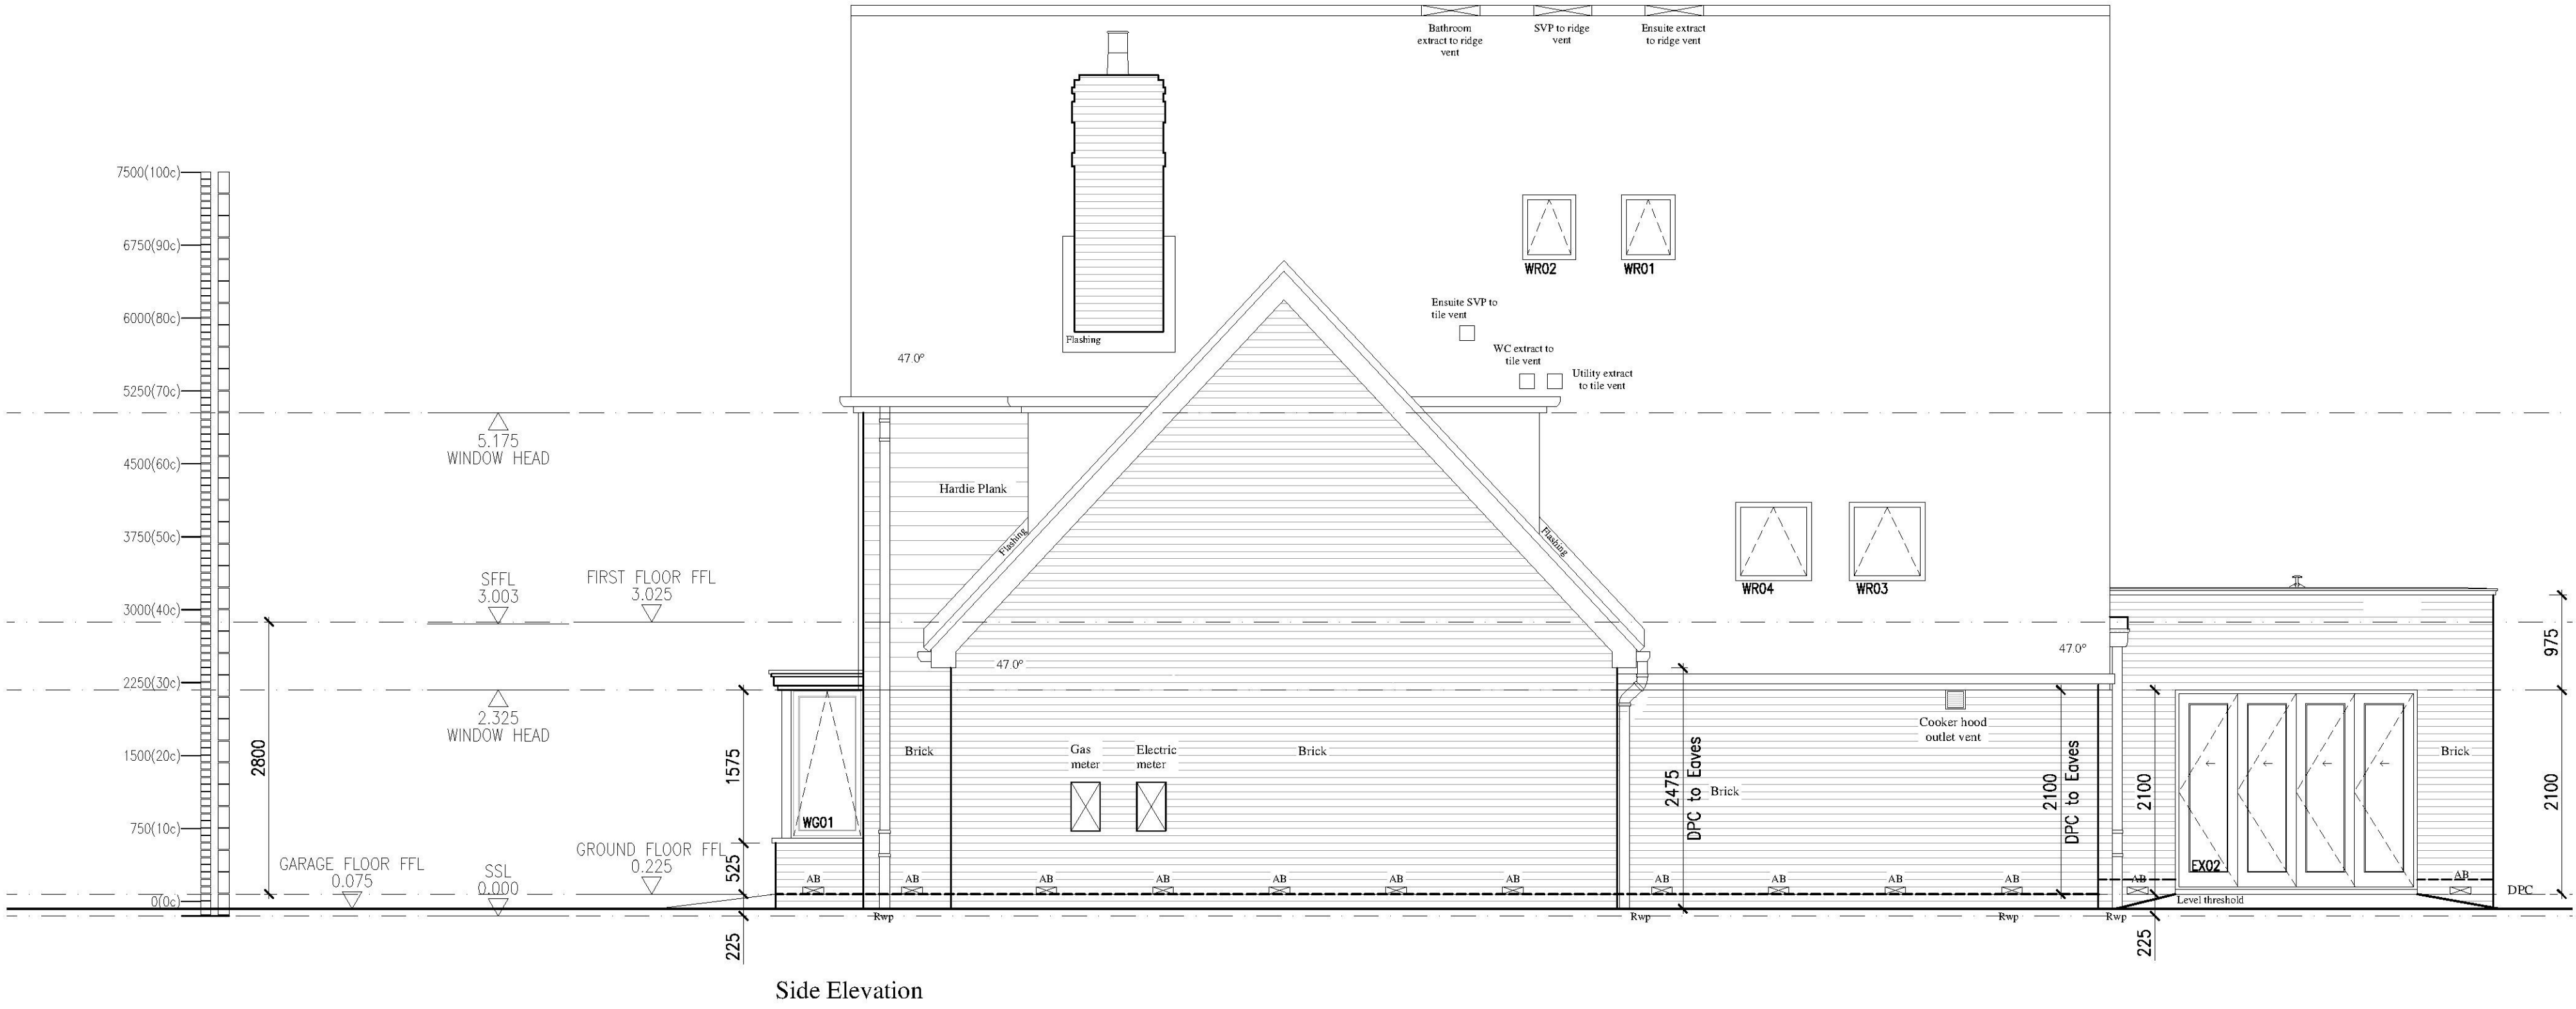


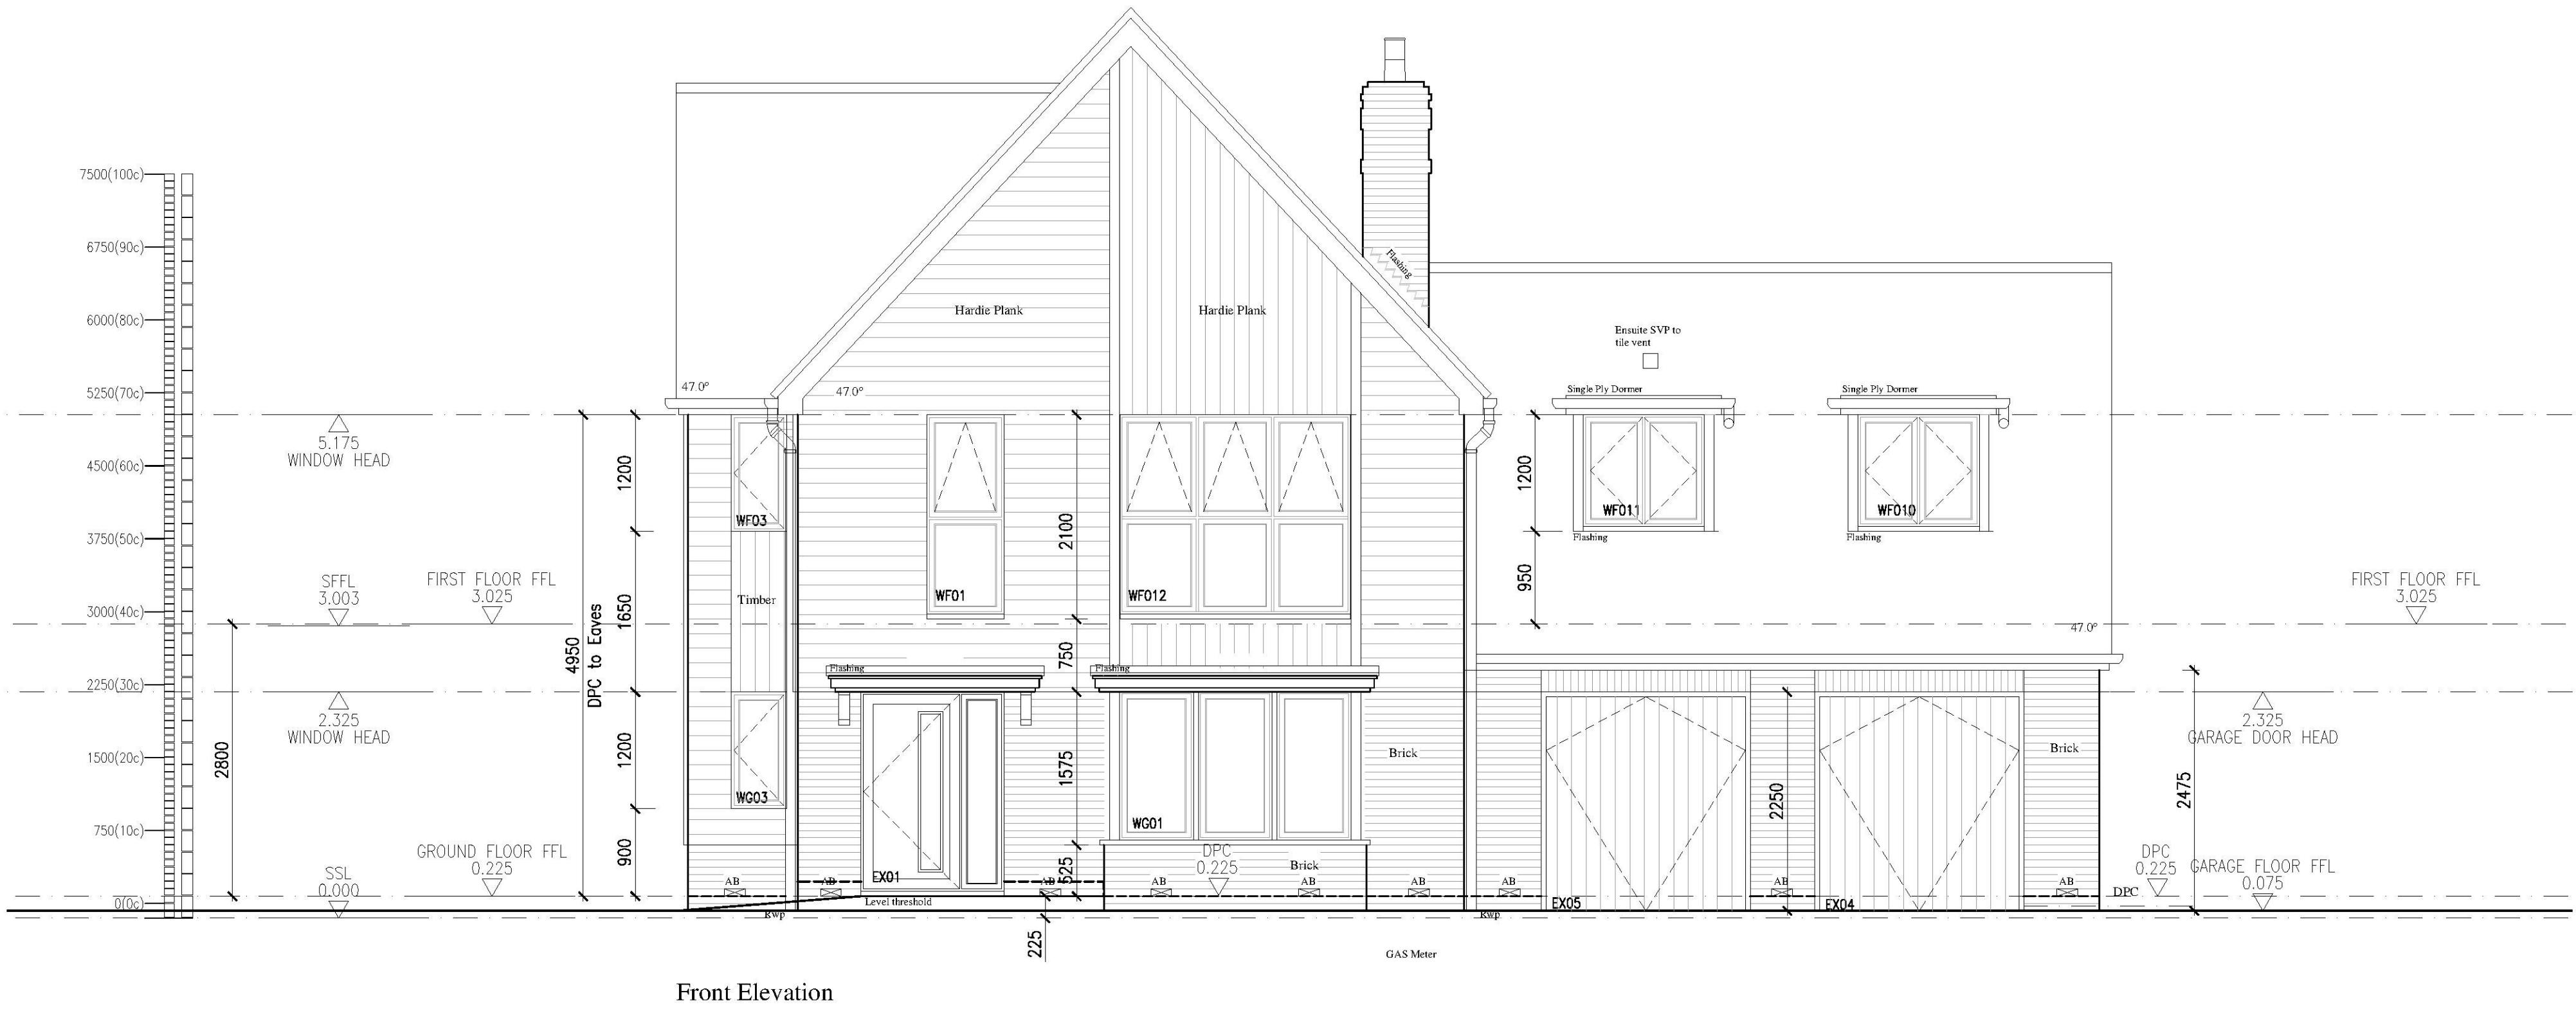

LEAD

Flashing and Weatherings

Abutments: Provide cavity tray & weepholes where necessary at all abutments, together with code 4 lead flashing.

Pitched Valleys code 4
Sloakers code 3
Saddles code 4
Ridge and Hip code 4
Chimneys code 4
Lead slate code 5

Dormers

Cill code 4
side flashing code 3
Cheeks codes 4
Top code 5
Gutters code 5

All work to be carried out in accordance with the Lead Development Associations recommendations

GUTTERS AND DOWNPIPES

Gutters, downpipes and hoppers to be Upvc.

68mm downpipes to be provided externally with 125mm gutters or deepflow gutters (110x75mm) .

NOTES:

Do Not Scale.

Report all discrepancies, errors and omissions.

Verify all dimensions on site before commencing any work on site or preparing shop drawings.


All materials, components and workmanship are to comply with the relevant British Standards, Codes of Practice, and appropriate manufacturers recommendations that from time to time shall apply.

For all specialist work, see relevant drawings.


This drawing and design are copyright of Clague LLP
Registration number OC335948.

Rev	Date	Description
A	05/07/16	Roof penetrations amended
B	28/07/16	Window Schedule Added
C	05/09/16	Pots re-numbered Glazing and openers amended WF010/011 increased height Dormers increased height/depth Level thresholds added Openers direction amended
D	13/09/16	


KEY

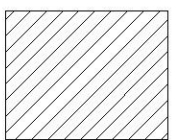

Opaque Film

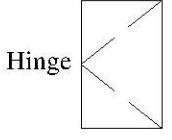

Side Hung

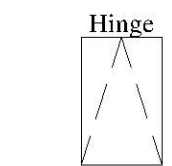

Top Hung

PLOTS: 201

Project Title	
Pentland Homes Ltd	
Residential Development Hawkinge Site B Hurricane Way, Hawkinge Kent	
Drawing Description	
House Type Elevations Oxford Ha Elevations	
Scale	Drawn by
1:50@A1	MP
Date	Checked by
May 16	GL

CLAGUE ARCHITECTS

62 Burgate, Canterbury Kent CT1 2BH	01227 762060
1 Kinsbourne Court, Luton Road, Harpenden, Hertfordshire AL5 3BL	01582 765102
4th Floor, 99 Charterhouse Street London EC1M 6HR	0203 597 6112

CANTERBURY	LONDON	HARPENDEN
------------	--------	-----------

Drawing Number	Revision
22774A_105	D