


MAIN ENTRANCE
OPTION 5

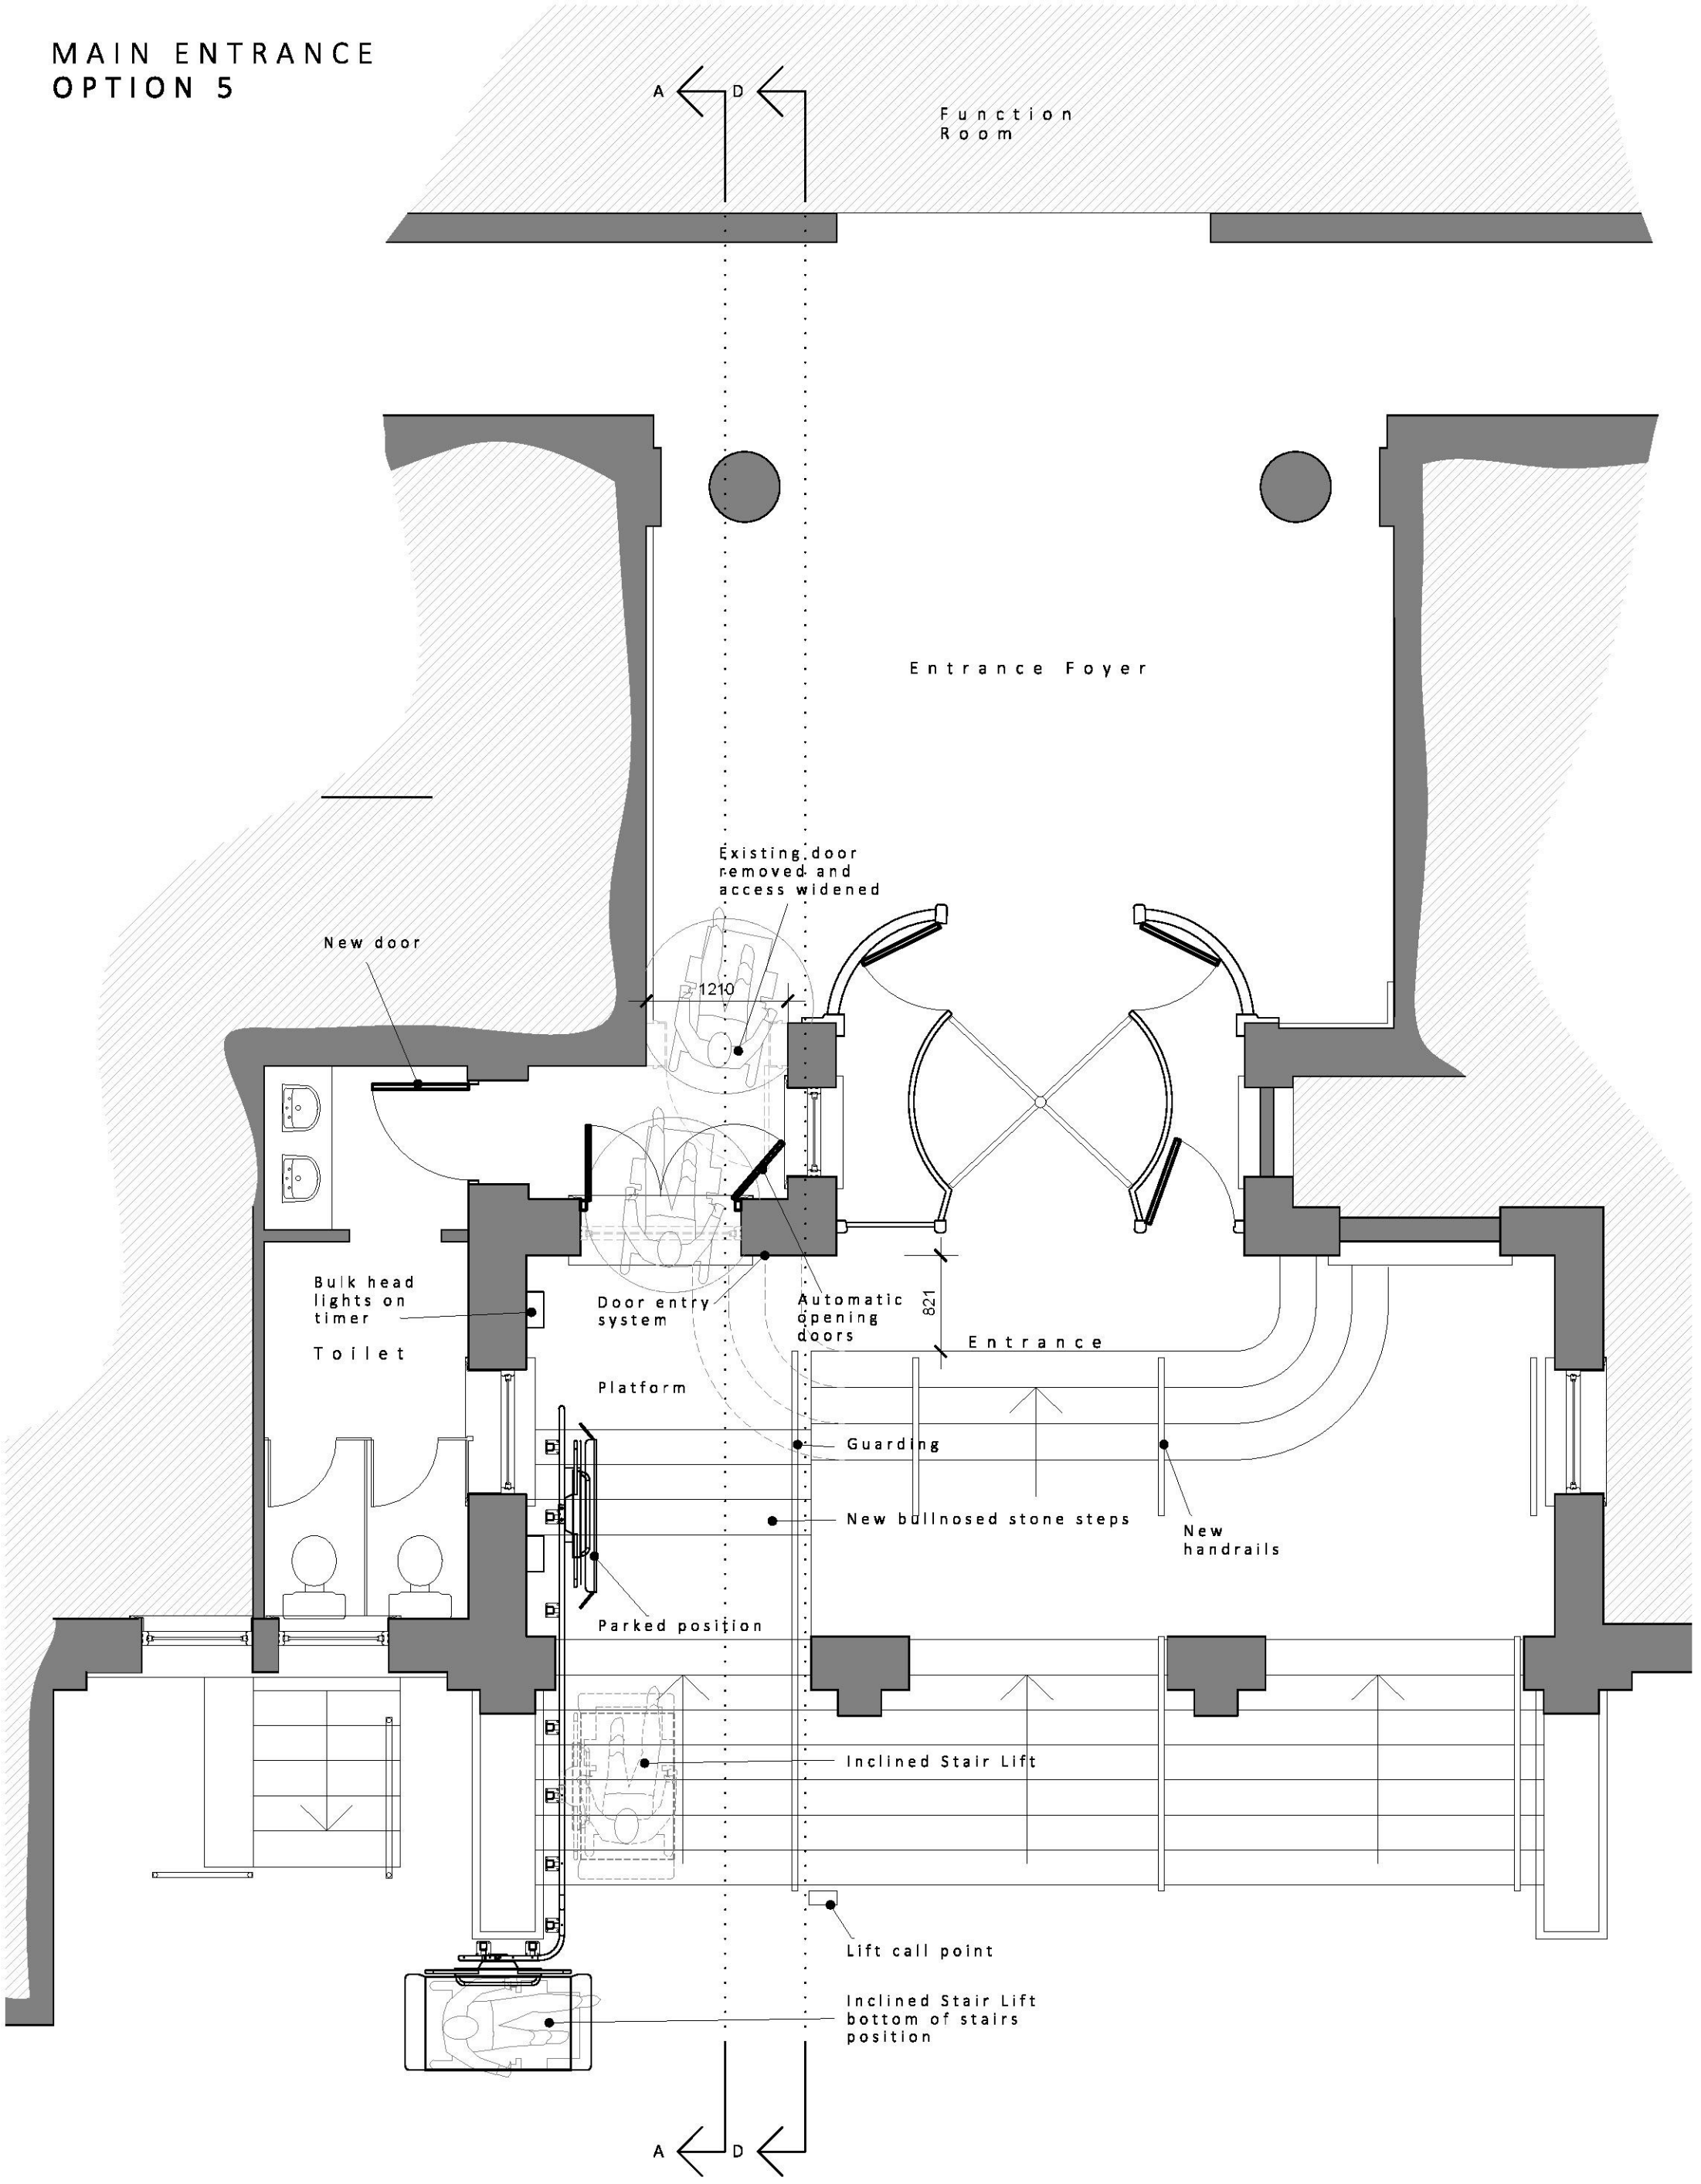

PRELIMINARY

B Layout amended 13/12/16
A Layout amended 10/12/16

PROPOSED ENTRANCE PLAN
Scale 1:50

CLIENT:
Metropole (Folkestone) Ltd

TITLE/PROJECT:
Proposed Entrance Plan,
Alterations, The Metropole, Metropole Court,
Folkestone, Kent

DATE:
09/06/15
SCALE:
1:50 @ A3

Drawing Number
15101 -30B
Project