

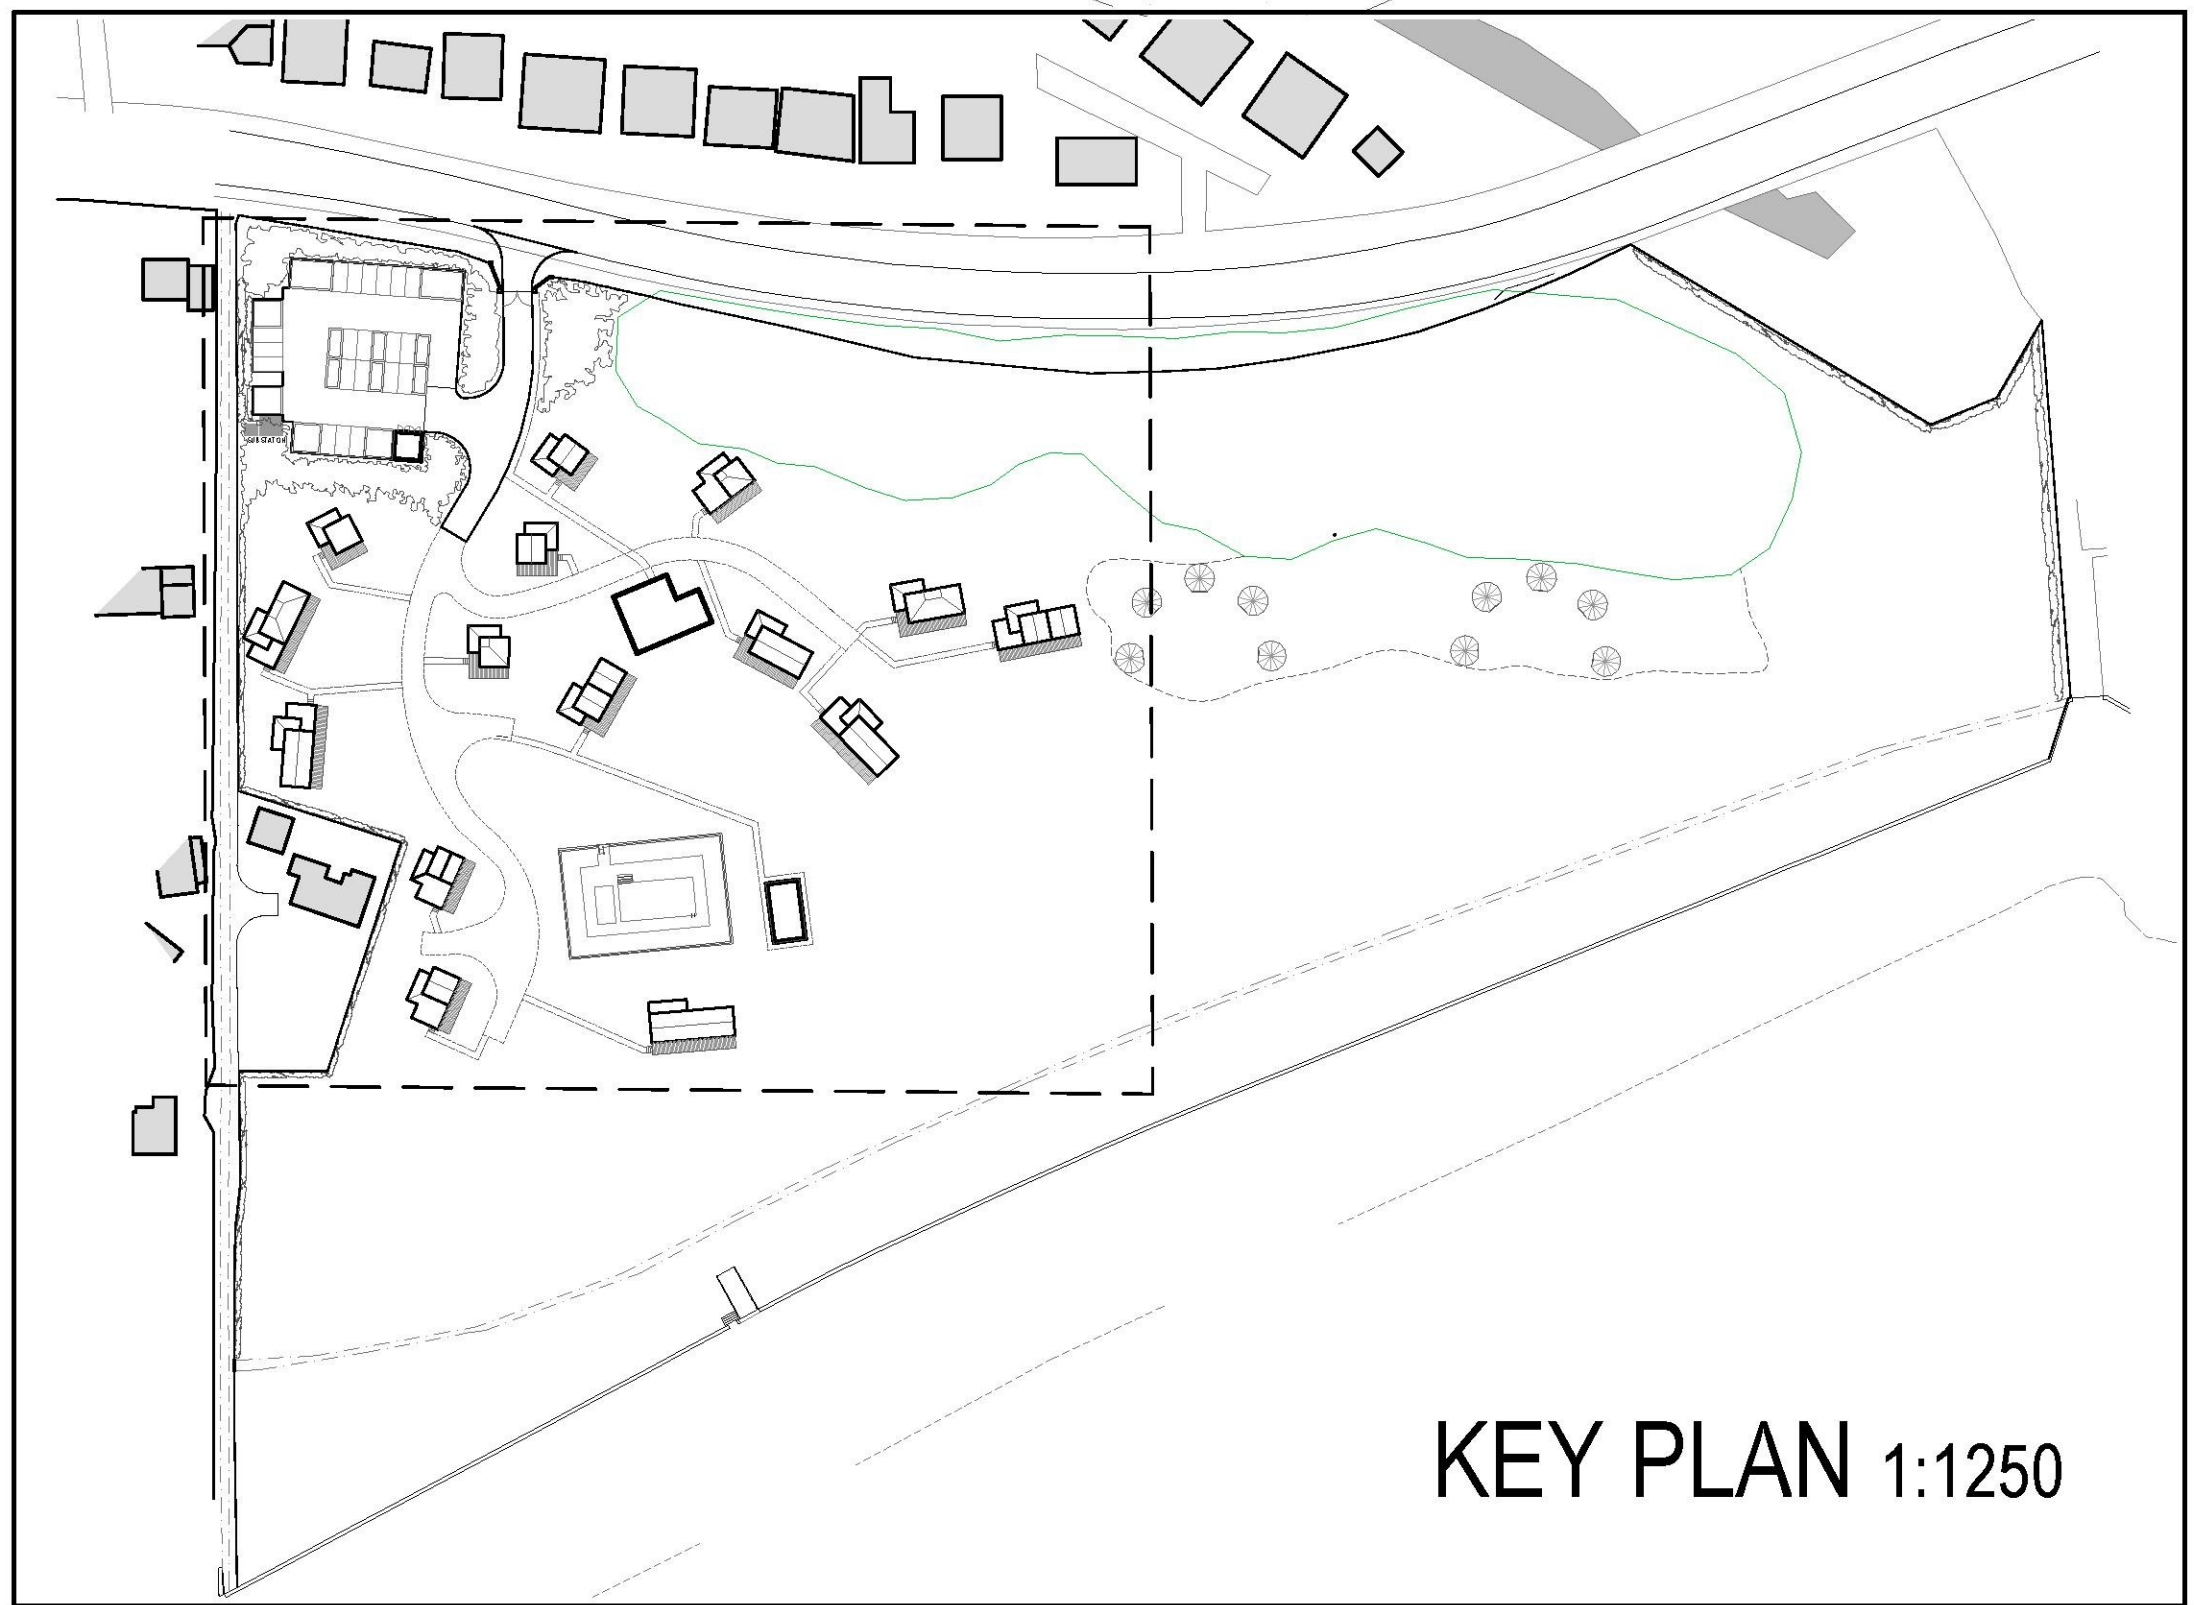


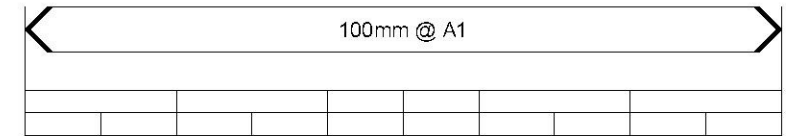

KEY PLAN 1:1250

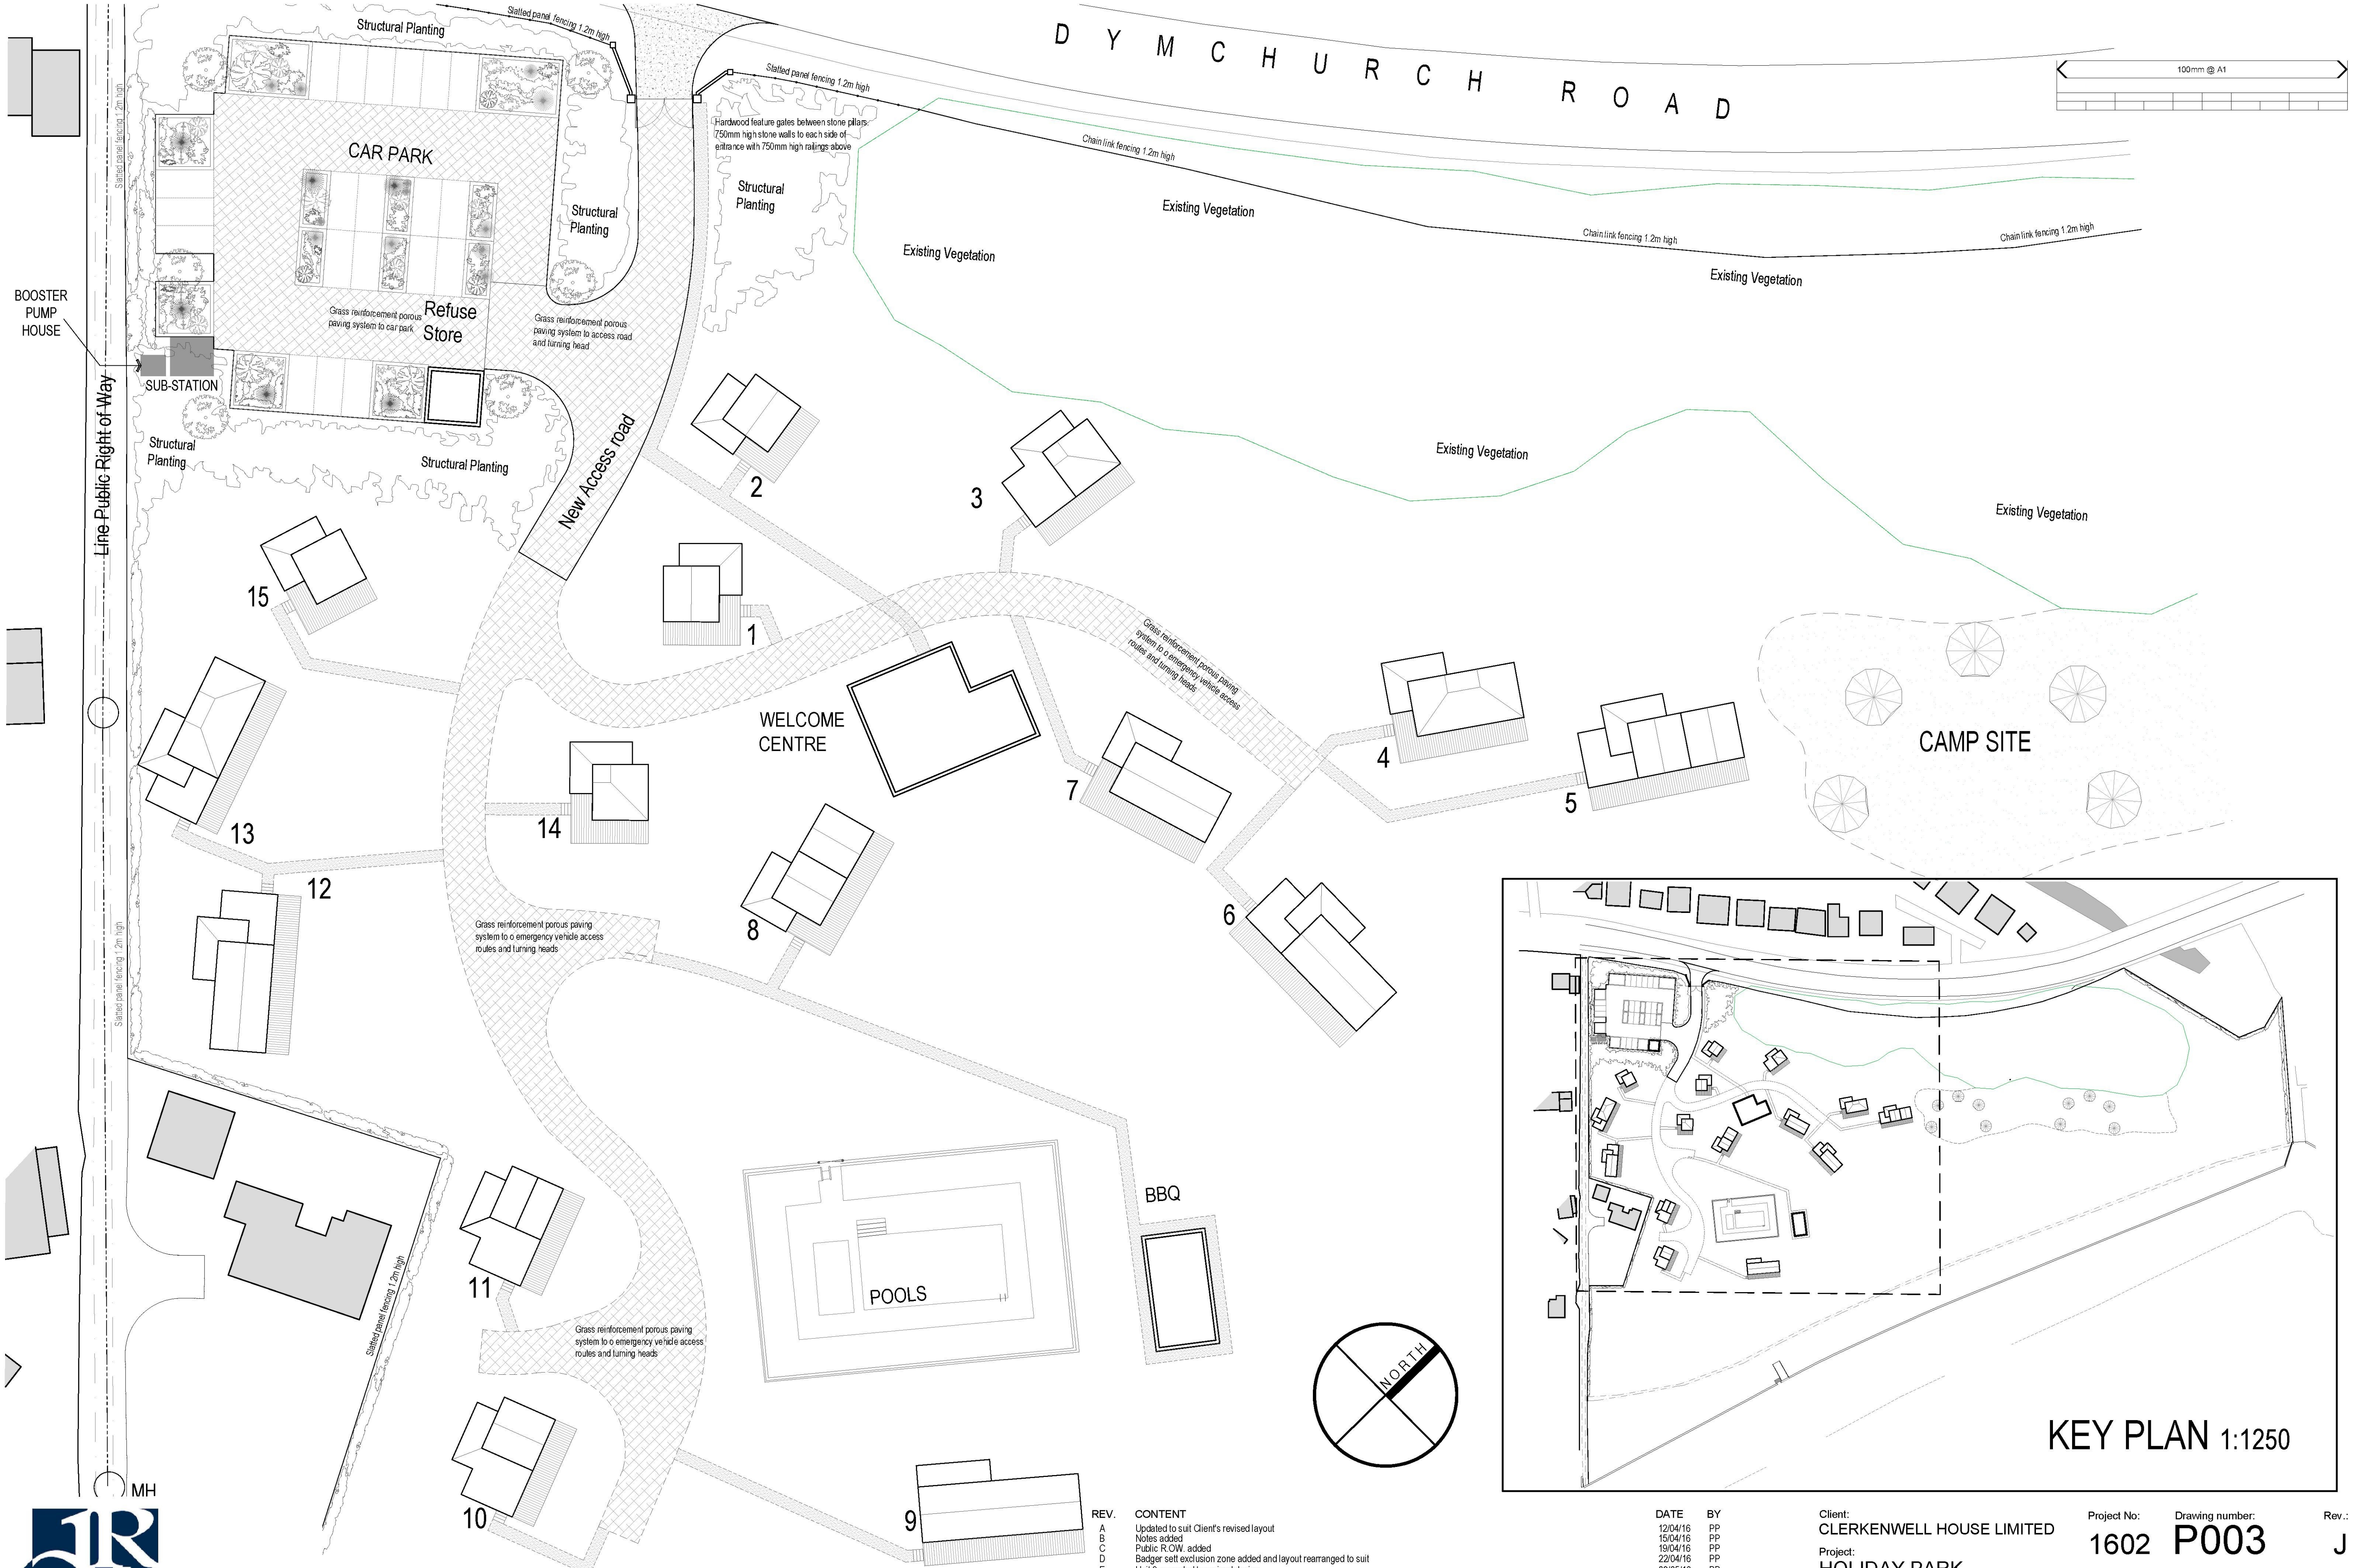

PROPOSED HOLIDAY PARK SITE 1:250

architecture project management



interior design



planning

REV.	CONTENT
A	Updated to suit Client's revised layout
B	Notes added
C	Public R.O.W. added
D	Badger sett exclusion zone added and layout rearranged to suit
E	Unit 9 amended to revised design
F	Camp Site area indicated
G	Camp Site area extended, badger sett exclusion zone removed
H	Refuse Store relocated
J	Camp site car park removed, Bell tents added

DATE	BY
12/04/16	PP
15/04/16	PP
19/04/16	PP
22/04/16	PP
03/05/16	PP
12/05/16	PP
12/05/16	PP
26/08/16	PP
04/01/17	PP

Client:
CLERKENWELL HOUSE LIMITED
Project:
HOLIDAY PARK
ST MARY'S BAY
Drawing:
CAMPSITE
PROPOSED PLAN

Project No:
1602
Drawing number:
P003
File Ref.:
Date:
MAR16
Scale@A1:
1:250
Drawn by:
EM
Checked by:
IBD

Rev.:
J
M-90.dwg

