



SITE LOCATION PLAN 1:1250

SCALE BAR 1:1250
0m 100m


- NOTES
- 1 Red line denotes extent of application site
 - 2 Green line denotes extent of site location plan area within overall site
 - 3 Blue line denotes boundary of overall Port Lymyne site
 - 4 Broken line denotes existing fence to be removed
 - 5 Lighter green coloured shading denotes new mixed shrub planting
 - 6 Darker green coloured shading denotes new trees
 - 7 Brown coloured shading denotes new access paths and buggy park areas finished with bark/woodchip mulch



ENTIRE SITE LAYOUT AND VIEW NTS

PROPOSED LAYOUT AND BLOCK PLAN OF NEW SHEPHERD'S HUTS AND ACCESS PATHS 1:200

SCALE BAR 1:200
0m 10m

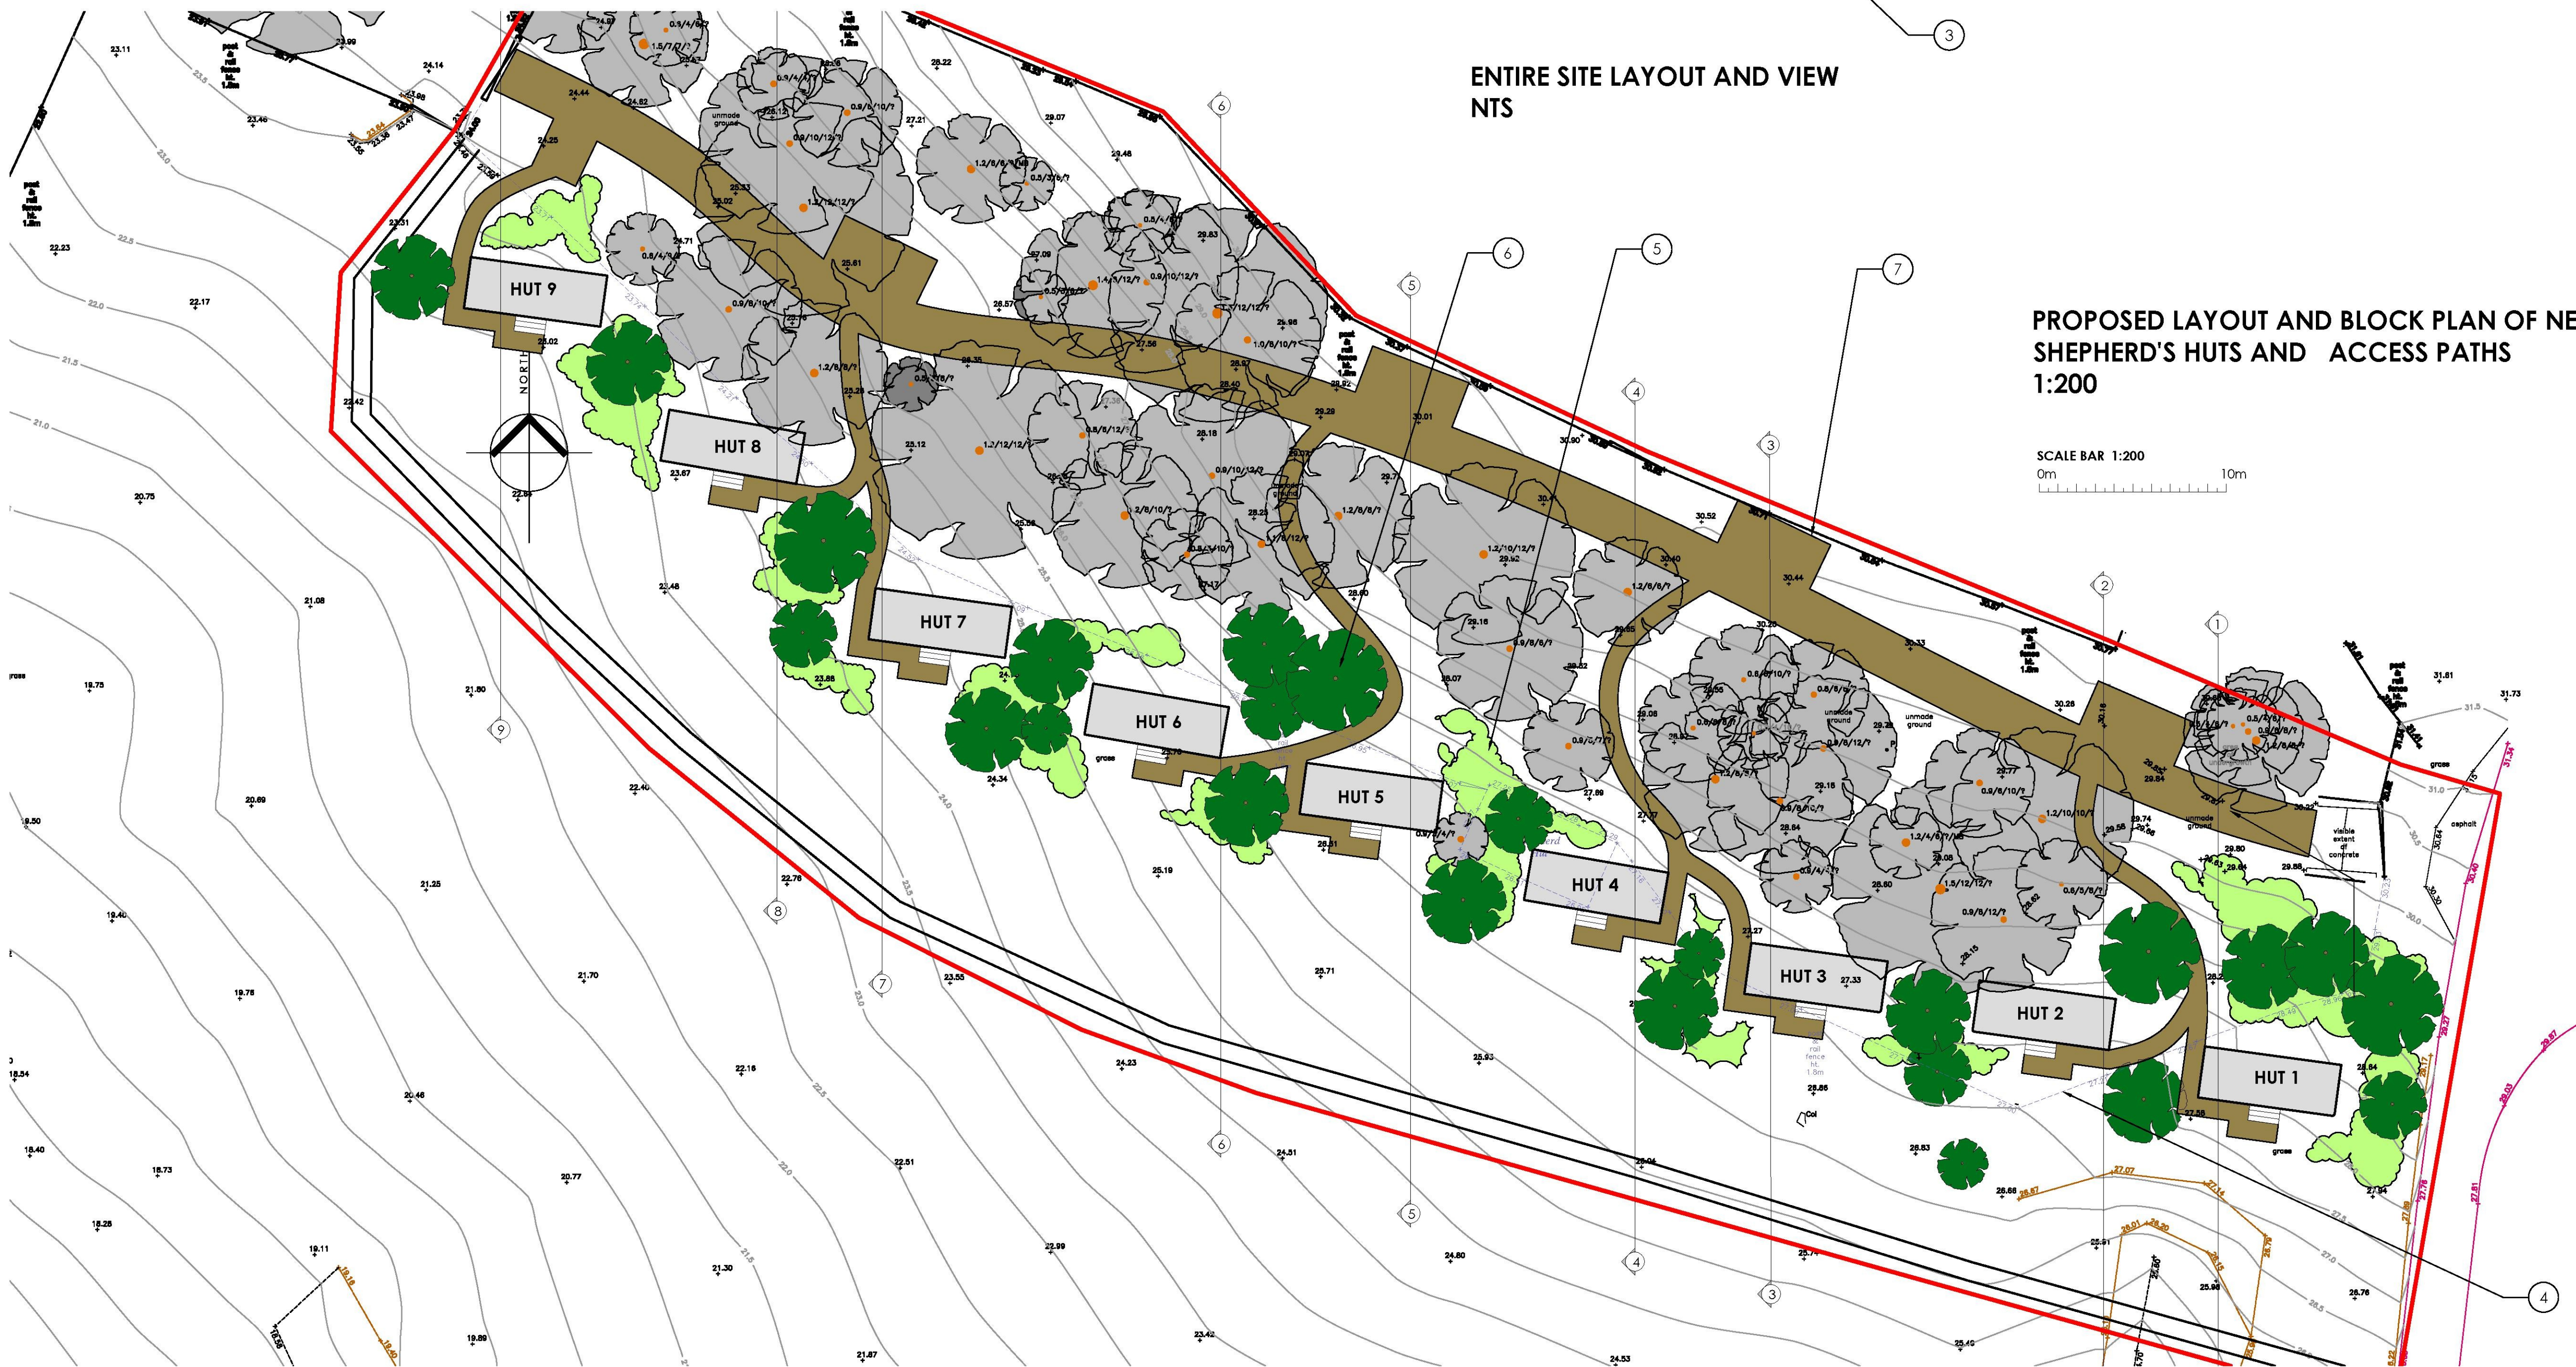

NOTES

This drawing must not be scaled. All dimensions must be checked on site by the Main Contractor before any work is put in hand.

All work must be in accordance with all statutory requirements and all relevant codes of practice.

DRAWING STATUS

PRELIMINARY

REVISIONS

NO.	DESCRIPTION

HEALTH AND SAFETY INFORMATION

GENERAL NOTES

This drawing is in colour.

PROJECT

Client
The Aspinal Foundation

Project Title
Port Lymyne Wild Animal Park
New Shepherds Huts to
Antelope Enclosure

DRAWING

Drawing Title
Proposed Layout,
Block and Location Plans

Scale (A1)	Date	Drawn	Checked
As Shown	19.12.16	NJL	NJL

REFERENCE

Project No.	Drawing No.	Revision
6447	/01	P0