


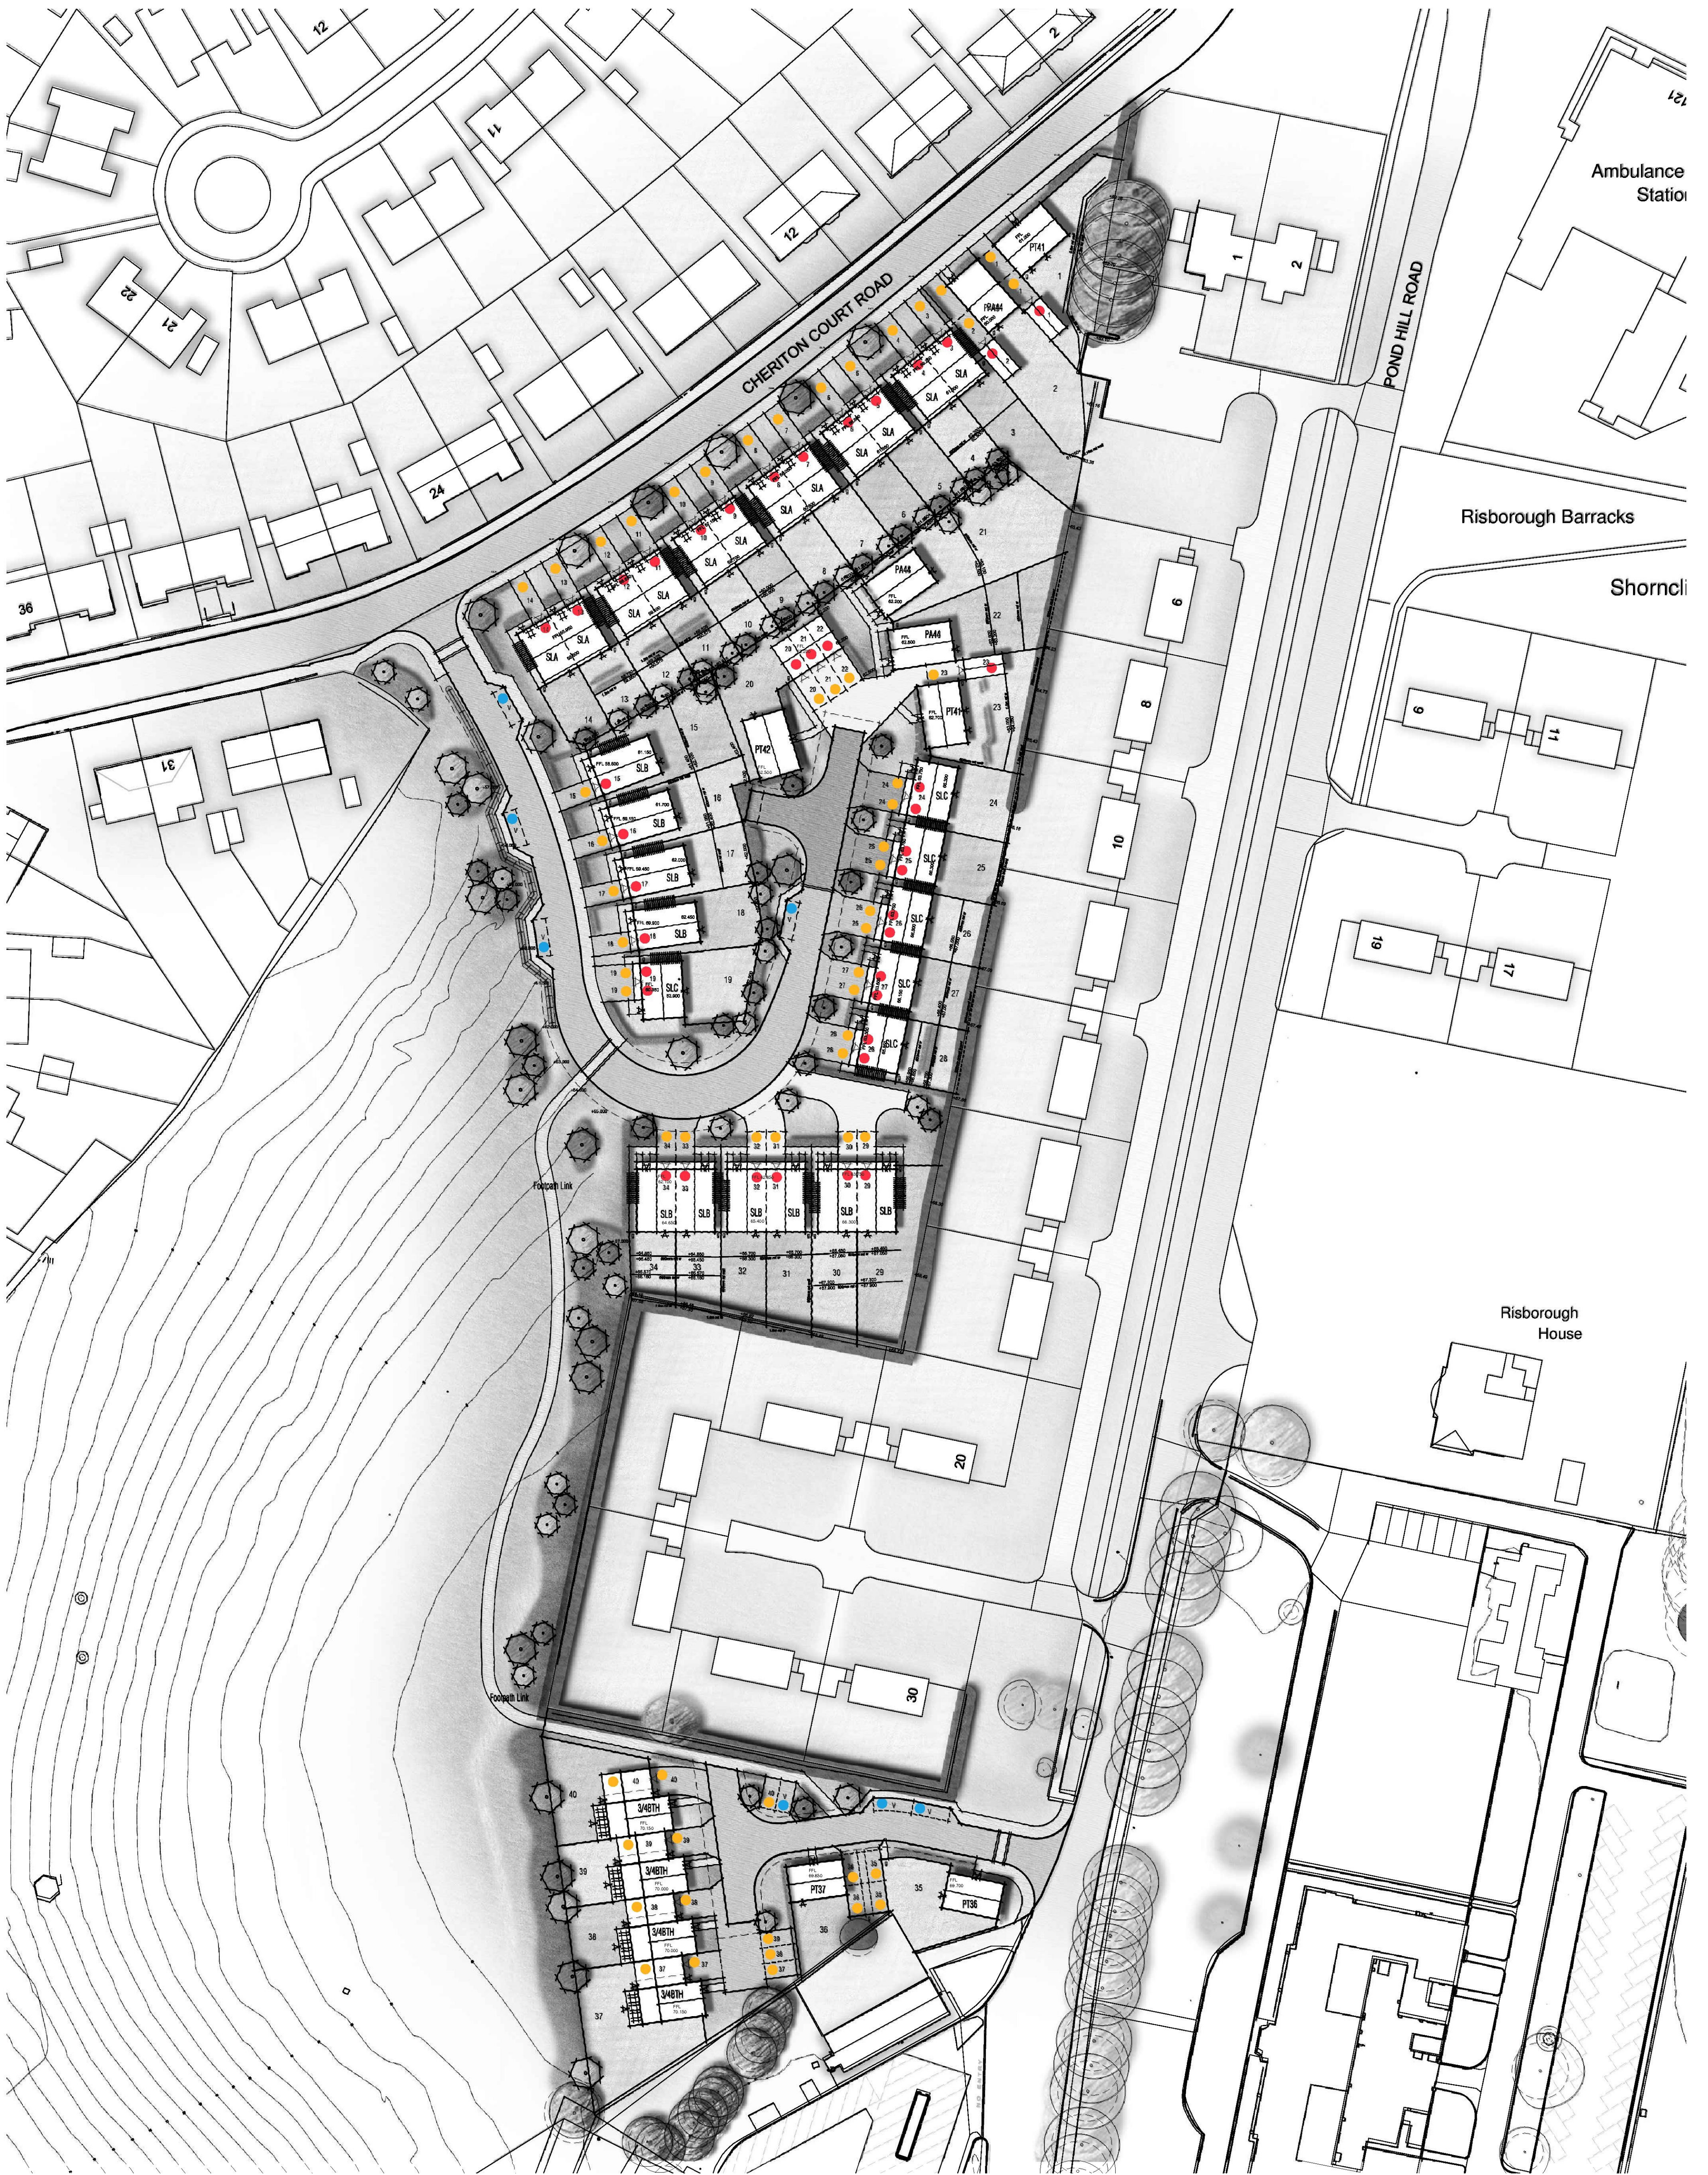

KEY

- ALLOCATED
= 58
- GARAGES
= 40
- VISITOR
= 7

TOTAL = 106

Scale @ A1:
0 5 10 15 20 25m
Scale 1:500

Rev Date Drawn Checked
A 28.02.17 MIF BB
UPDATED TO LATEST LAYOUT REV. D

Date: JULY 2016
Drawn by: MIF Checked by: BB
Dwg No: CB_80_026_506 Rev: A

Project: NORTHERN TRAINING AREA, PHASE 1D, SHORNCLIFFE GARRISON, FOLKSTONE

Title: PARKING STRATEGY LAYOUT

Client: Taylor Wimpey

COOPERBAILLIE

Cooper Baillie Limited, Cornsight House, 24 Guildford Road, Bagshot, Surrey GU19 5JN. Telephone 01276 430039. www.cooperbaillie.co.uk
This drawing and its contents are the copyright of Cooper Baillie Ltd and may not be reproduced or stored in a retrieval system without prior written permission.