


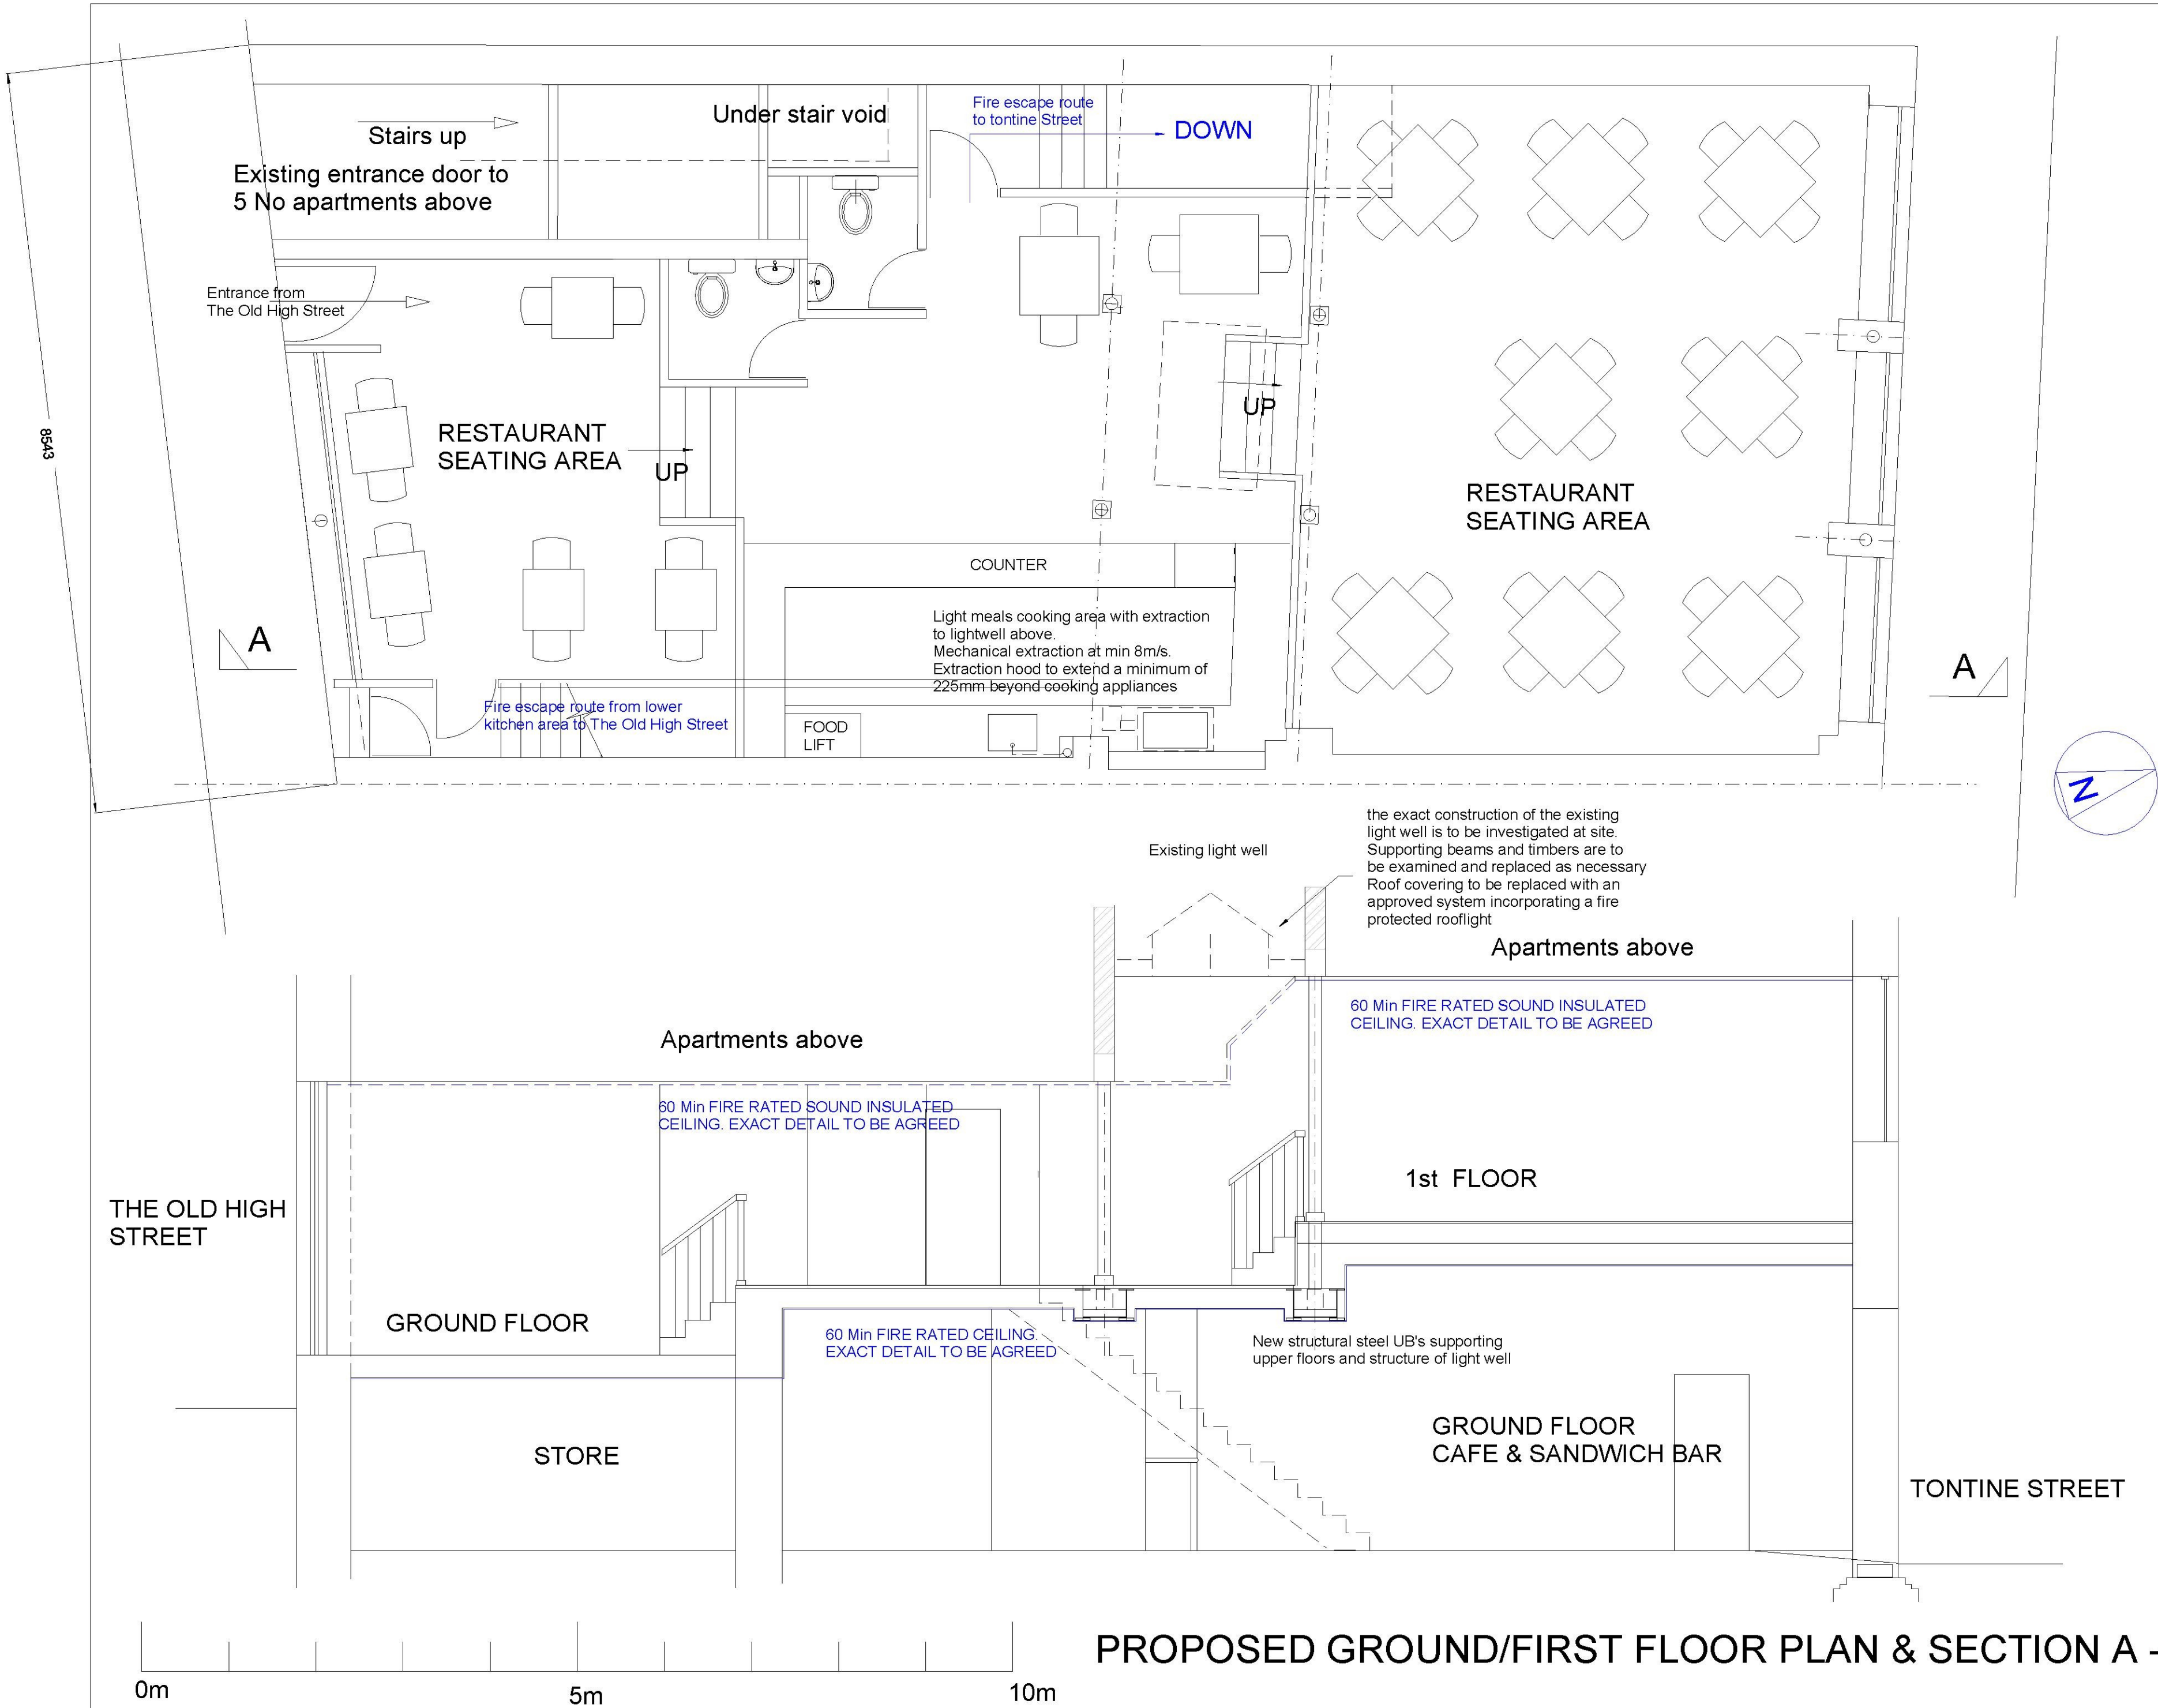

- Notes
- 1) All dimensions in mm. All levels in m. All dimensions approximate. To be checked and verified at site before commencement of any works.
  - 2) Do not scale drawing, if in doubt ask.
  - 3) No changes to be made to the design/ drawings without the prior agreement of the designer/engineer.
  - 4) All existing structural steelwork to be checked for adequacy and provided with 60 mins fire protection.
  - 5) All existing timber floors to be checked for adequacy (see notes regarding fire protection)

| Rev                                                             | Date     | Amendments | By             | Chkd |
|-----------------------------------------------------------------|----------|------------|----------------|------|
| 71 The Old High Street<br>& 9 Tontine Street<br>Folkestone Kent |          |            |                |      |
| Scale                                                           |          | 1:50 @ A2  |                |      |
| Drawn                                                           | AC       |            | Drg no         |      |
| Date                                                            | 01/03/17 |            | DOGAN/71OHS/02 |      |
| Checked                                                         |          |            |                |      |

**A.CHAPMAN**  
B Sc C Eng MICE  
CONSULTING ENGINEER